


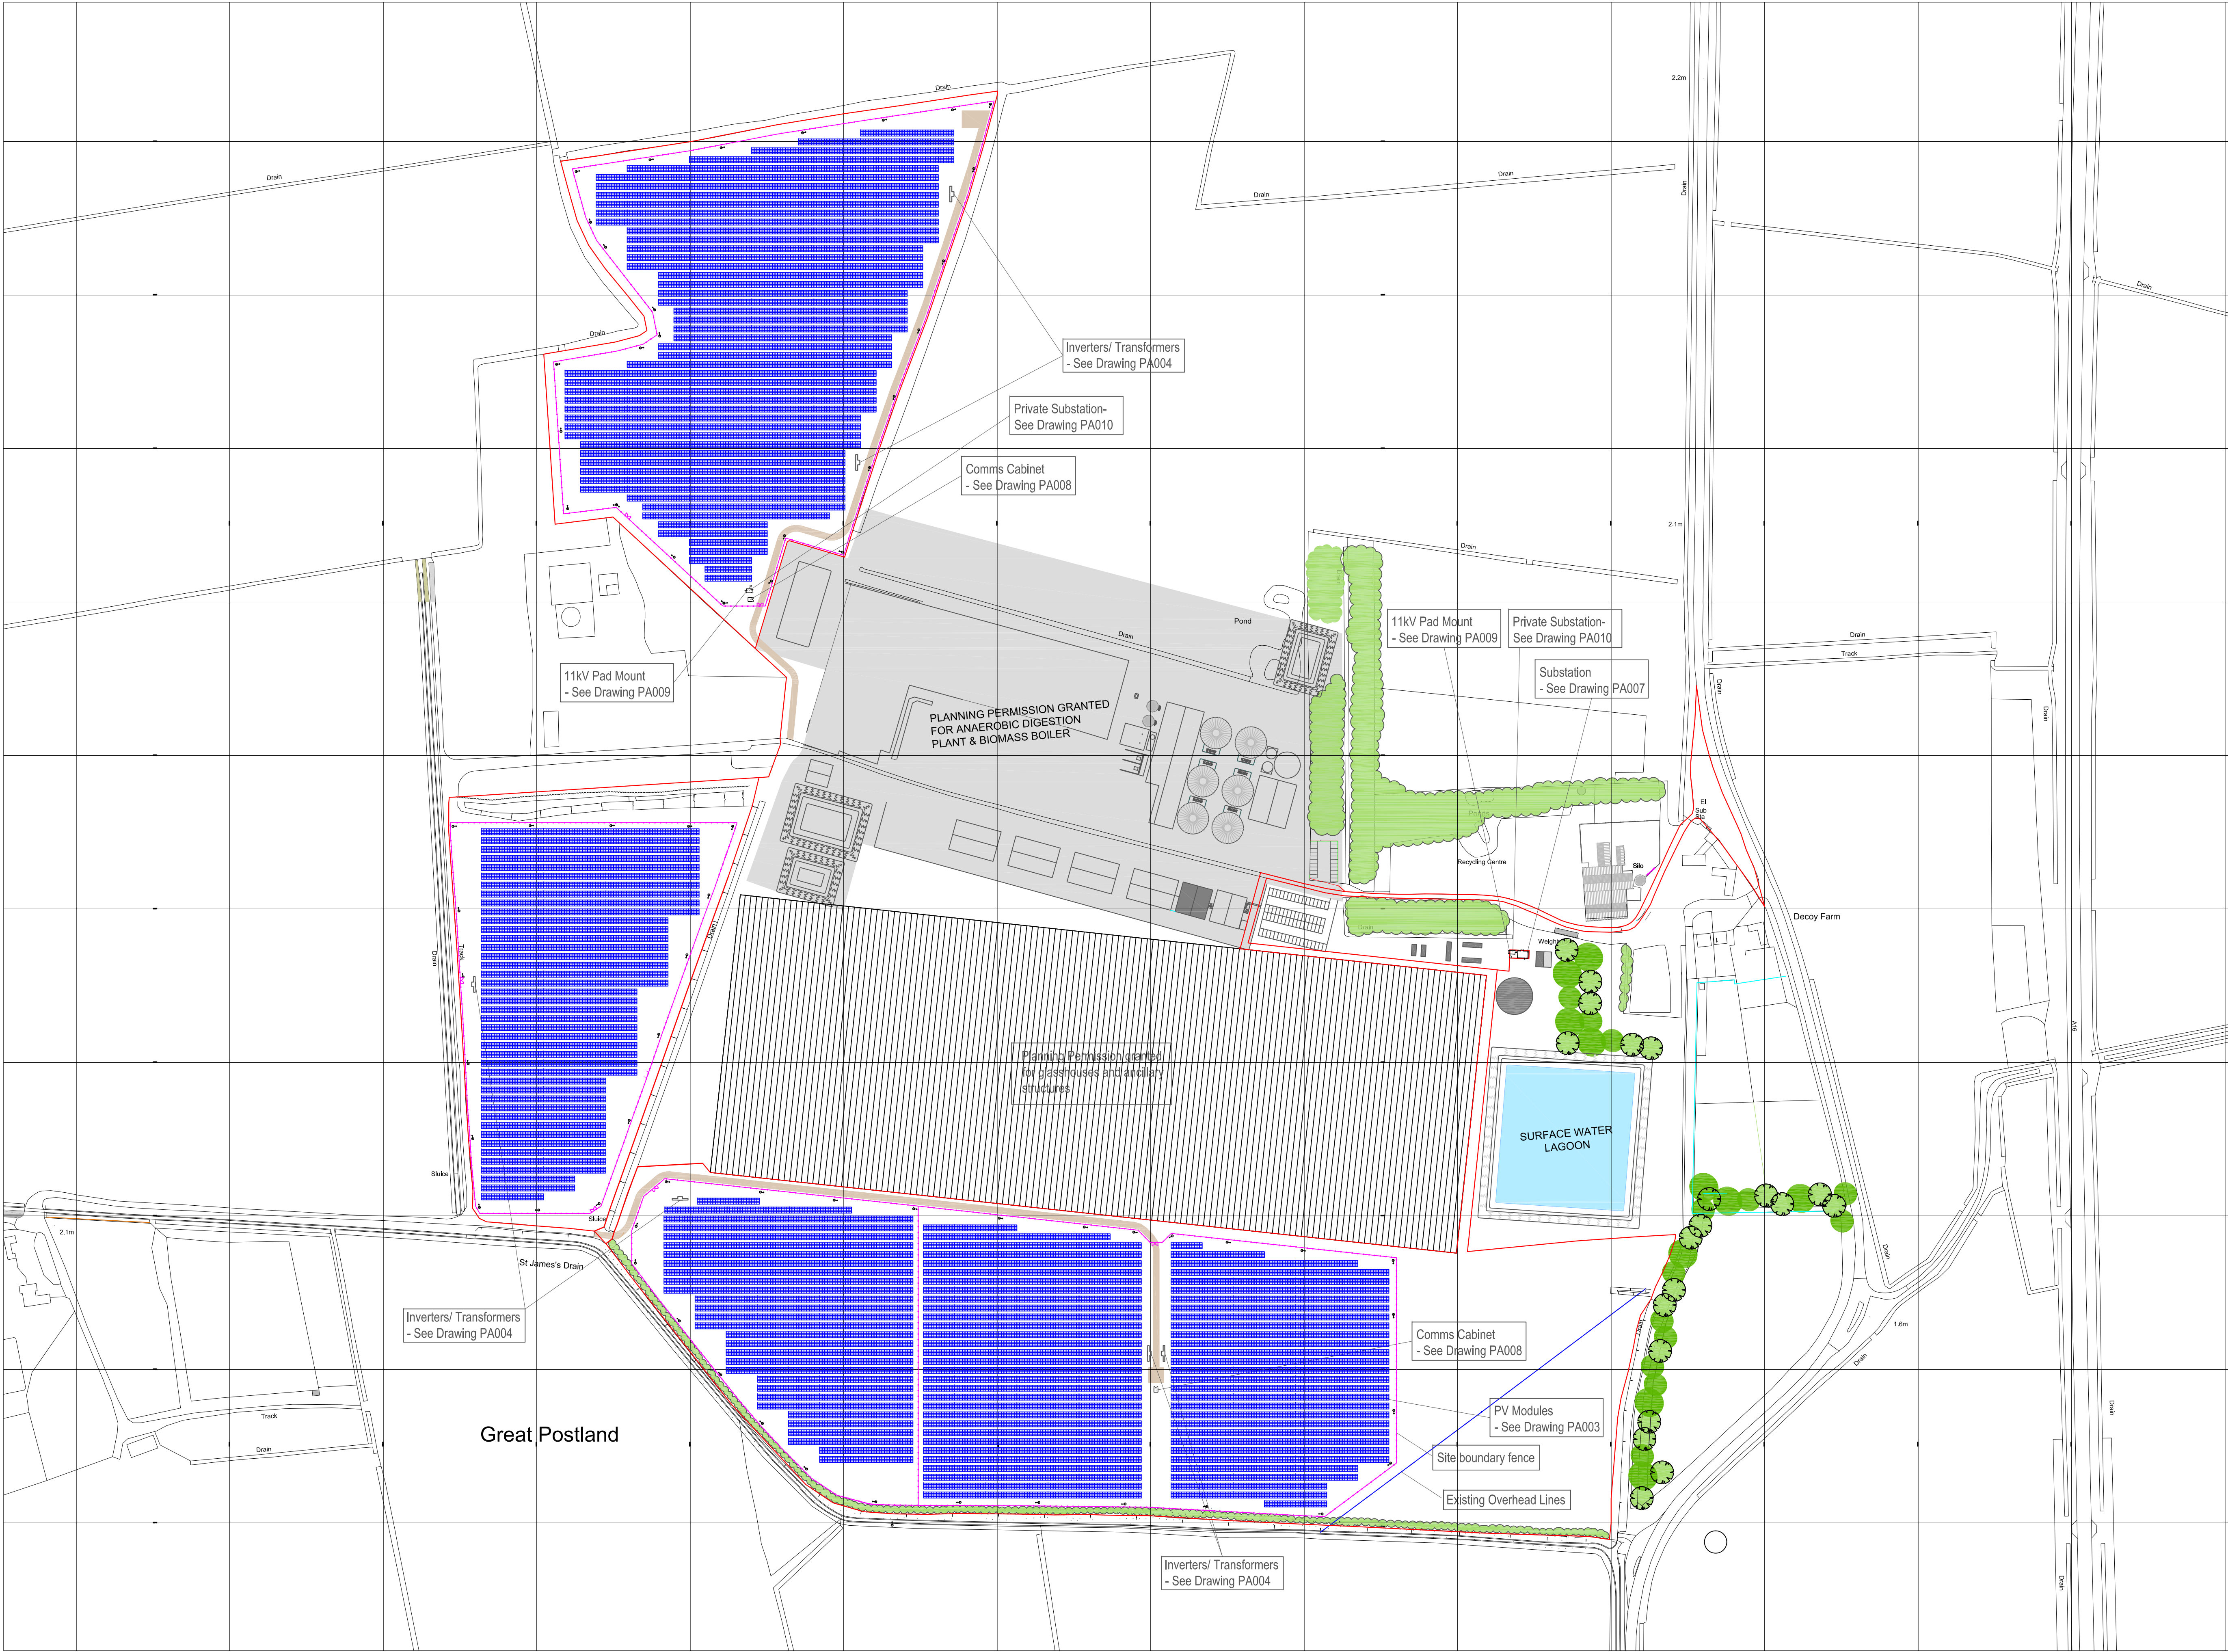

D: Panel Update - 27.07.2015 (JL)
C: Non Material Amendment - 12.05.2015 (GS)
B: Locate Site 2 & Reconfiguration of Site buildings (GS)
A: Removal of Site 2 & Reconfiguration of Site 1 & 3 (GS)
Revision:

Installation Details

1200 Large Mounting Racks (48 PV Panels)
57,600
15 MW

6 no Inverter / Transformer Housings
2 no Private Substation
1 no DNO Substation
2 no Comms Cabinet
1 no 11kV Pad Mount

Layout of PV Panels & High Voltage Equipment
is indicative and will be subject to final specification
of PV panels

Drawing to be read in conjunction with Landscape
Planning Consultants drawing

Project:
Decoy Solar Farm
Decoy Farm
Crowland
Peterborough

Client:
Push Energy

Drawing Title:
Site Layout Plan

Project Ref: / Drawing No.
15/PA002D

Scale: Date: Drawn: Checked:
As Noted @ A1 19/03/2014 JL JK



PUSH ENERGY
1&2 Tollgate Business Park
Tollgate West
Stanway
Colchester
CO3 8AB
Tel: 01206 203253
Web: www.pushenergy.co.uk

Do not scale this drawing. Work to figured dimensions
only. This drawing is copyright of Push Energy Ltd
and should only be reproduced with their express
permission.