




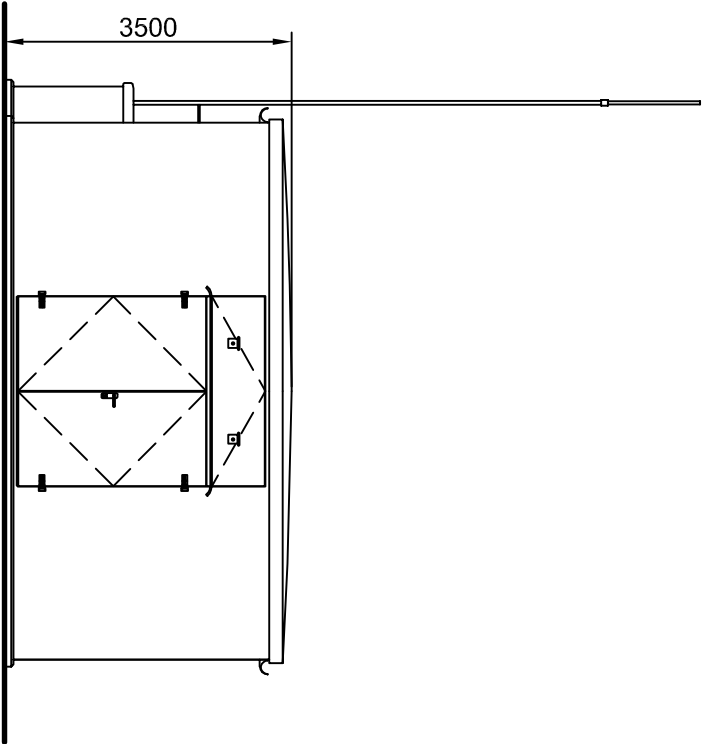


Elevation A 1:100

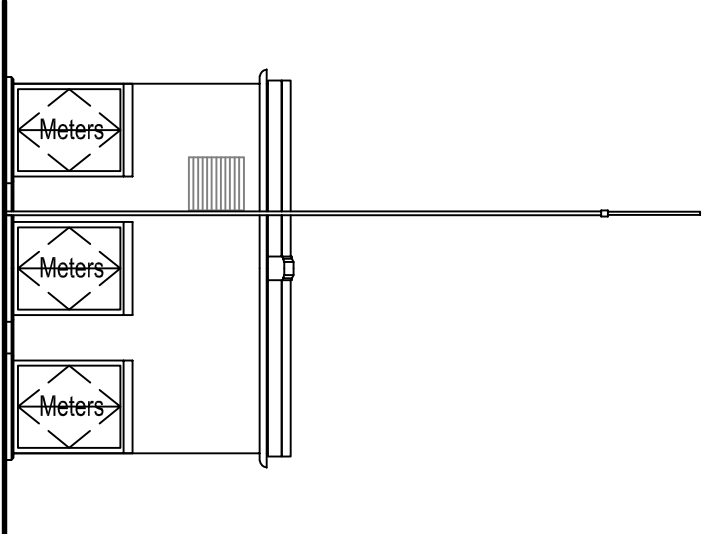


Elevation B 1:100

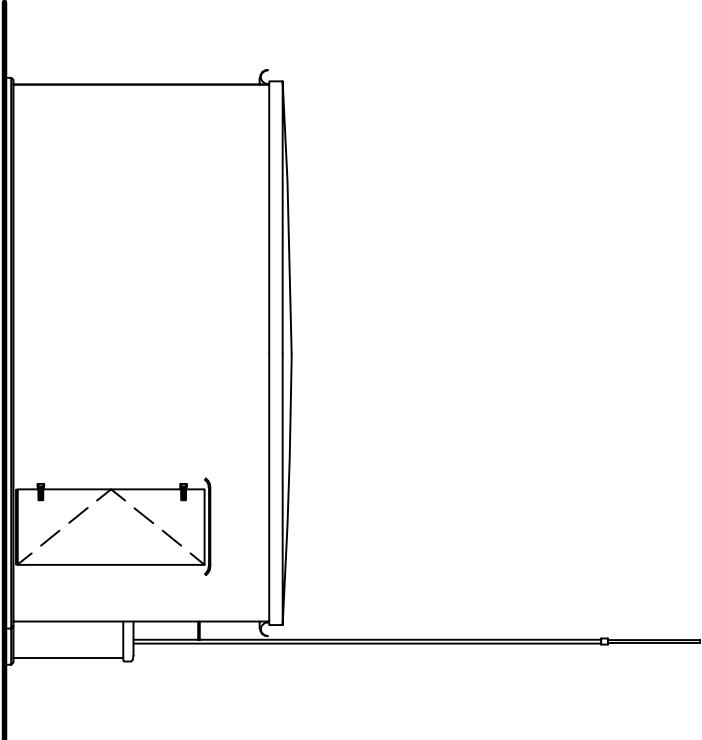

Elevation C 1:100

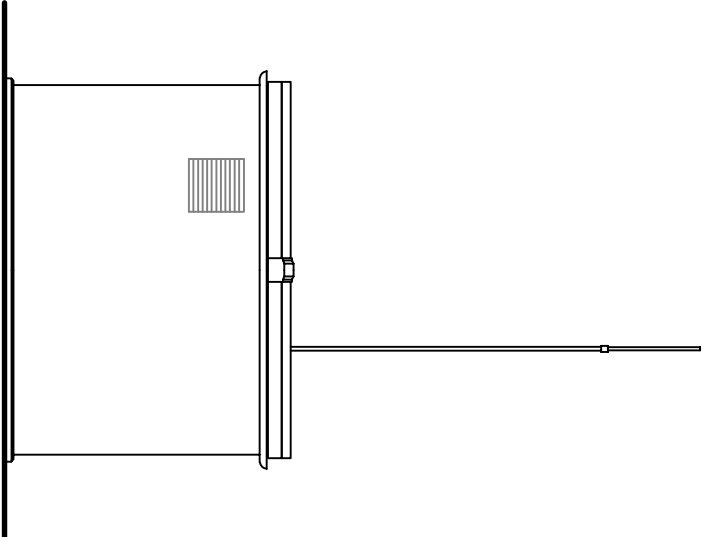

Elevation D 1:100

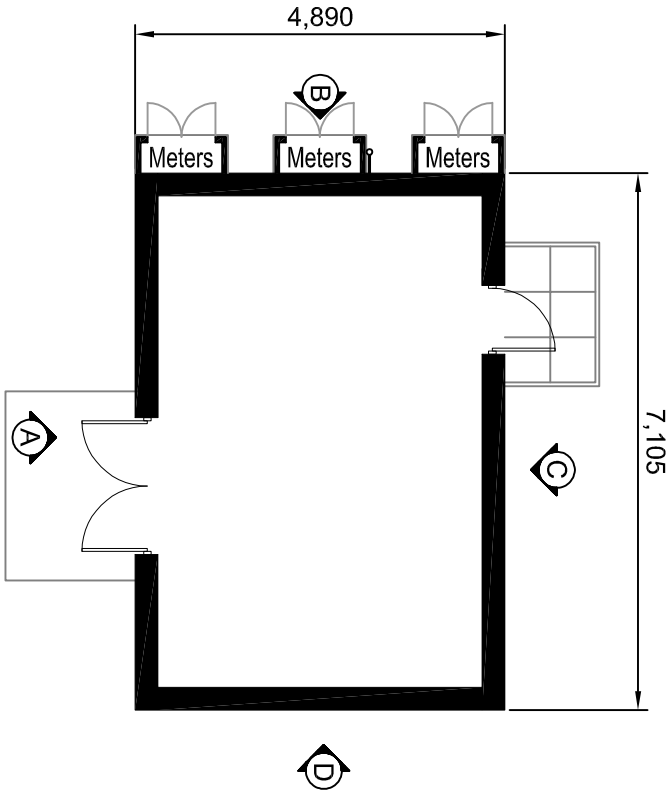

Typical DNO 33kV GRP Switchroom Plan 1:100

MATERIALS AND FINISHES

WALL- GRP SMOOTH - COLOUR BS 14C39 HOLLY GREEN
ROOF- GRP SMOOTH - COLOUR BS 14C39 HOLLY GREEN
DOORS - GRP SMOOTH - COLOUR BS 14C39 HOLLY GREEN

E-25/09/2017 - Metering and Antenna Addition (TS)
D-27/07/2015 - DNO Size Update (JL)
C-12/05/2015 - Non Material Amendments (GS)
B-31/03/2015 - Alterations made to Substation (GS)
A-27/11/2014 - NMA (JL)

Revision:

Project:
Decoy Solar Farm
Decoy Farm
Crowland
Peterborough

Client:
Push Energy

Drawing Title:

Substation Plans and Elevations

Project Ref: / Drawing No.

15/PA007E

Scale: Date: Drawn: Checked:
1:100@ A3 19/03/2014 JL JK



PUSH ENERGY
1&2 Tollgate Business Park
Tollgate West
Stanway
Colchester
CO3 8AG
Tel: 01206 203253
Web: www.pushenergy.co.uk

Do not scale this drawing. Work to figured dimensions and should only be reproduced with their express permission.