



rainwater gutters to new arcade building

MAIN ENTRANCE

WORKSHOP, ADMIN AND ACCESSORIES

PERIMETER ROADWAY

SECURE CARAVAN STORAGE COMPOUND

BIOMASS BOILER AREA

BIOMASS BOILER AREA








200 CROWN	1000 CROWN
4000 Crown	1000 Crown





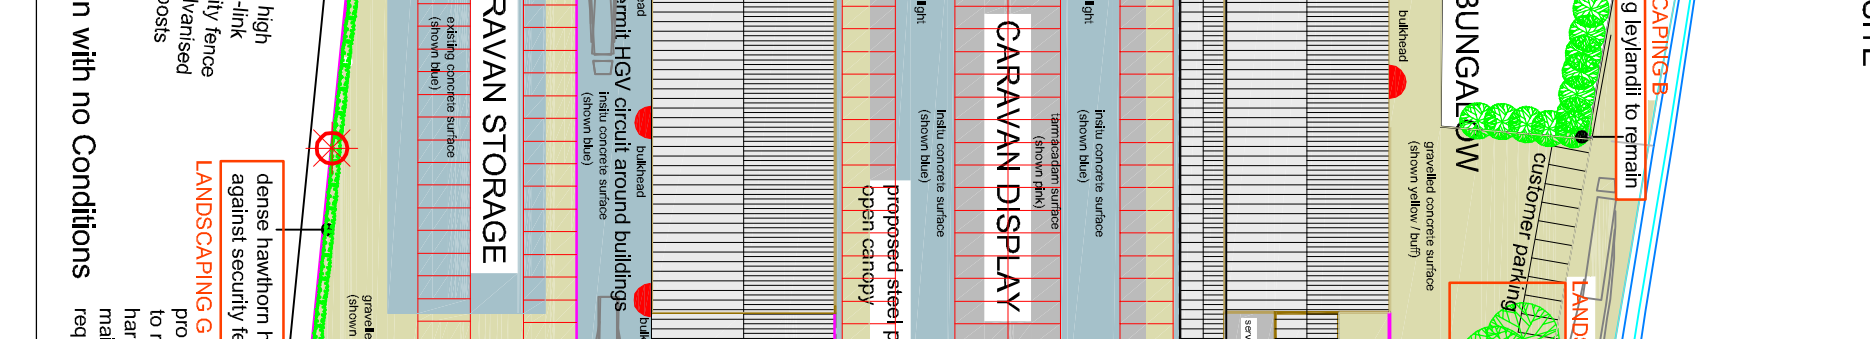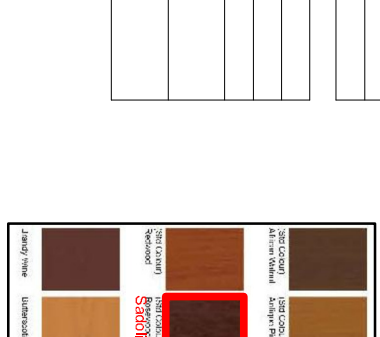

AMENITIES

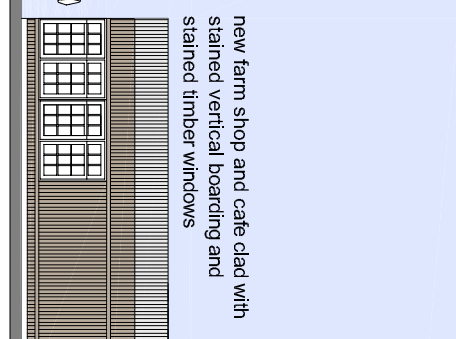

dark green profiled metal cladding

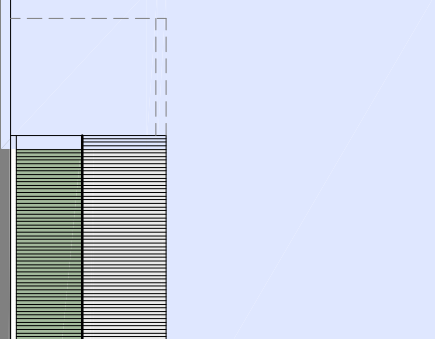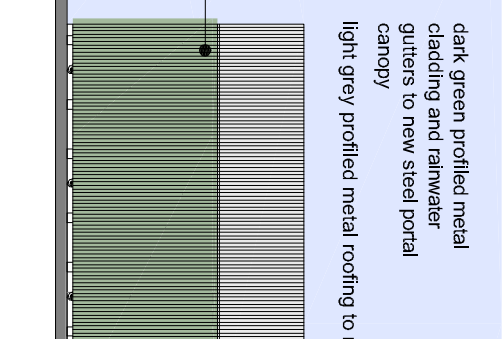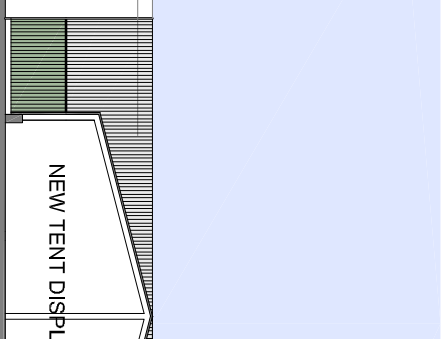

Revision

escape door inset into existing structure	TAC	Craftsman Compliance information added bolter flue shown and Orientation of flue stone changed
B A	17 September '15	
Revision	Date	Description

Project	Proposed Fenland Centre at Carrington Drive, Crowland
Drawing	Planning Application Drawing 1 of 2

Scale	1:1000, 1:500, 1:200 @ A1	Drawn	TAC	Chkd	AWM	Date	07/08/2014
-------	---------------------------	-------	-----	------	-----	------	------------

01406 380027 07778 597975
trevor@tacarchitects.co.uk