
This drawing is copyright and may not be altered, traced, copied, photographed or used for any purpose other than that for which it is issued without consent of Broadgate Homes Ltd.

All dimensions to be checked on site – do not scale from drawing, any discrepancies please report to drawing office as soon as possible.

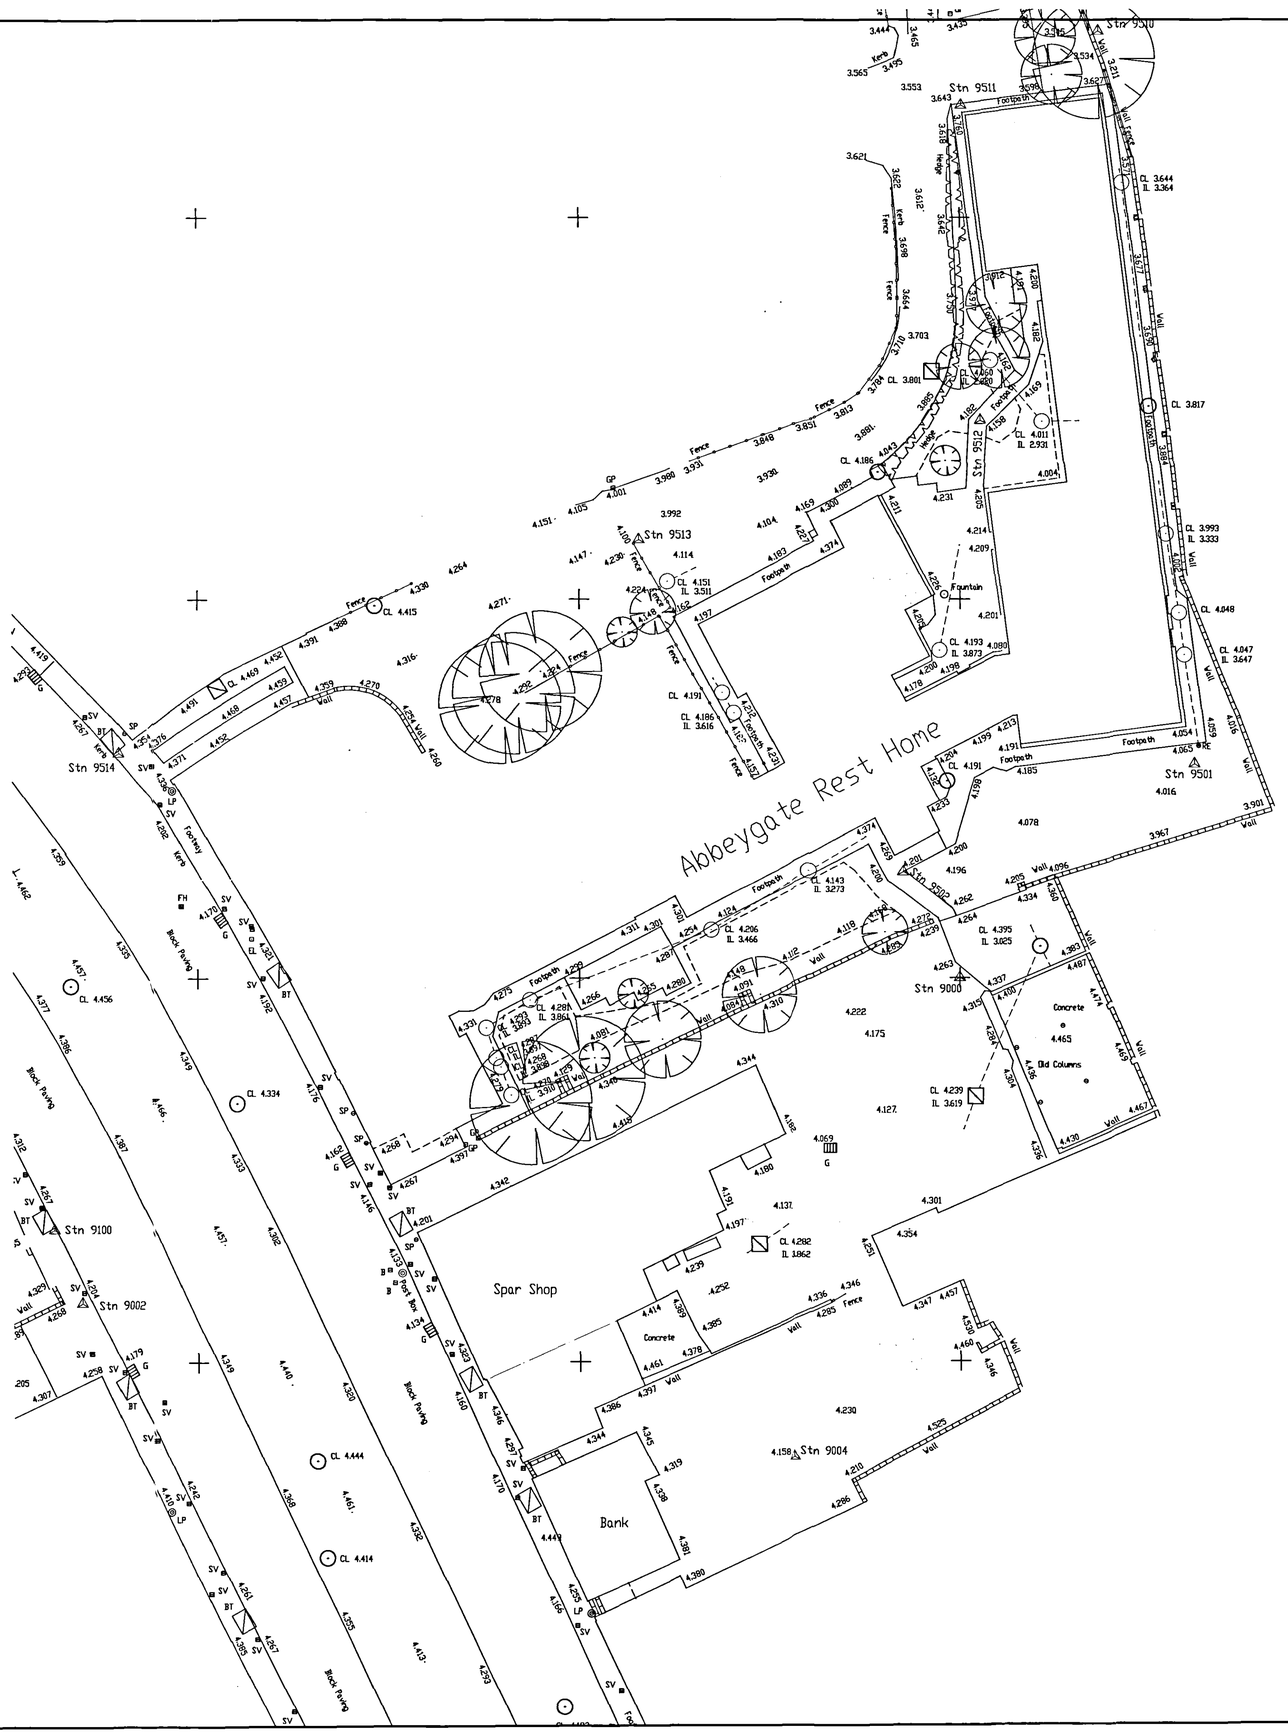

KEY

- BUILDING
- FENCE
- HEDGE
- OVERHEAD ELECTRIC
- UNDERGROUND ELECTRIC
- BANK EDGE
- STORM LINE
- FOUL LINE
- TELECOM LINE
- GAS LINE
- KERB
- WALL
- CABLE TV
- WATER MAIN

IL INVERT LEVEL
CL COVER LEVEL
WL WATER LEVEL
SPOT LEVEL
TREE
GATE
BOREHOLE
BATTER SYMBOL
SURVEY STATION
TBM

GP GATE POST
PO POST
B BOLLARD
SP SIGN POST
MANHOLE
G GULLY
KD KERB OFFLET
SV STOP VALVE
WM WATER METER
FH FIRE HYDRANT
MP MARKER POST
GA GAS VALVE
EL ELECTRIC BOX
EP ELECTRIC POLE
TP TELEPHONE POLE
BT BRITISH TELECOM BOX
LP LAMP POST

NOTES

1. Survey plotted to assumed local metric grid.
2. All levels related to OSBM,4.74m, Holy Trinity Bridge.

SHDC
Planning & Development
22 JUL 2005
Ref: 99/05

BROADGATE HOMES

Broadgate Homes Limited
Broadgate House, Weston Hills,
Spalding, Lincolnshire. PE12 6DR.
Telephone: 01406 380532 Fax:01406 380014

PROJECT TITLE.
Residential Development
- 7No. Dwelling & Retail Unit,
Site of former Barclays Bank (No.5)
and Rear of No.7, North Street.
Crowland,
Lincs.

DRAWING.
SITE AS EXISTING

REV	DESCRIPTION	DATE	BY

SCALE	DRAWN	Total INT. floor Area Exc. Garage:
1:200		sqm

DATE	DRAWING No.
JULY 2005	03291 SL / 01