



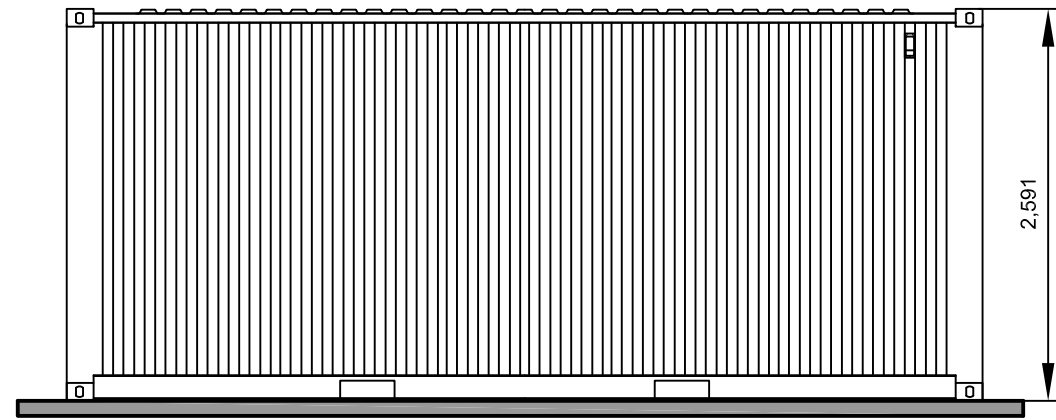


Elevation A


Typical Container Elevations 1:50

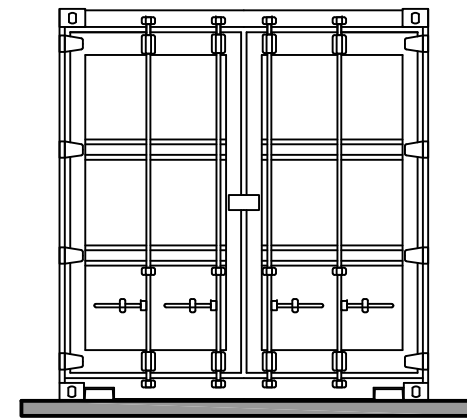


Elevation B

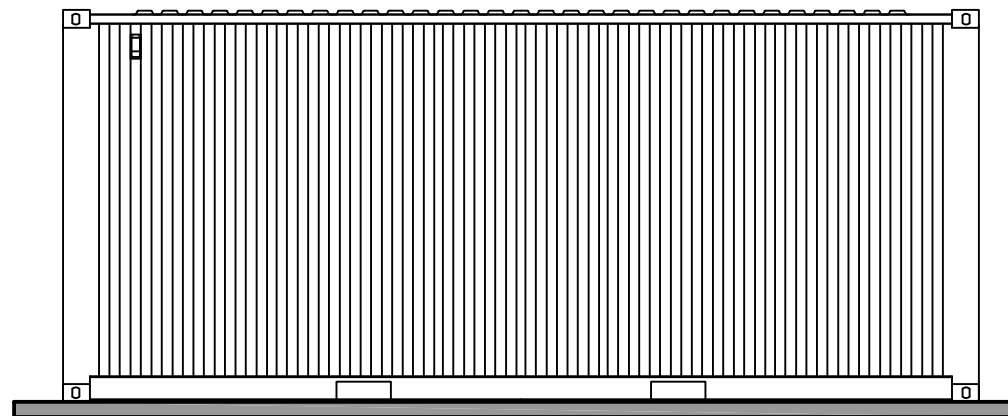

Elevation C

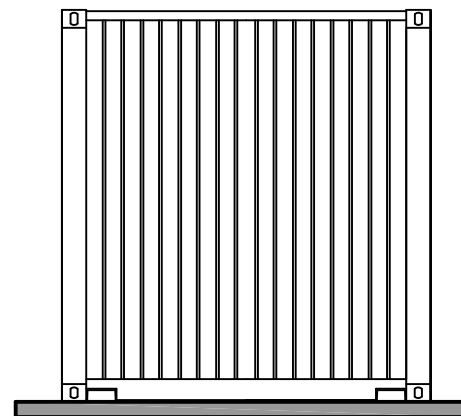

Elevation D

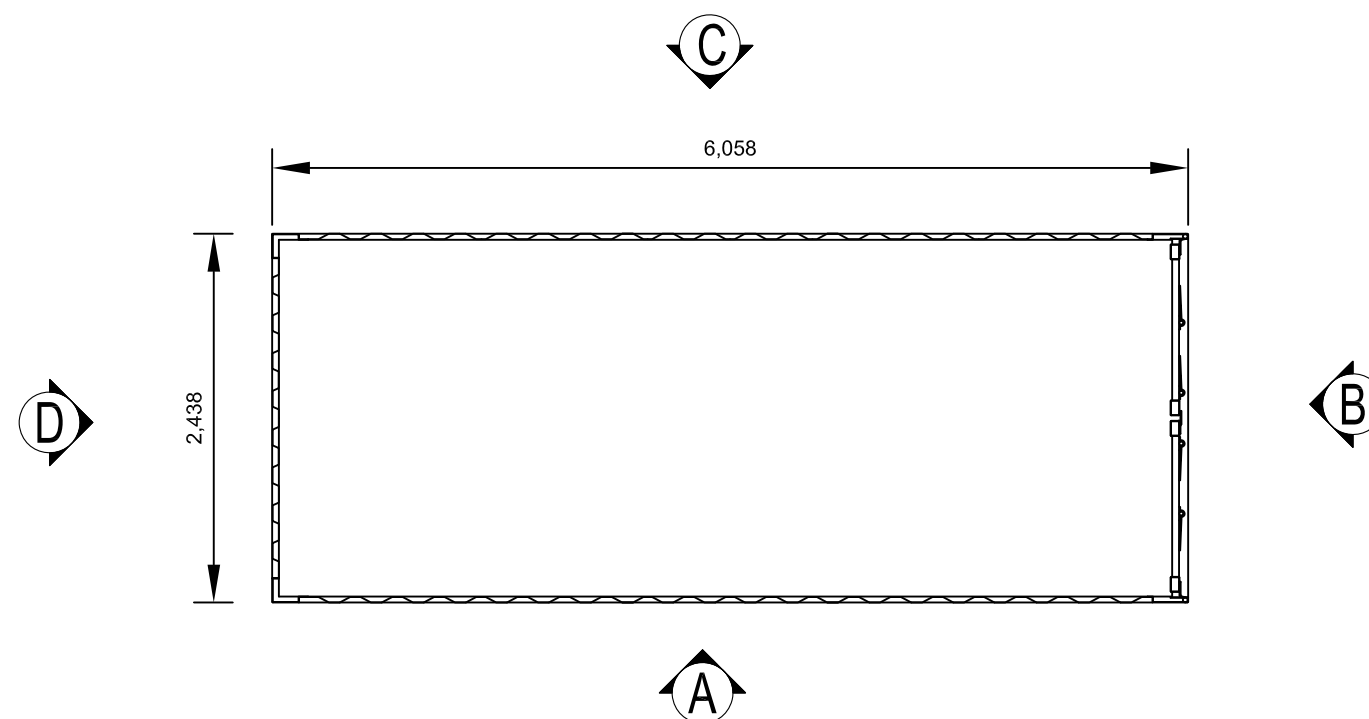

Typical Container Plan 1:50

MATERIALS AND FINISHES

WALL- COLOUR BS 14C39 HOLLY GREEN
 ROOF- COLOUR BS 14C39 HOLLY GREEN
 DOORS - COLOUR BS 14C39 HOLLY GREEN

Revision:		
Project:		
Decoy Solar Farm		
Decoy Farm		
Crowland		
Peterborough		
Client:		
Push Energy		
Drawing Title:		
Storage Container Plans and Elevations		
Project Ref: / Drawing No.		
	15/PA303	
Scale:	Date:	Drawn:
1:50@ A3	11/09/2018	JL



PUSH ENERGY
 1&2 Tollgate Business Park
 Tollgate West
 Stanway
 Colchester
 CO3 8AB
 Tel: 01206 203253
 Web: www.pushenergy.co.uk

Do not scale this drawing. Work to figured dimensions only. This drawing is copyright of Push Energy Ltd and should only be reproduced with their express permission.