


Porter, Karen

From: Fidler, Richard
Sent: 21 December 2010 09:56
To: Porter, Karen
Subject: H02-0992-10
Attachments: P410 - L(2)002D.pdf
Karen

Extra plan I asked for.

Richard Fidler
Development Control Team Leader
South Holland District Council

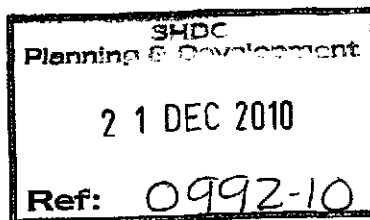

From: Leigh Harris [mailto:leighh@place-architecture.co.uk]
Sent: 21 December 2010 09:09
To: Fidler, Richard
Subject: RE: P410_3-1_141210_Anglian Water Advise Clarification

Hi Richard,

RE J&N INVESTMENTS, CREASE DROVE, CROWLAND

Please find attached block plan for external lighting scheme as requested.

Kind Regards

Leigh Harris
Architectural Assistant

place : architecture
26 Westgate Lincoln LN1 3BD

E-mail: leighh@place-architecture.co.uk
Web: www.place-architecture.co.uk

Tel: 01522 546362
Fax: 01522 545597




RIBA #
Chartered Practice

This email is issued in accordance with our policy set out in www.place-architecture.co.uk/information-1/terms-and-conditions



WHY NOT VISIT & SIGN UP AT THE NEW LINCOLNSHIRE CLIMATE CHANGE WEBSITE

21/12/2010

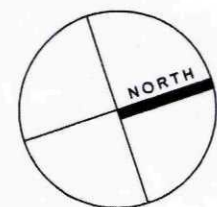

Notes



Dimensions to be verified on site. Figured dimensions to take preference to those scaled; do not scale from drawings. All discrepancies to be clarified with project Architect.

This drawing is the property and copyright of place : architecture and is issued on the condition it is not reproduced, retained or disclosed to any unauthorised person(s), either wholly or in part without the written consent of place : architecture.

Ordnance Survey material is used with the permission of The Controller of the HMSO, © Crown Copyright AR 159670.

Revisions		
Rev	Date	Text
A	23/03/2010	Bollards added in front of exits
B	18/08/2010	d03 & V01 relocated
C	29/10/2010	Lighting Column added
D	11/11/2010	Lighting Columns added

SURFACES & BOUNDARIES

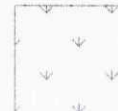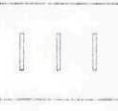-  FOOTWAY SURFACE
Concrete Flag Paving
Marshall Saxon 600x600
-  GRASS
-  ROADWAY
Macadam
-  FOOTPATH
Macadam
-  SURFACE
Compacted Gravel
-  INDICATIVE BOUNDARY FENCE
2400mm Galvanised Heras Triton System
Profiled Welded Mesh Panel Fence
-  CYCLE PARKING
-  CAR PARKING SPACE
-  NEW TREES
-  LIGHTING COLUMN
-  BOLLARDS

34DC
Planning & Development
21 DEC 2010
Ref: 0992-10

CONSTRUCTION

client J & N Holdings
project Crease Drive, Crowland
drawing GA Drawing
External Works

date Jan 2010
scale 1:100 @ A1
dwg. no. P410 - L(2)002D

place : architecture
26 Westgate Lincoln LN1 3BD
t: 01522 546362 e: info@place-architecture.co.uk