


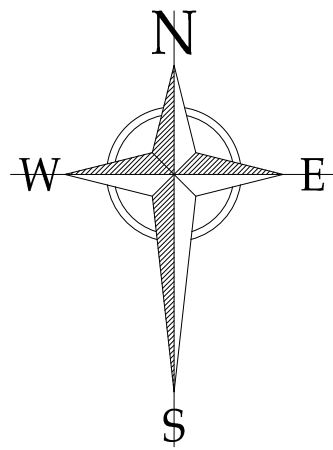

LEGEND	
	PRIVATE PATHS: BUFF RIVEN PAVING SLABS
	METER BOXES: RECESSED WHITE GRP
	RAINWATER GOODS: HALF ROUND GUTTERS 68MM DIA. DOWN PIPES BLACK UPVC
	EXTRACT GRILLE: BLACK UPVC
	WALL FLUE TERMINAL: BLACK UPVC
	ROOF FLUE TERMINALS: BLACK UPVC
	BRICK TYPE A: LEICESTER MULTI CREAM
	BRICK TYPE B: LEICESTER RED STOCK
	BRICK TYPE C: IVANHOE WESTMINSTER
	BRICK TYPE D: OAKMOOR CREAM
	ROOF TILE E: IMERYS ALPHA 10 SLATE
	ROOF TILE E: IMERYS DOUBLE PANNE S NATURAL RED

A	22.09.2021	FILTER STRIPS SHOWN
REV	DATE	DESCRIPTION



ASHWOOD
HOMES

1 Goodison Road, Lincs Gateway Business Park,
Spalding, Lincs, PE12 6FY T: 01406 490590

PROJECT:
PROPOSED RESIDENTIAL DEVELOPMENT AT
LANE SOUTH WEST OF HARRINGTON DRIVE
CROWLAND

DRAWING TITLE:
MATERIALS SITE LAYOUT

SCALE: 1:500 @ A1

DATE: 21.09.2021

DRAWN: AR

REV: A

DRAWING No:
132 - MSL - 01