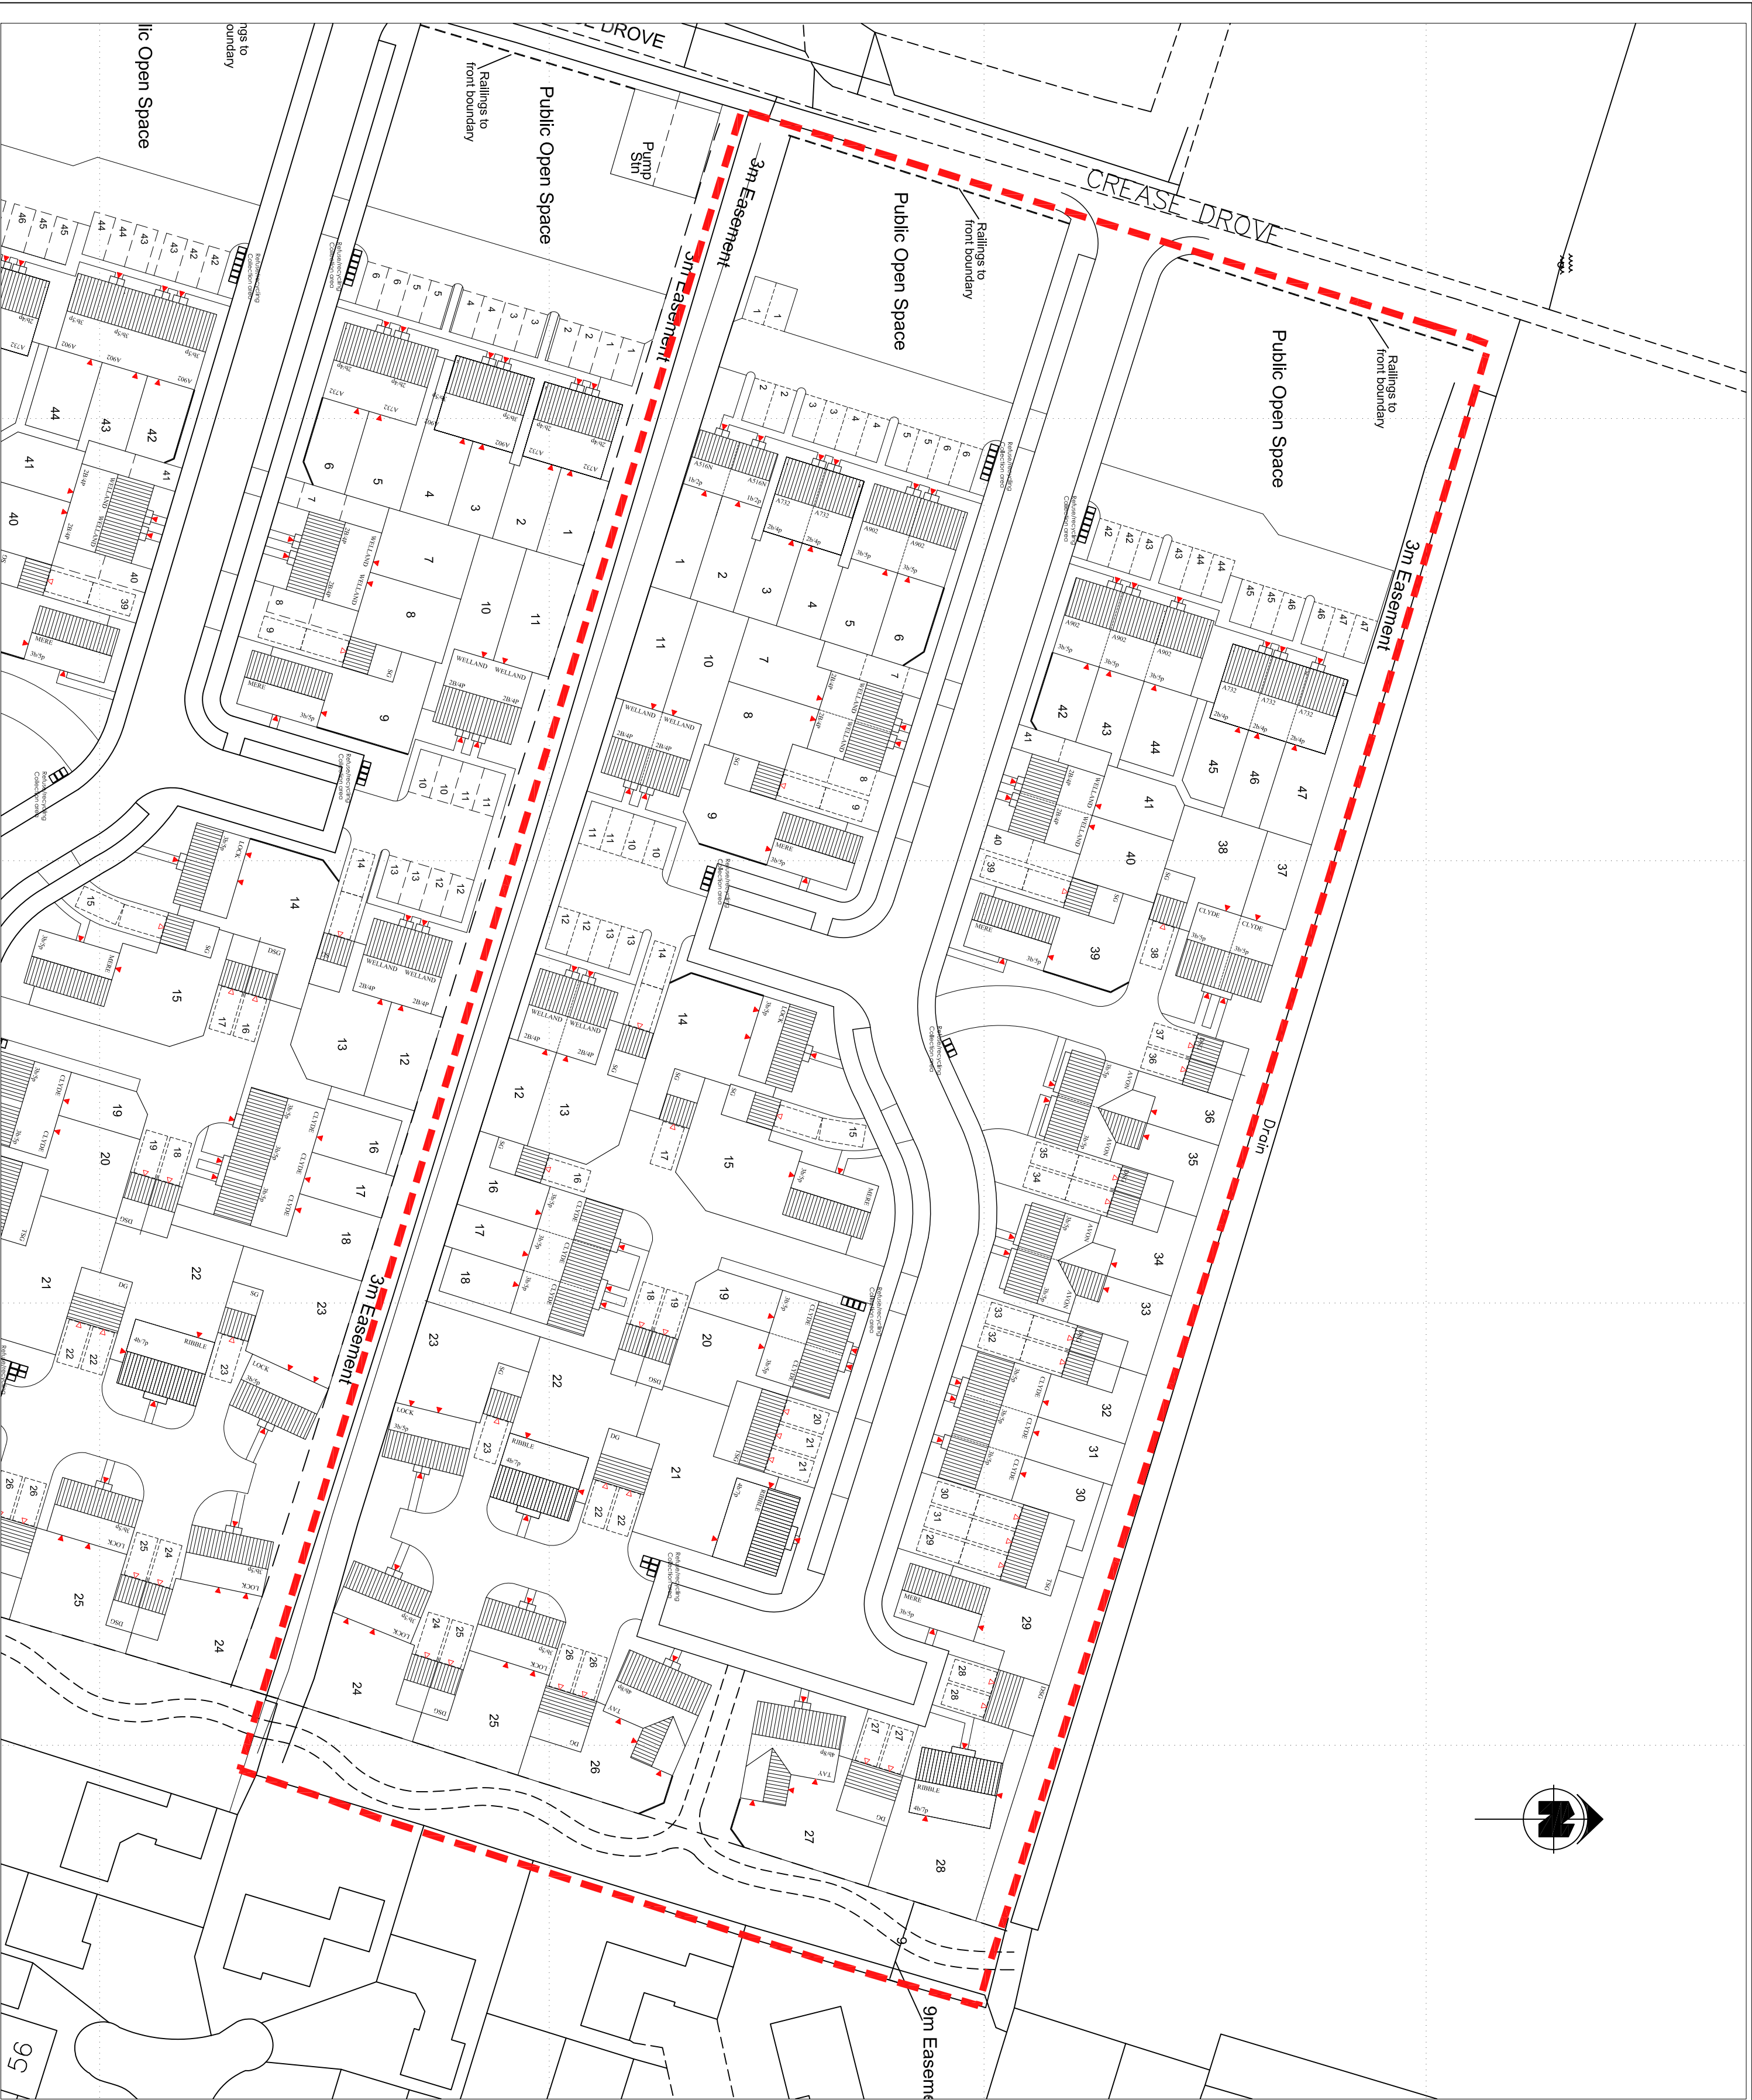


SCHEDULE:					
Welland	2	2	711	ps	8
A732	2	2	732	ps	5
Clyde	3	2	783	sg	10
A902	3	2	902	ps	5
Avon	3	2	910	sg	4
Mere	3	2	1,079	sg	4
Lock	3	2	1,079	sg	4
Ribble	4	2	1,283	sg	3
Tay	4	2	1,770	dg	2
AS16N	1	2	516	ps	2
TOTAL					47

REVISIONS:

Rev A: Turning head added in front of plot 22. 18.7.18

Rev B: Plots 22 & 47 handing updated. 1.8.18

Rev C: Driveways changed to Holland type, plots 1-12 pulled back. 14.9.18

Rev D: POS moved to front of site. 10.10.18

Rev E: Layout updated to reflect adjacent proposed 14.10.18

Rev F: Plots 1 & 2 changed to AS16N from A732 14.11.18



45 York Road
Northampton
NN2 7SD
M: 07932 887140
E: nkd@nkwdesign.co.uk

PROJECT CREASE DROVE, CROWLAND

TITLE PLANNING LAYOUT

CLIENT

ASHWOOD HOMES
1 GOODSON ROAD, LINGS GATEWAY BUSINESS PARK
SPALDING, LINCOLNSHIRE
PE12 6FY 01406 490590

SCALE 1:500 @ A2 DATE JUNE 2018 DRAWN NKW
DRAWING NUMBER 1233-004 REVISION F

