


Cast Tec Horizon 5 DEFRA Approved
Wood Burning / Multifuel Ecodesign
Stove

ECODESIGN
DEFRA APPROVED

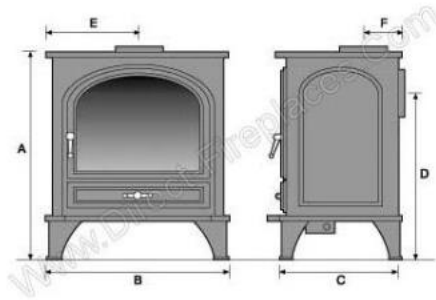

Overall Height (A)	540mm
Overall Width (B)	400mm
Overall Depth (C)	315mm
Rear to Centre of Top Flue (F)	105mm
Width to Centre of Top Flue (E)	200mm
Height to Centre of Rear Flue (D)	495mm