
Contractors are responsible for checking all dimensions on site prior to work commencing.Due to areas of the structure being covered, unexposed or otherwise inaccessible the notes / specifications of existing materials are subject to confirmation of site when it is feasible to expose the relevant areas of construction. All material schedules are given in good faith and for pricing purposes only. It is the responsibility of the contractor to check their accuracy before ordering any materials. Remway Design accepts no responsibility for the accuracy of these material schedules.

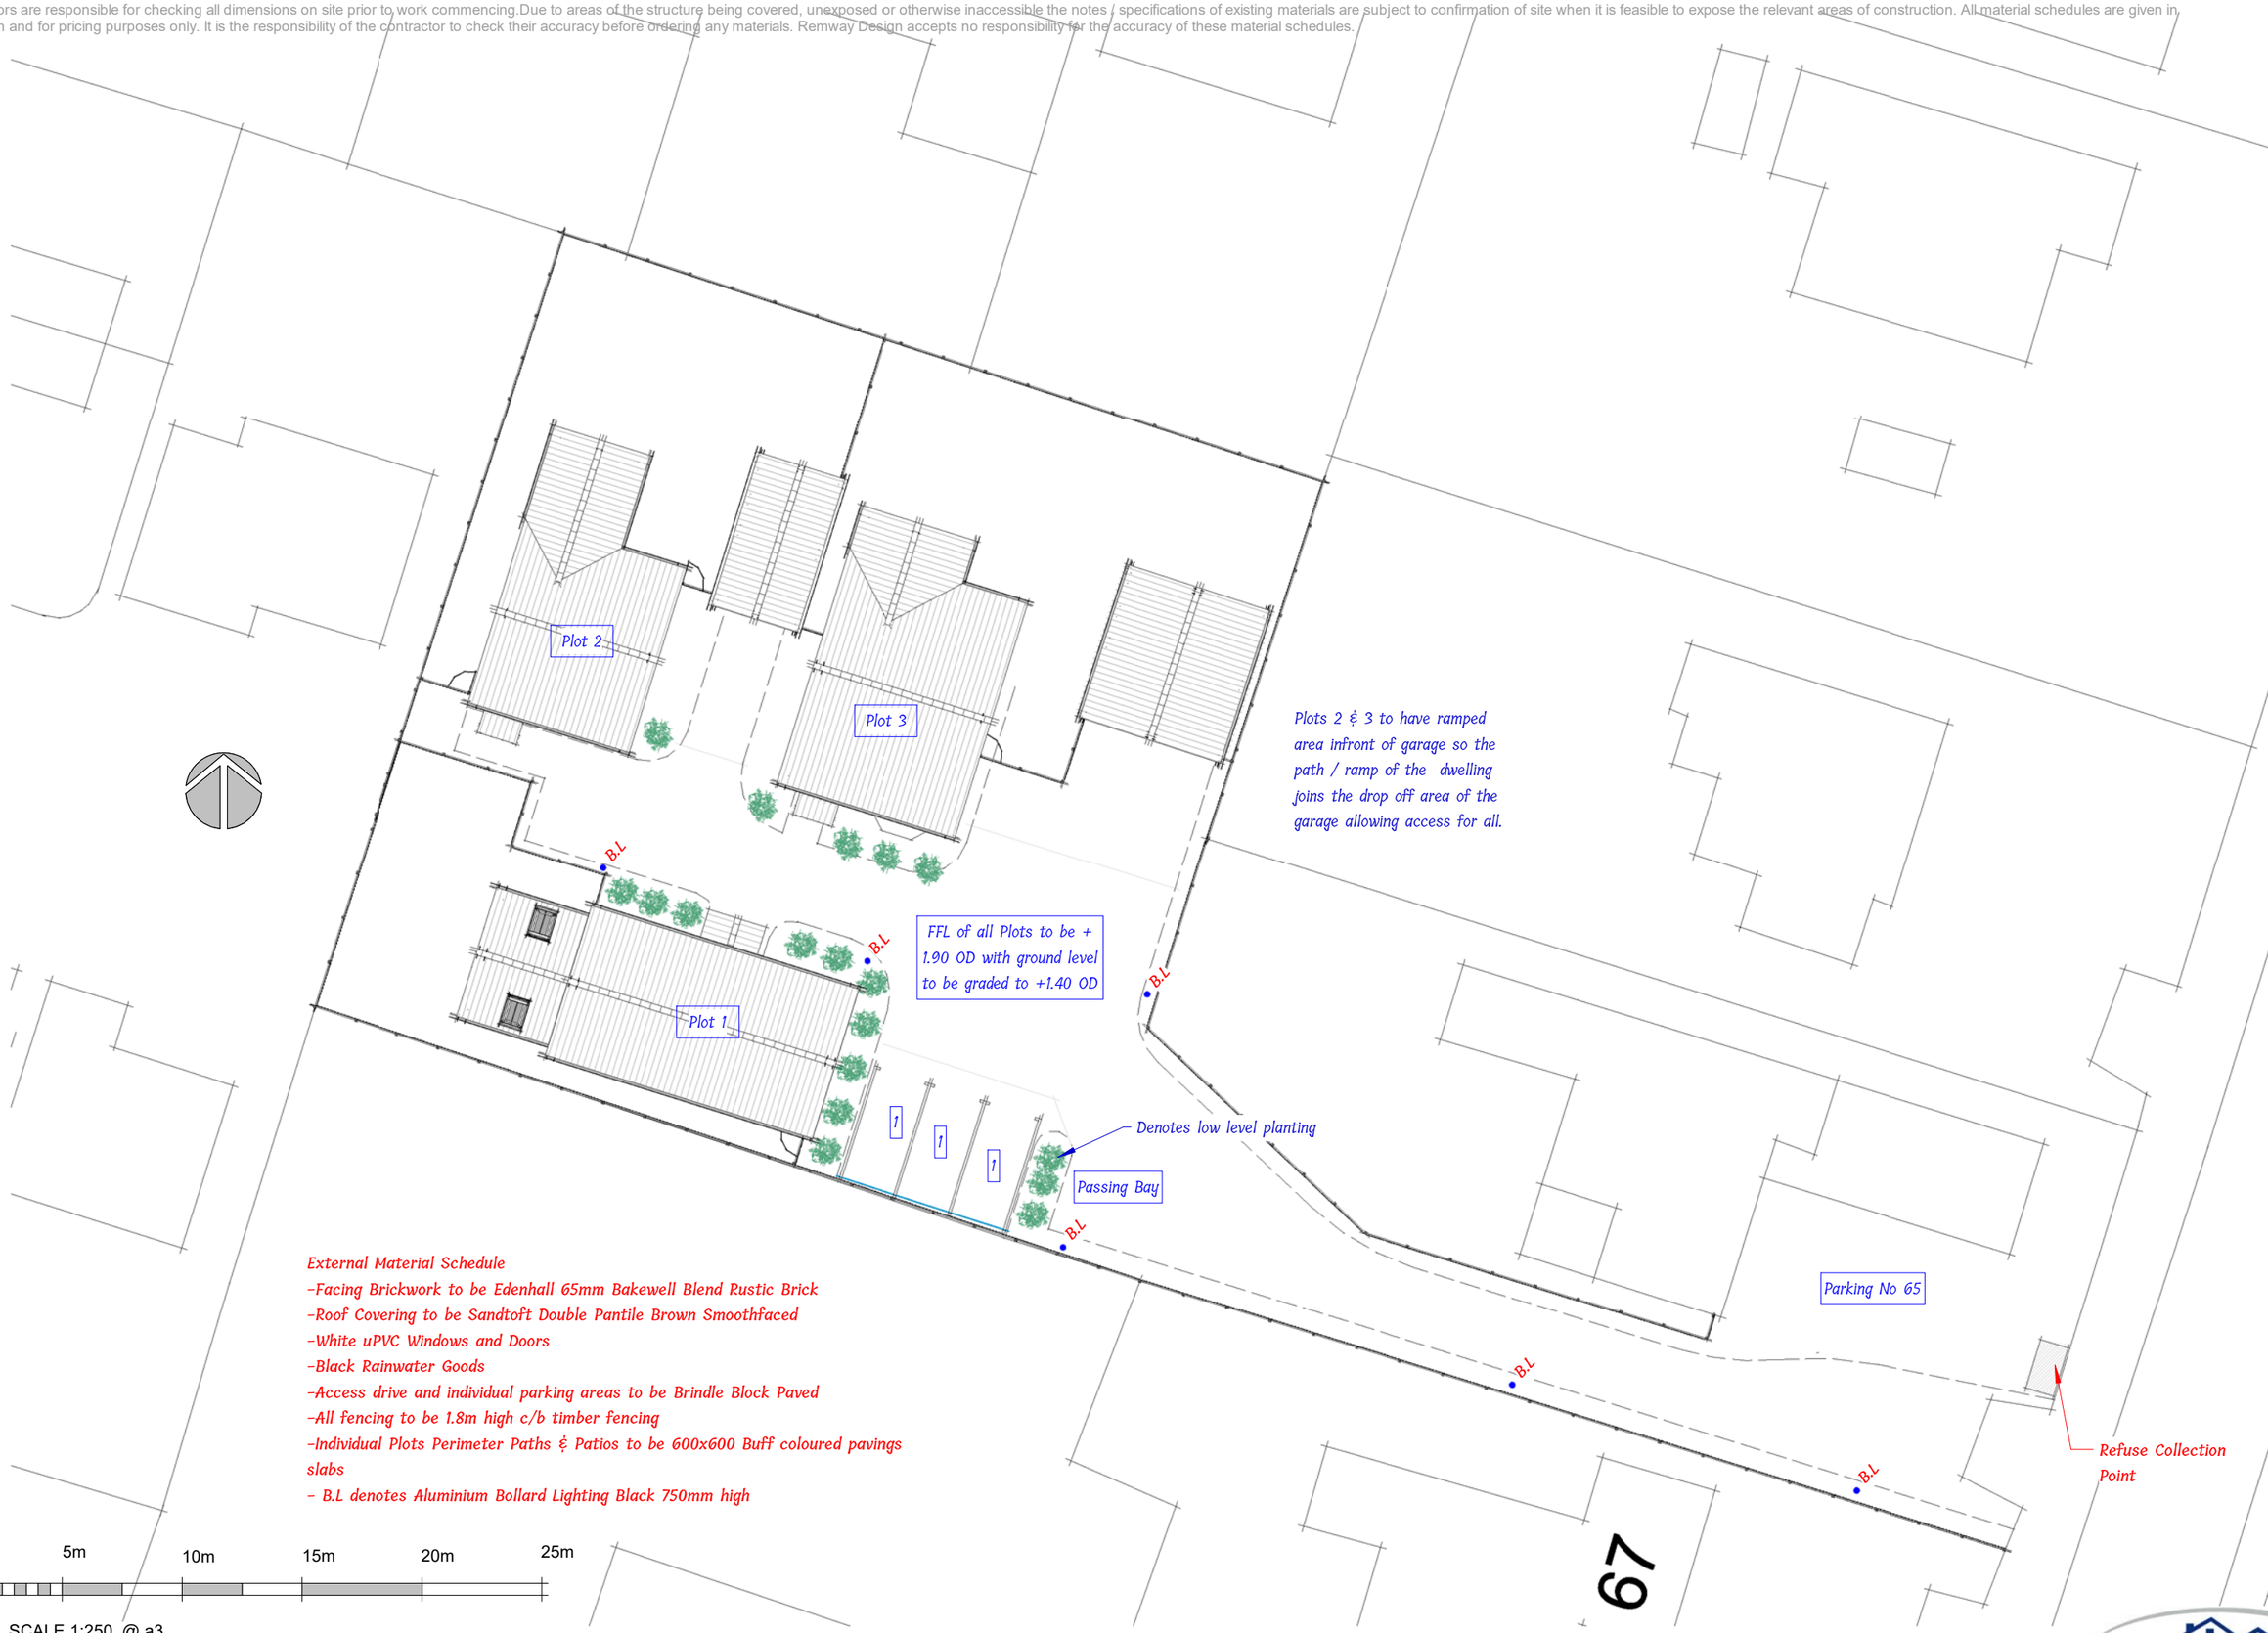

External Material Schedule
-Facing Brickwork to be Edenhall 65mm Bakewell Blend Rustic Brick
-Roof Covering to be Sandtoft Double Pantile Brown Smoothfaced
-White uPVC Windows and Doors
-Black Rainwater Goods
-Access drive and individual parking areas to be Brindle Block Paved
-All fencing to be 1.8m high c/b timber fencing
-Individual Plots Perimeter Paths & Patios to be 600x600 Buff coloured pavings slabs
- B.L denotes Aluminium Bollard Lighting Black 750mm high

Site Block Plan

Drg No
2767 / 02H

remway Design Ltd

65 Peterborough Road | Peterborough