


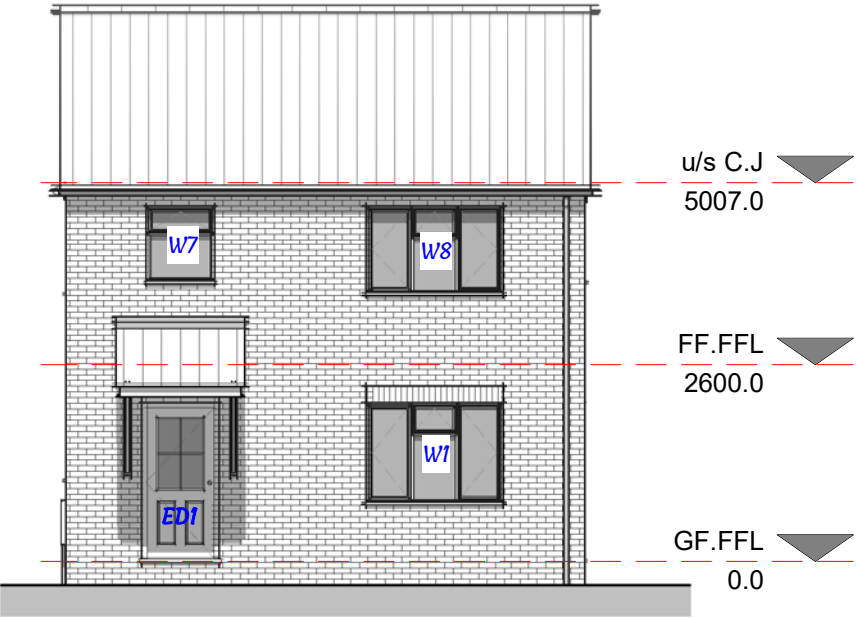

Elevation 01 - Front
1 : 100



Elevation 02 - Right
1 : 100



Elevation 03 - Rear
1 : 100



Elevation 04 - Left
1 : 100

Schedule 06 - Windows		
Mark	Width	Height
W1	1810.0	1350.0
W2	460.0	1050.0
W3	685.0	1050.0
W4	1585.0	1350.0
W5	1247.5	1050.0
W6	685.0	1050.0
W7	910.0	1050.0
W8	1810.0	1200.0
W9	910.0	1050.0
W10	1585.0	1200.0
W11	1585.0	1200.0
W12	685.0	1200.0
Grand total: 12		

Schedule 07 - Doors				
Mark	Width	Height	Door Panel Width	Door Panel Height
D1	922.0	2031.0	838.0	1981.0
D2	922.0	2031.0	838.0	1981.0
D3	915.0	2032.0		
D4	922.0	2031.0	838.0	1981.0
D5	922.0	2031.0	838.0	1981.0
D6	846.0	2031.0	762.0	1981.0
D7	846.0	2031.0	762.0	1981.0
D8	846.0	2031.0	762.0	1981.0
D9	846.0	2031.0	762.0	1981.0
D10	846.0	2031.0	762.0	1981.0
D11	846.0	2031.0	762.0	1981.0
ED1	1022.5	2110.0	919.5	2000.0
ED2	1022.5	2110.0	919.5	2000.0
ED3	1810.0	2110.0	852.0	2000.0
Grand total: 14				

All SVP's to be located internally and ducted thro
roof space to a matching roof tile vent