



TIE POINT 1
GROUND FLOOR

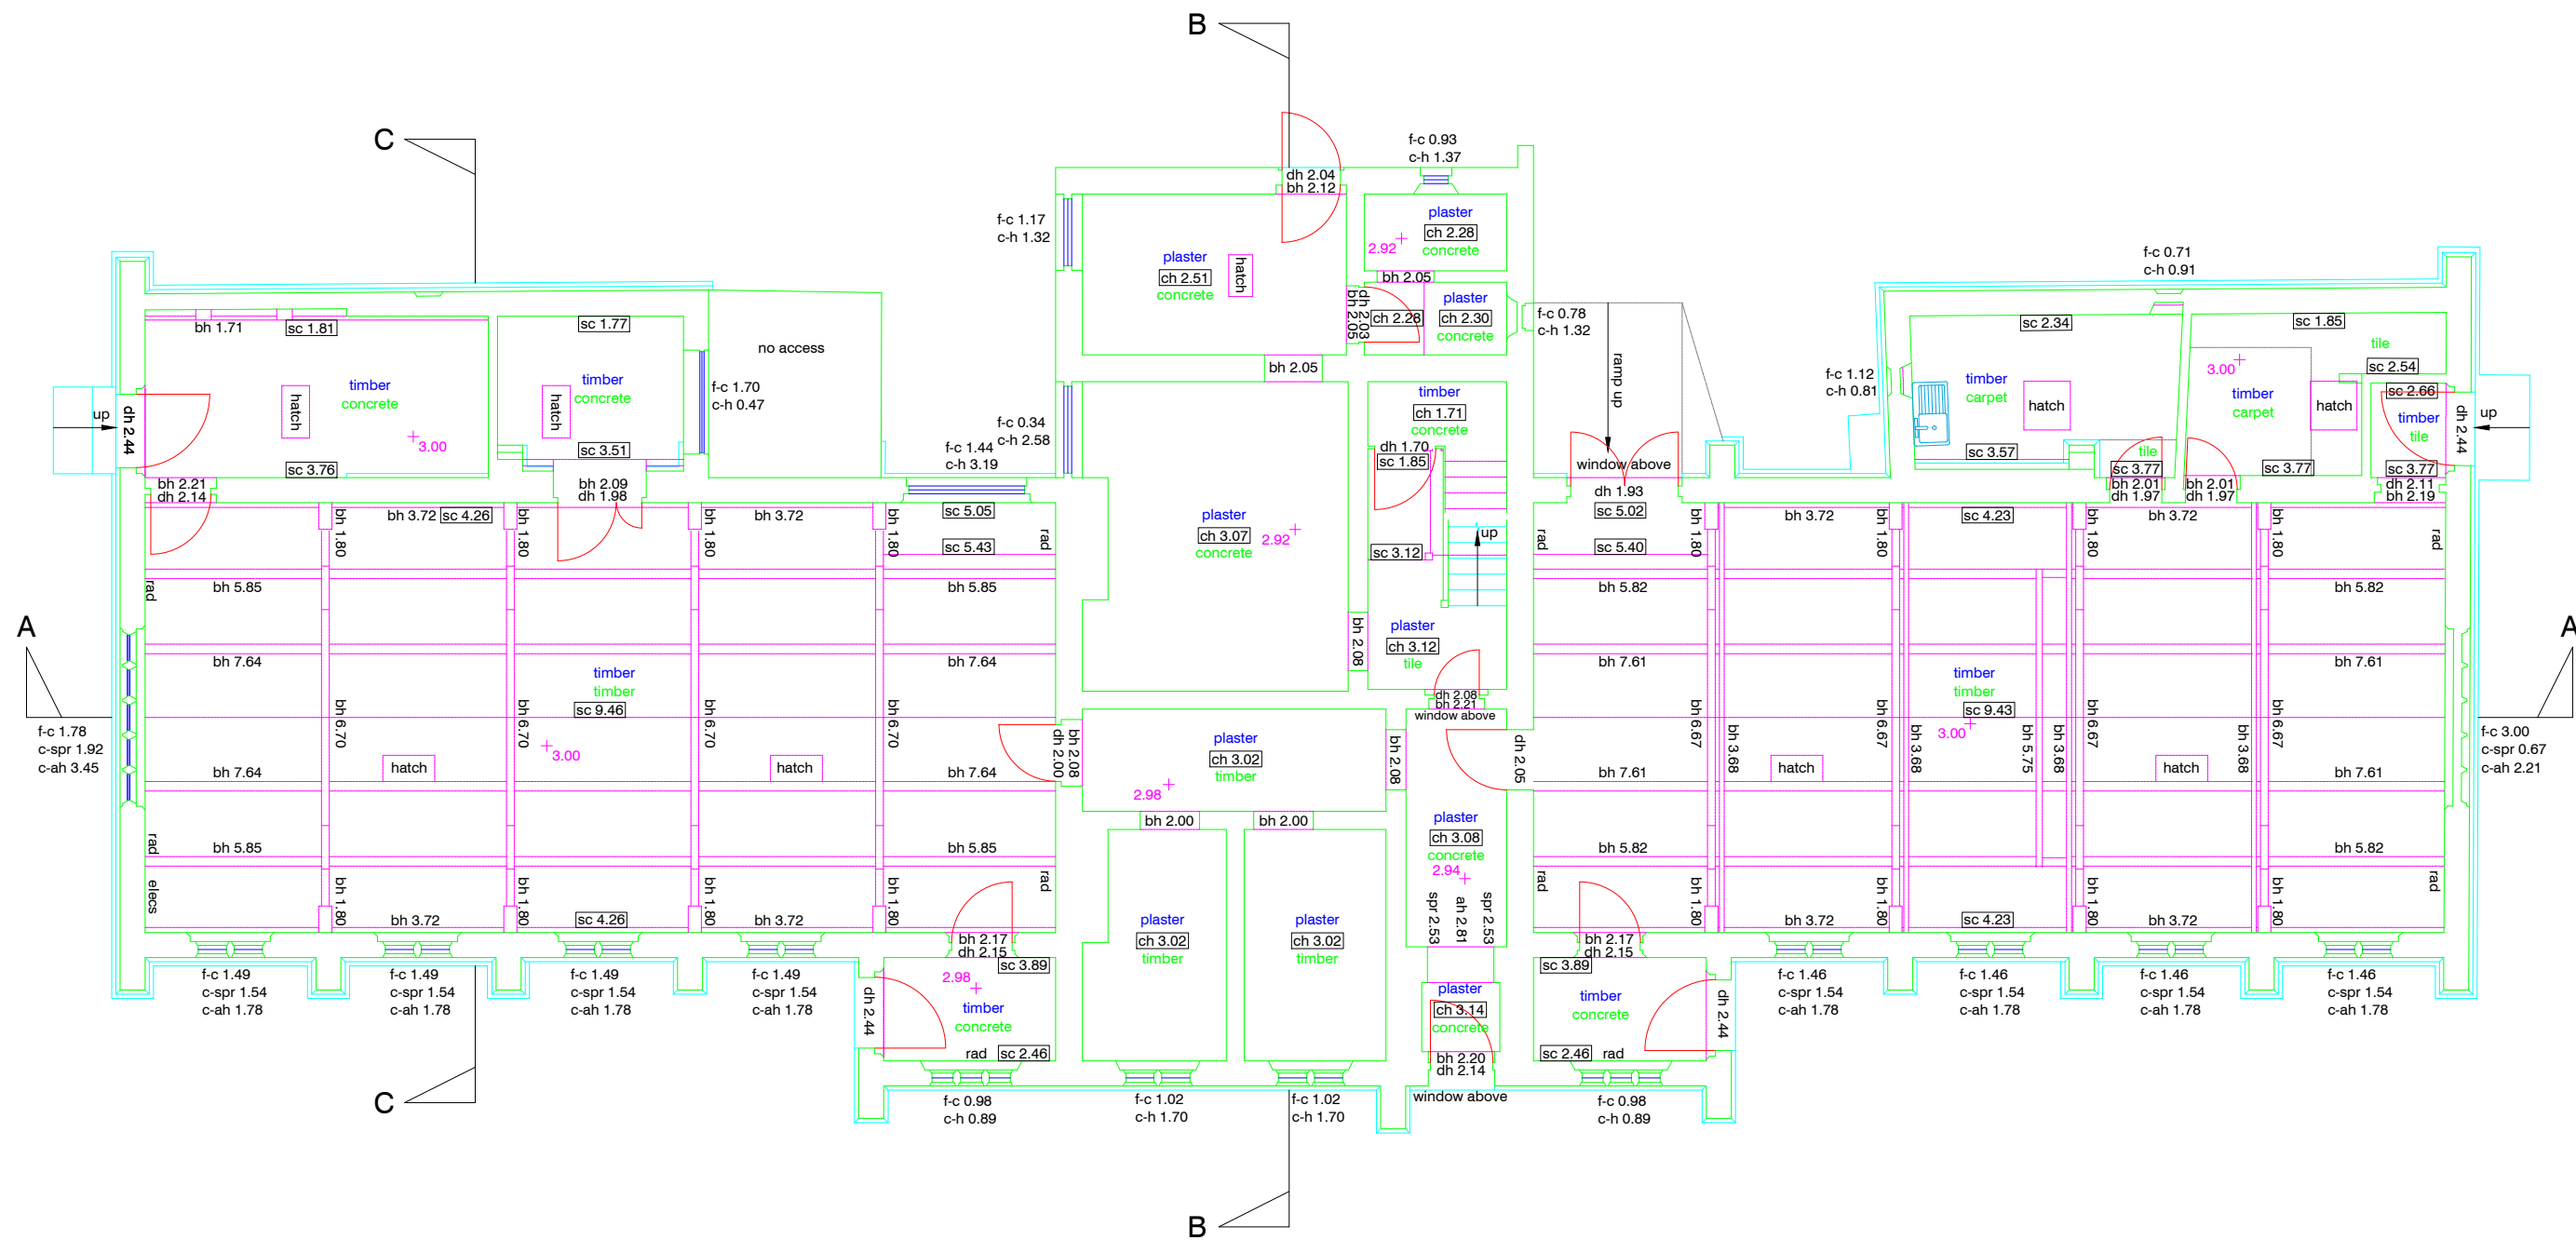

TIE POINT 1
FIRST FLOOR

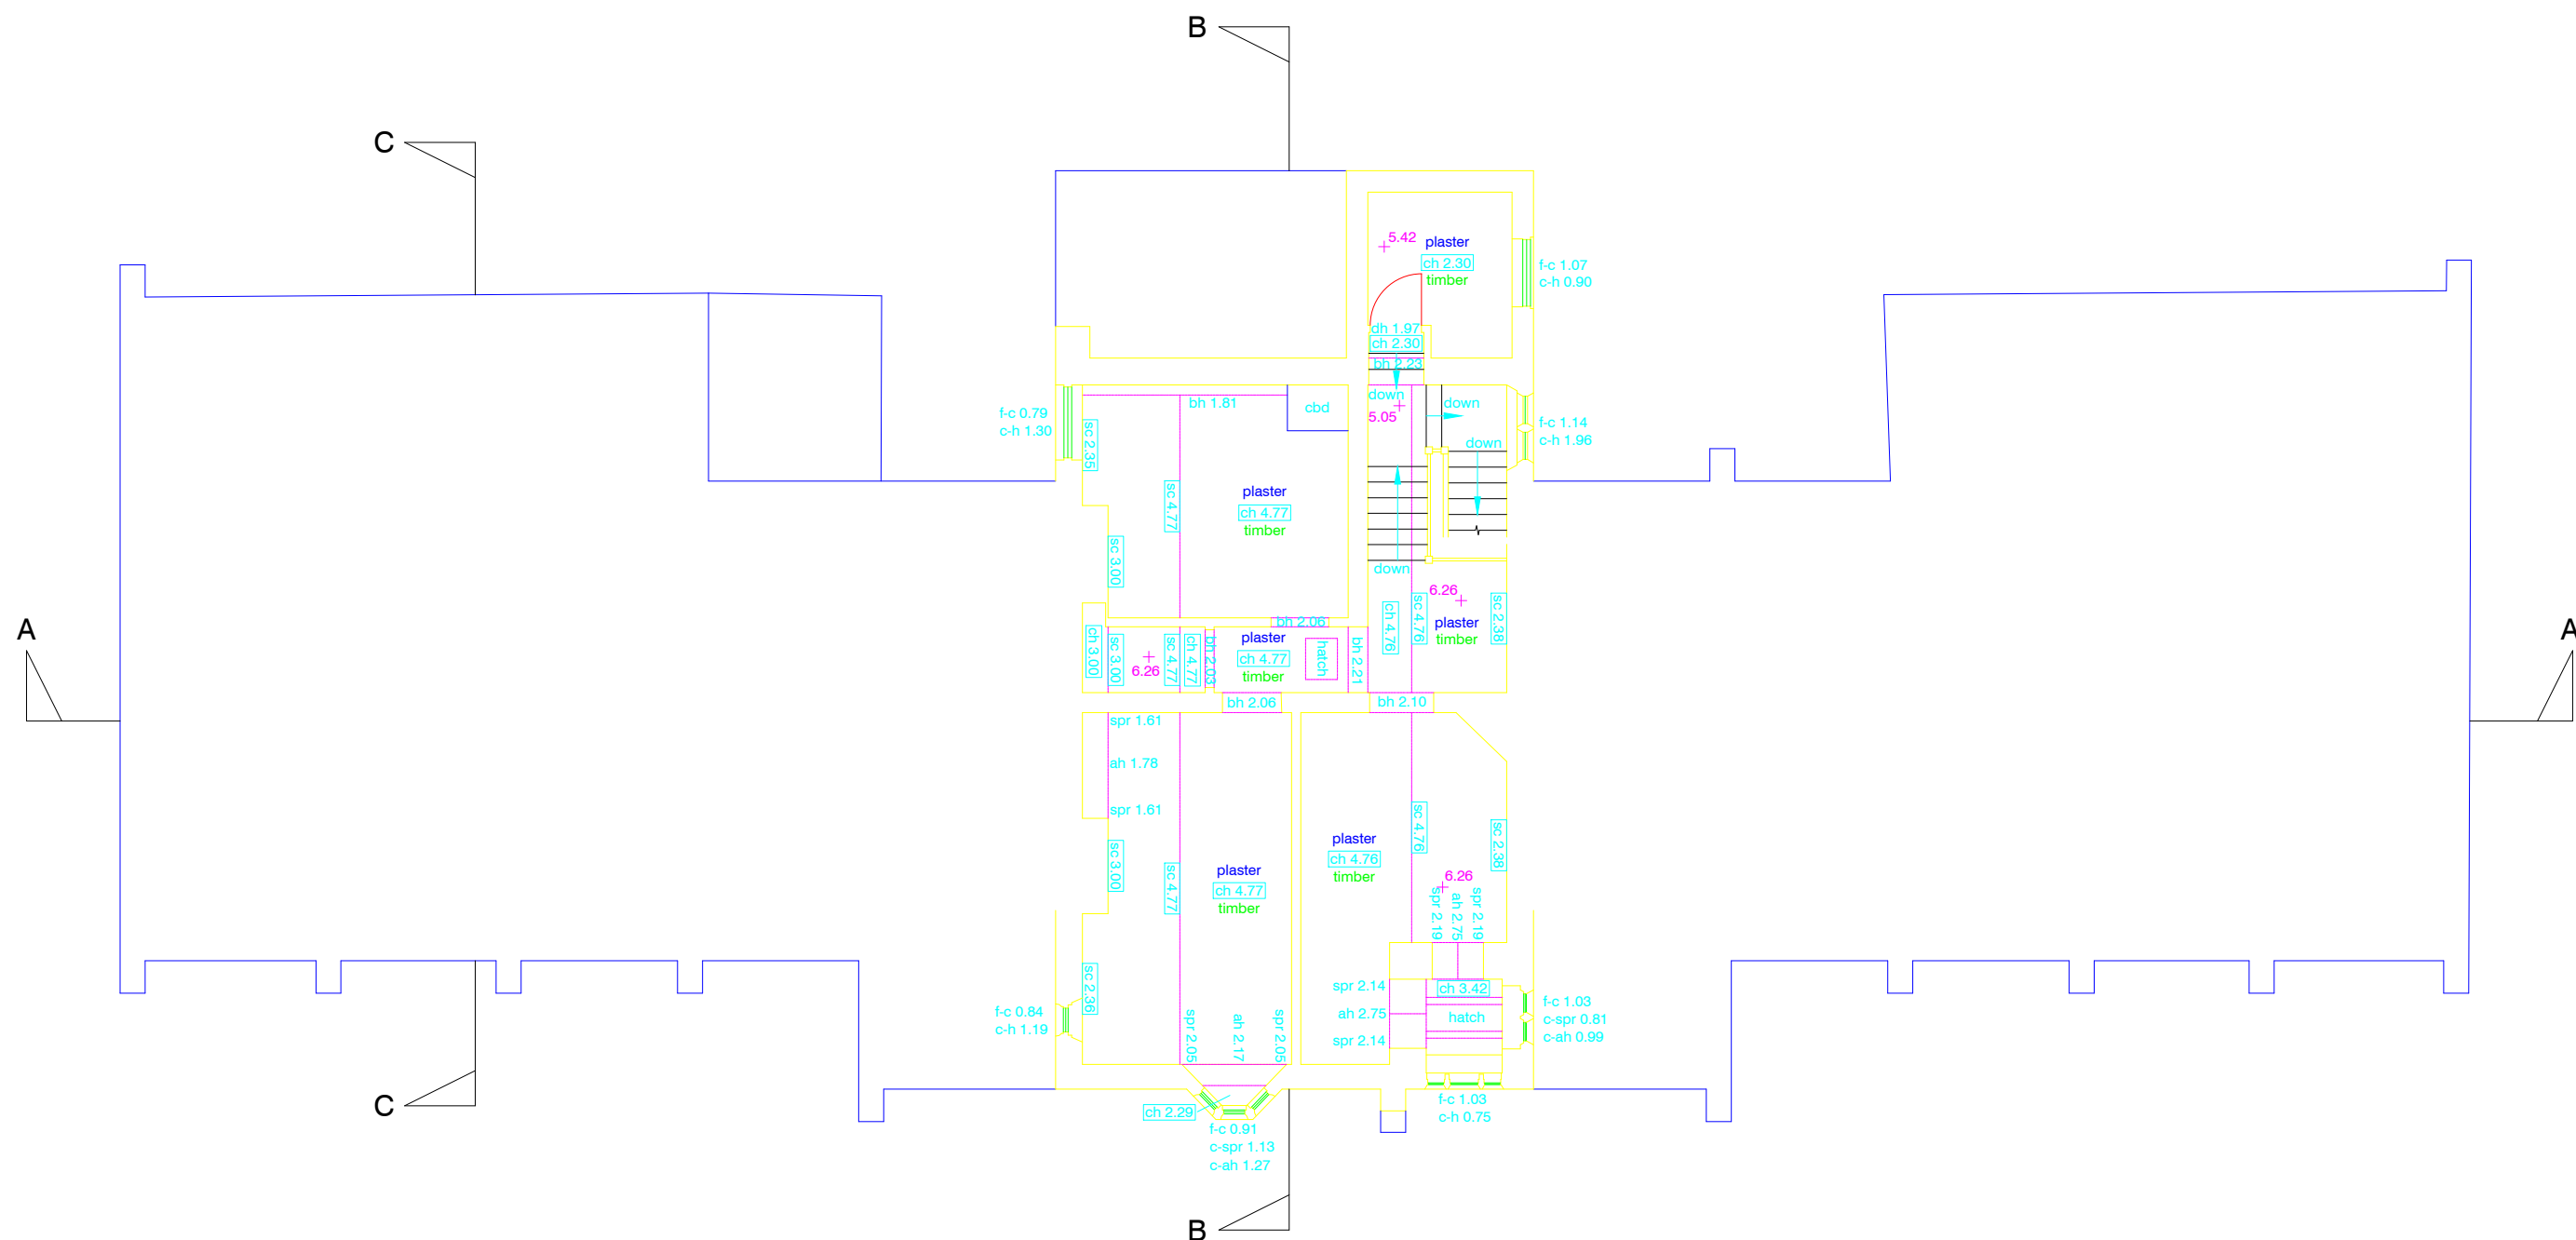

Symbol & Abbreviation Key.

SANITARY (INDICATIVE ONLY)

- WC
- BIDET
- URINAL
- WASH HAND BASIN
- SINK
- SLUICE
- SINK & DRAINER
- SHOWER TRAY
- BATH

ANNOTATION

- ah 1.99 ARCH HEIGHT
- spr 1.78 SPRINGER HEIGHT
- bh 2.43 BEAM HEIGHT TO UNDERSIDE
- u/s 2.43 UNDERSIDE
- dh 1.99 DOOR HEIGHT
- f-c 1.55 FLOOR TO CILL HEIGHT
- c-h 0.89 CILL TO HEAD HEIGHT
- ch 2.88 CEILING HEIGHT
- sc 1.99 HIGHEST / LOWEST POINT OF SLOPING CEILING
- ss 2.88 SUSPENDED CEILING HEIGHT

OTHER ABBREVIATIONS


- a/c AIR CONDITIONING UNIT
- bl BOILER
- ck COOKER
- cbd CUPBOARD
- elec ELECTRICS
- fb FLOOR BOARDS (SYMBOL INDICATES BOARD DIRECTION)
- fp FIREPLACE
- pr PIPE RISER
- rad RADIATOR
- rl ROOF LIGHT
- rsd ROLLER SHUTTER DOOR
- tk TANK

Notes.

Levels related to topographical survey 170060.

Rev	Details of Revision	Drawn	Date

Surveyed	Drawn	Date	Checked	Date	Approved	Date
RR	MS	22/05/17	APK	24/05/17	APK	24/05/17

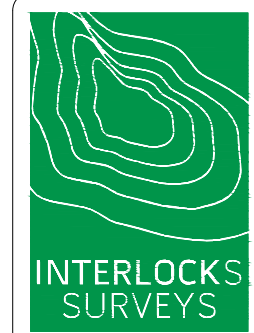

Interlocks Surveys Limited
St. Andrews House
Radford Semele
Leamington Spa
Warwickshire
CV31 1TF

T: 01926 330123
F: 01926 330120
E: info@interlocksurveys.co.uk

Client.
DAVID TURNOCK ARCHITECTS
DATUM HOUSE
3 COMMERCE ROAD
PETERBOROUGH, PE2 6LR

Title.
MEASURED BUILDING
THE OLD SCHOOL
POSTLAND ROAD
CROWLANDS
PETERBOROUGH, PE6 0JA