


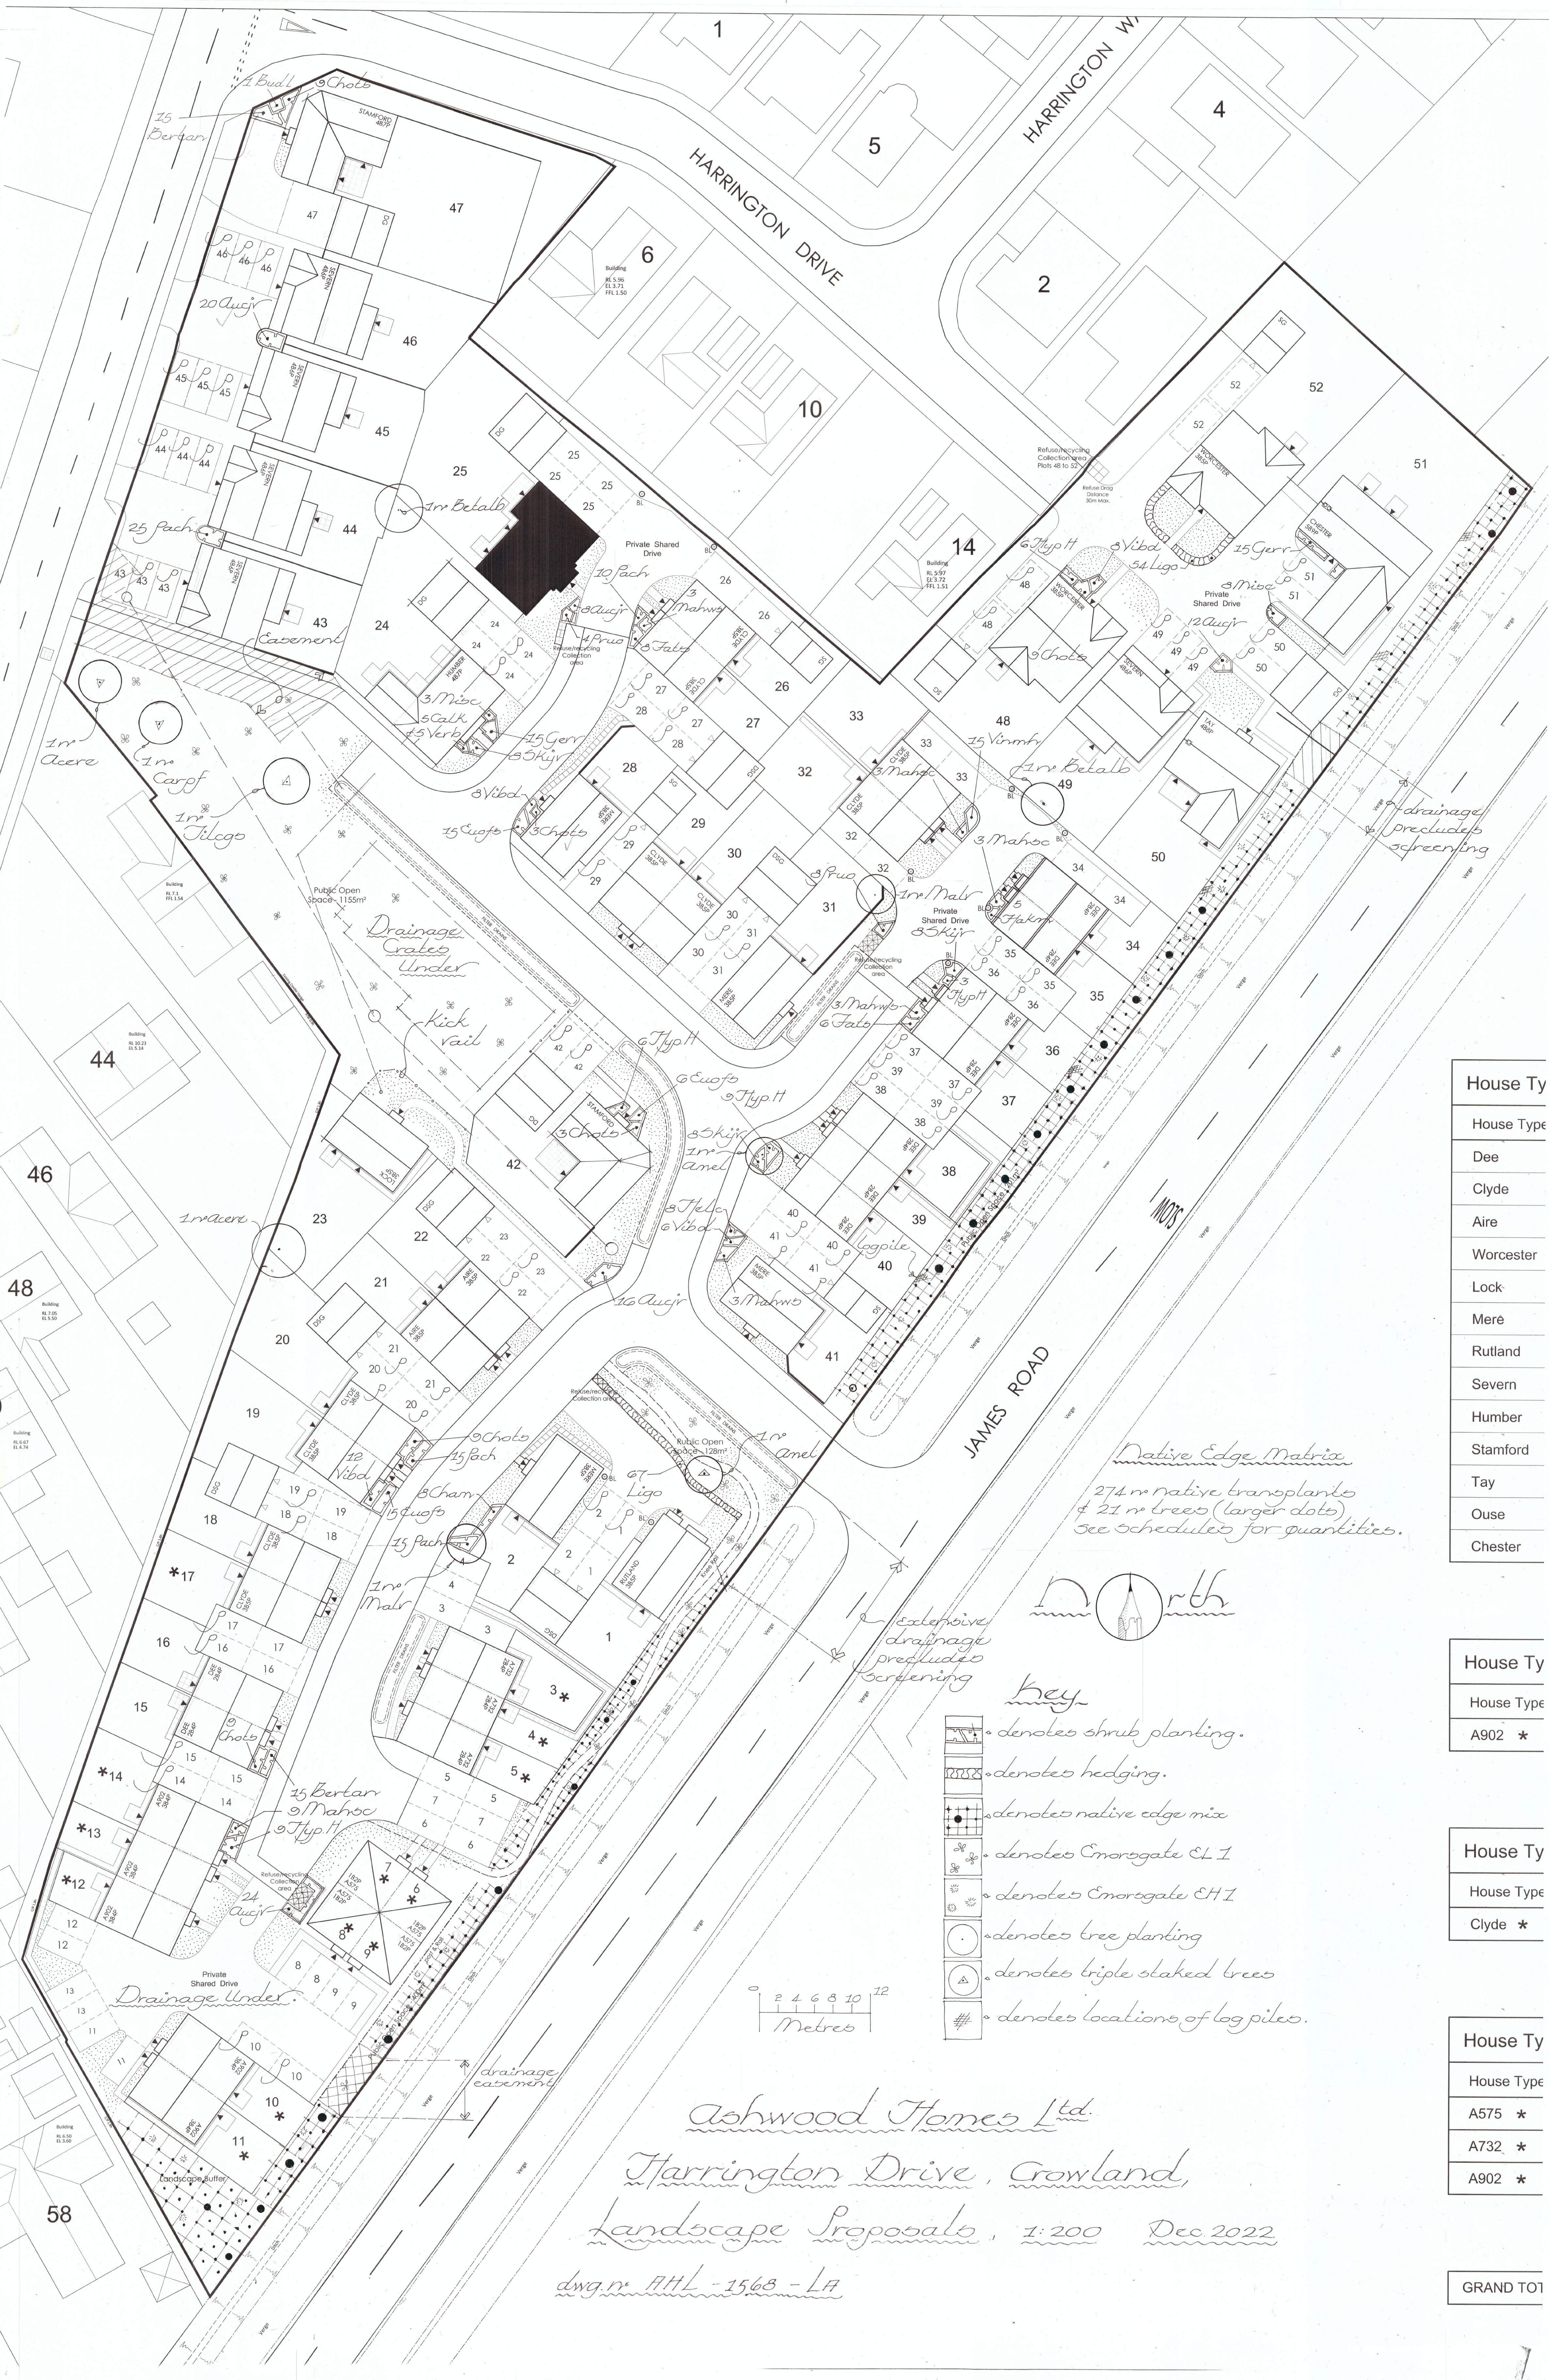

House Type
House Type
Dee
Clyde
Aire
Worcester
Lock
Mere
Rutland
Severn
Humber
Stamford
Tay
Ouse
Chester

House Type
House Type
A902 *

House Type
House Type
Clyde *

House Type
House Type
A575 *
A732 *
A902 *

GRAND TOTAL

North

extensive drainage precludes screening

key

- denotes shrub planting.
- denotes hedging.
- denotes native edge mix
- denotes Emorsgate EL 1
- denotes Emorsgate EH 1
- denotes tree planting
- denotes triple staked trees
- denotes locations of log piles.

Ashwood Homes Ltd.

Harrington Drive, Crowland

Landscape Proposals, 1:200 Dec 2022

dwg.n: AHL-1568-LA