
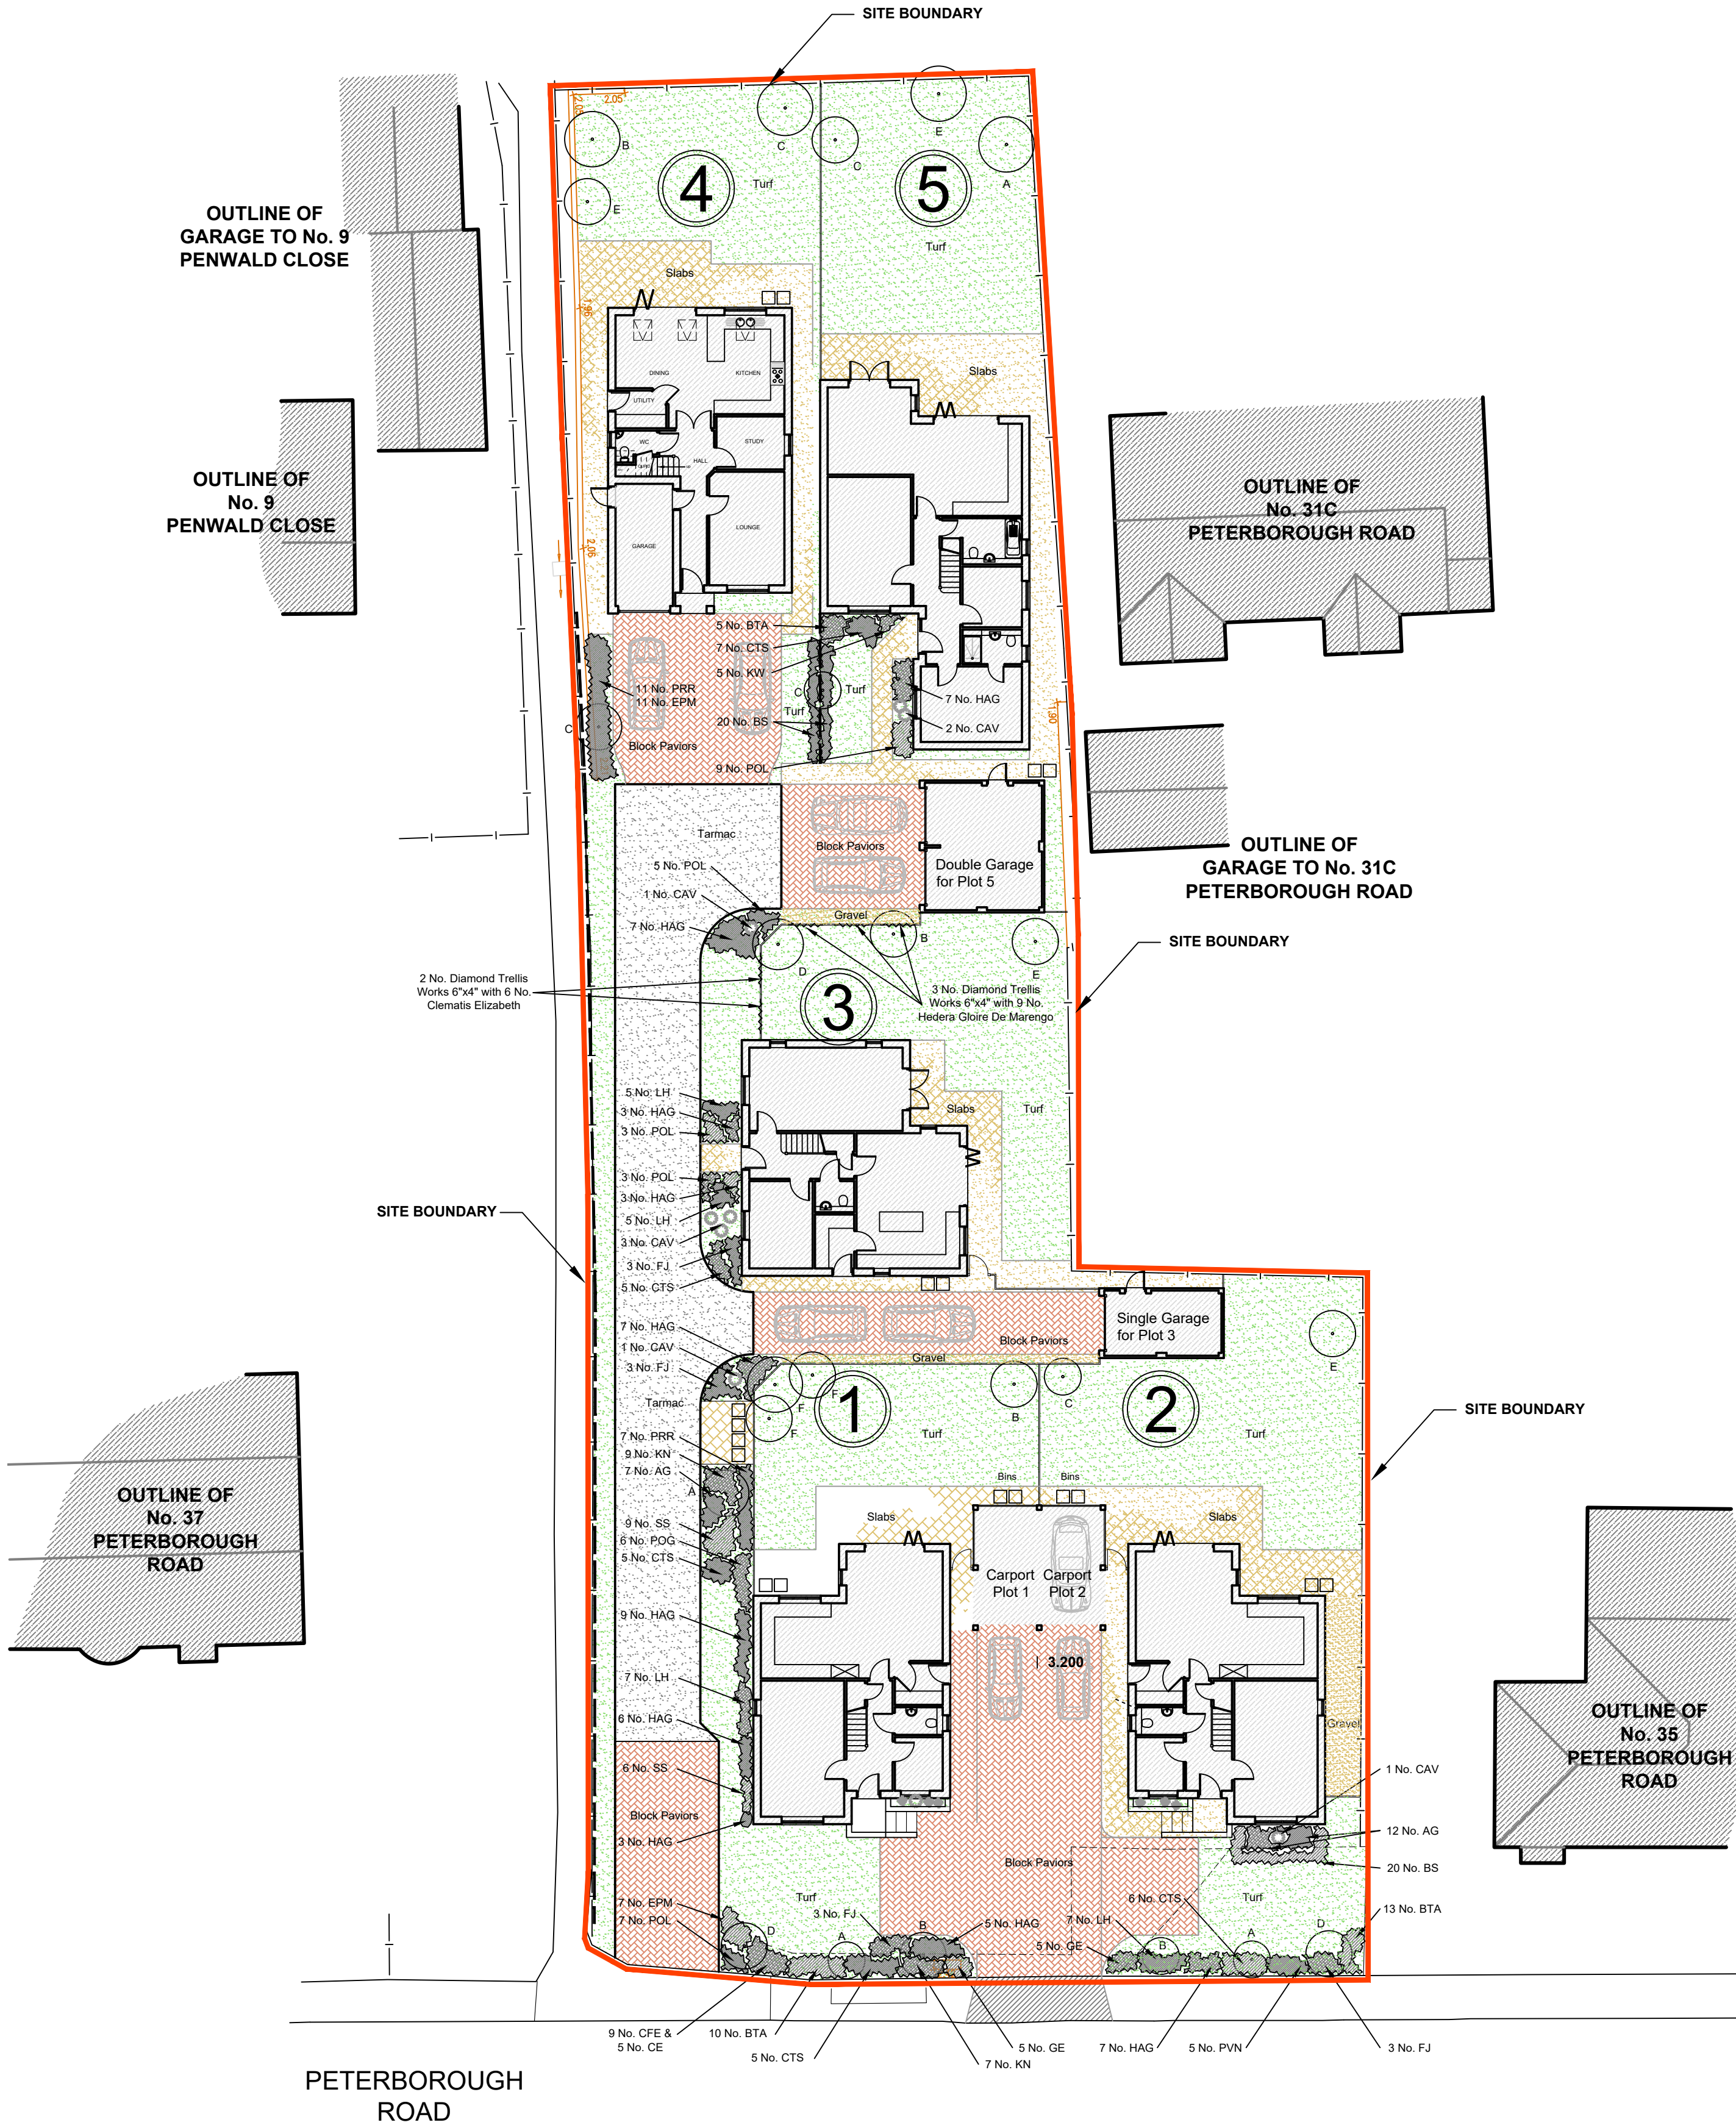


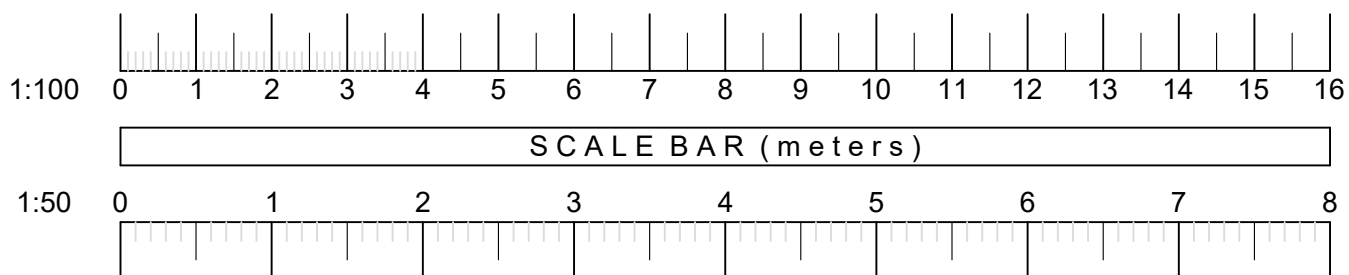

LANDSCAPE PLANTING AND MAINTENANCE TO 5 DWELLINGS AT 35 PETERBOROUGH ROAD, CROWLAND, PETERBOROUGH

Landscape Planting Schedule	Variety	Desnity	Size	Bare Root (BR) Root Ball (RB) Container Grown (CG)	Quantity
TREES					
A	MALLUS RED SENTINEL	SPECIMIN	6-8CM GIRTH	RB	4
B	PRUNUS ACCOLADE	SPECIMIN	6-8CM GIRTH	RB	5
C	AMELANCHIER LAMARCKII	SPECIMIN	6-8CM GIRTH	CG 25 LTR	5
D	SORBUS ALEXUPARIA ASPLENEFOLIA	SPECIMIN	8-10CM GIRTH	RB	3
E	CRATAEGUS CRUS GALLI	SPECIMIN	6-8CM GIRTH	CG 20LTR	3
F	BETULA PENDULA JACQUEMONTII	SPECIMIN	8-10CM GIRTH	CG 20LTR	3
SHRUBS					
PRR	PHOTINIA RED ROBIN	3/M2	60-90CM	CG 5LTR	18
HAG	HEBE AUTUMN GLORY	3/M2	30-45CM	CG 3LTR	47
AGG	ABELIA GRANDIFLORA	3/M2	45-60CM	3LTR CG	22
CTS	CHOISYA TERNATA SUNDANCE	3/M2	40-60CM	3LTR CG	28
LH	LAVENDULA HIDECLIFFE	5/M2	25-30CM	3LTR CG	31
GE	GERANIUM ENDRESSII	4/M2	20-30CM	2LTR CG	10
KN	KNIPHOFIA	5/M2	20-30CM	2LTR CG	21
POL	PRUNUS OTTO LUYKEN	3/M2	30-45CM	2LTR CG	22
BS	BUXUS SEMPERVIRENS	4/LIN MTR	30-45CM	3LTR CG	60
SXS	SALIX X SUPPURA	3/M2	30-45CM	2LTR CG	15
FJ	FATSIA JAPONICA	2.5/M2	45-60CM	3LTR CG	12
EPM	ELEAGNUS PUNGENS	2.5/M2	30-45CM	3LTR CG	20
CFC	CAREX MACULATA	4/M2	30-45CM	3LTR CG	9
CE	CAREX EVERGOLD	4/M2	30-45CM	3LTR CG	5
BTA	Berberis Thunbergii	4/M2	30-45CM	2LTR CG	28
POG	Pyracantha Orange Glow	3/M2	60-90CM	3LTR CG	6
PVN	PANICUM VIRGATA NORTHWIND	4/M2	30-45CM	3LTR CG	5
CAV	CORYLINE AUSTRALIS VARIEGATA	SPECIMIN	60-90CM	10LTR CG	8
	HEDERA GLOIRE DE MARENGO	ON TRELLIS WORK	60-90CM	4LTR CG	6
	CLEMATIS ELIZABETH	ON TRELLIS WORK	60-90CM	4LTR CG	6
	DIAMOND TRELLIS WORKS	6'X4'			5

Notes: All planting will be undertaken by an experience plantsman/company with high regard for horticultural practises to good establishment, and on going viability of the plants within the parameters of the site.

All planted areas will be topped to a depth of 300mm minimum, with trees being planted within a pit of topsoil measure 750mm square by 750mm deep. Prior to planting all areas will be rotavated and cleared of all weeds and rhizomes, and 60 gms per m2 of growmore fertiliser being incorporated within the soil.

All plants will be well watered in and soil gently tamped around each root system.

Post planting, a 50mm layer of ornamental bark nuggets be applied to the surface as a weed suppressant, and moisture ret method. Trees will be secured with a single 7 foot turned and pointed tree stake of 2.5-3 inch diameter. The tree will be a rubber tie and block within the top 4 inches of the tree stake

Landscape maintenance

All approved planting will be maintained for 5 years from planting by the owner/owners of the planting areas within their curtilidge. Any losses are to be replaced with the same species on an annual basis where required. Under no circumstance the planting be removed by homeowners, unless specific permission/consent has been granted by the local landscape officer within the local authority.

All planting will be the responsibility of the site owner, and will be responsible for watering during periods of drought, times, and pruning according to the species and variety of plant. No strimming around trees should take place to avoid injury to the cambium layer of the tree.