




FILE NAME:
NOTES
1. Do not scale this drawing.
Only figured dimensions shall be used.
2. All discrepancies to be referred to the Architect
before commencing.
3. This drawing is copyright.

Legend

- Fence - 1830mm high featherboard fencing.
- Low Level Fencing - 1200mm high galvanized estate railings.
- 2000mm high facing brick wall to match house type with 2No courses of creasing tiles and headers.

0 5 10 20

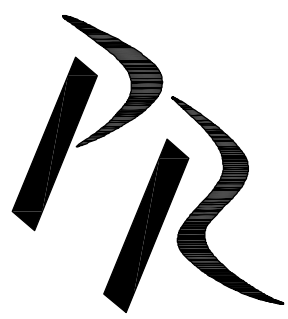

Portess and Richardson
CHARTERED ARCHITECTS – SURVEYORS
133 LINCOLN ROAD, PETERBOROUGH, PE1 2PL
Tel: (01733) 568116 Fax: (01733) 555246
Email: P-R@PortessArchitect.com

Client SEAGATE HOMES (UK) Ltd	Project PROPOSED RESIDENTIAL DEVELOPMENT PETERBOROUGH ROAD CROWLAND CAMBRIDGEHIRE
Drawing PROPOSED SITE LAYOUT	
Date OCTOBER 2015	Scale 1:250@A0 - 1:500@A2
Project No. 3712	Drawing No. (P01) 02
Revision	