


Proposed Site Boundary Treatments

Scale: 1:500

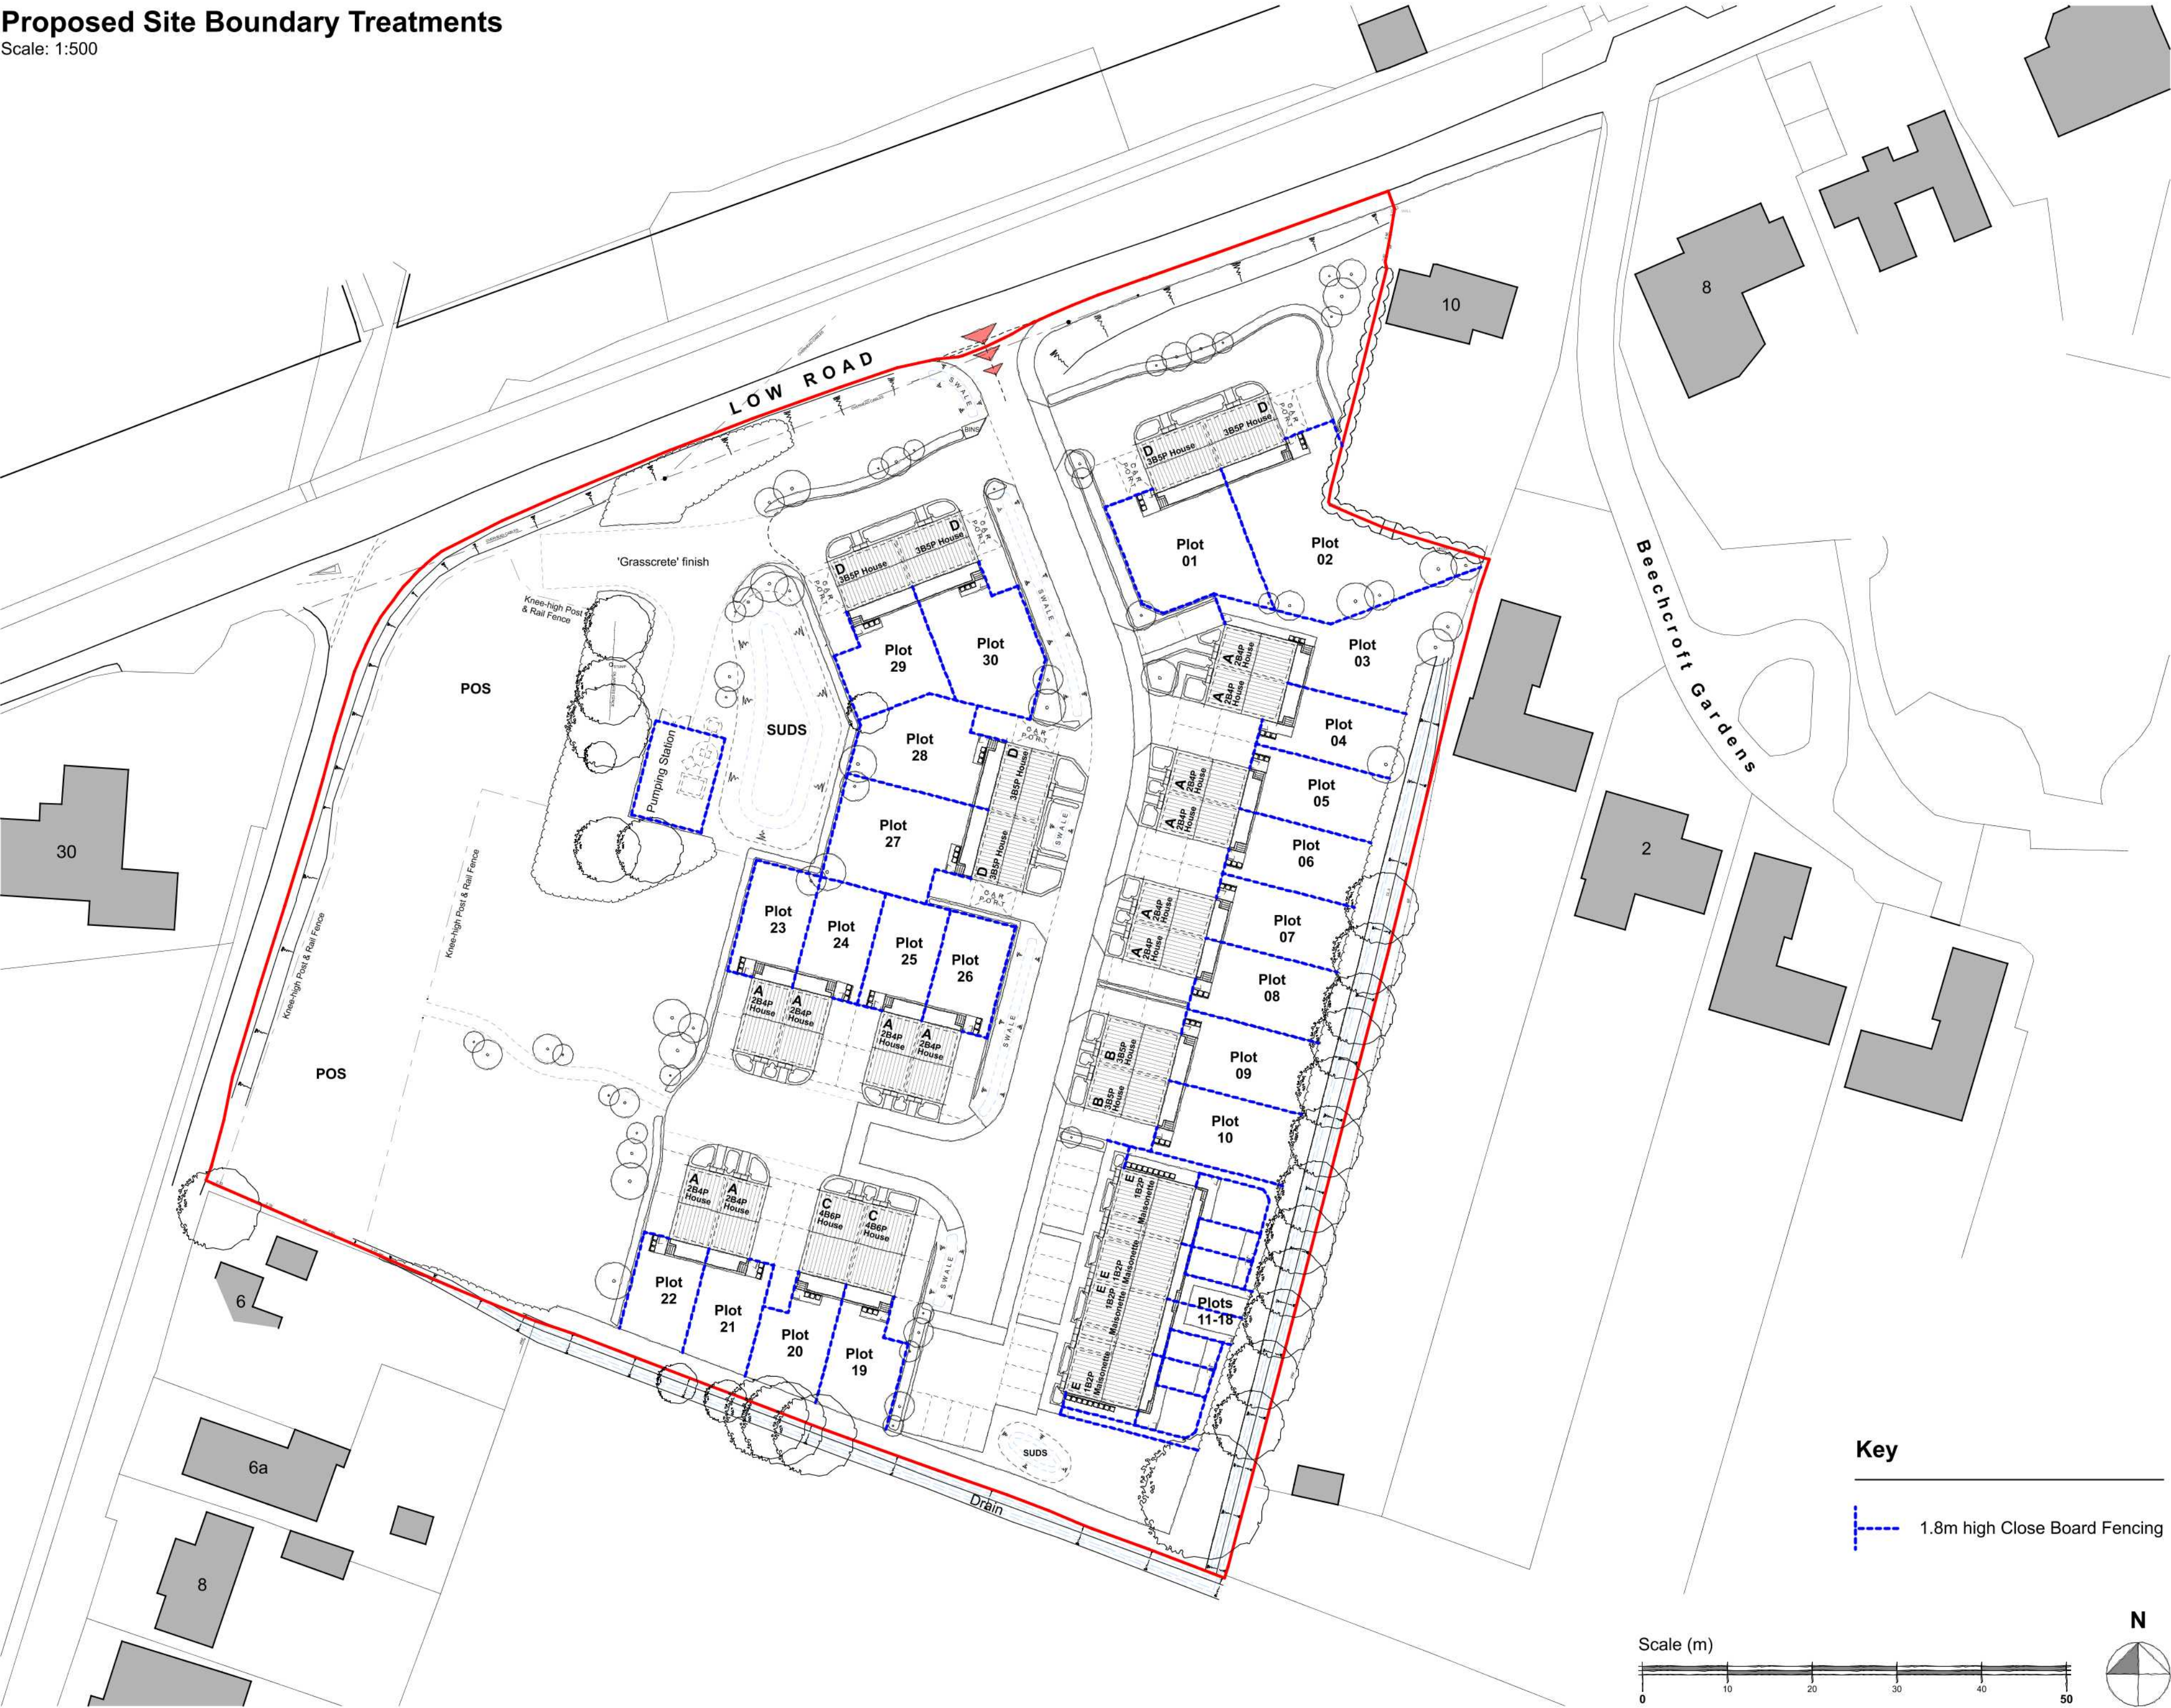

Disclaimer: This document and its design content is copyright protected ©. It shall be read in conjunction with all other associated project information including models, specifications, schedules and related consultants documents. Do not scale from documents. All scales noted correct at original paper size. All dimensions to be checked on site. Immediately report any discrepancies, errors or omissions on this document to the originator. If in doubt ask.



Source File:
19021 Site Model.pln

Rev	Date	Drawn	Note
P02	01/11/2019	JKG	Drawing status updated to 'Planning'.
P03	22/01/2020	JKG	Plots 11-18 parking and amenity space amended. Site boundary line amended.



Key

1.8m high Close Board Fencing

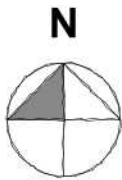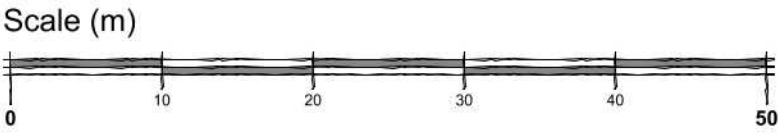

Client
Cross Keys Homes

Project Title
Proposed residential development at Land at Low Road, Crowland

Drawing Title
Proposed Site Boundary Treatments

Drawing Status
Planning

Scale(s)
1:500

Drawn
JKG

Project Number:
19021

Original Paper Size
A2

Date
30.10.19

Revised:
P03

Drawing Number:
0103