
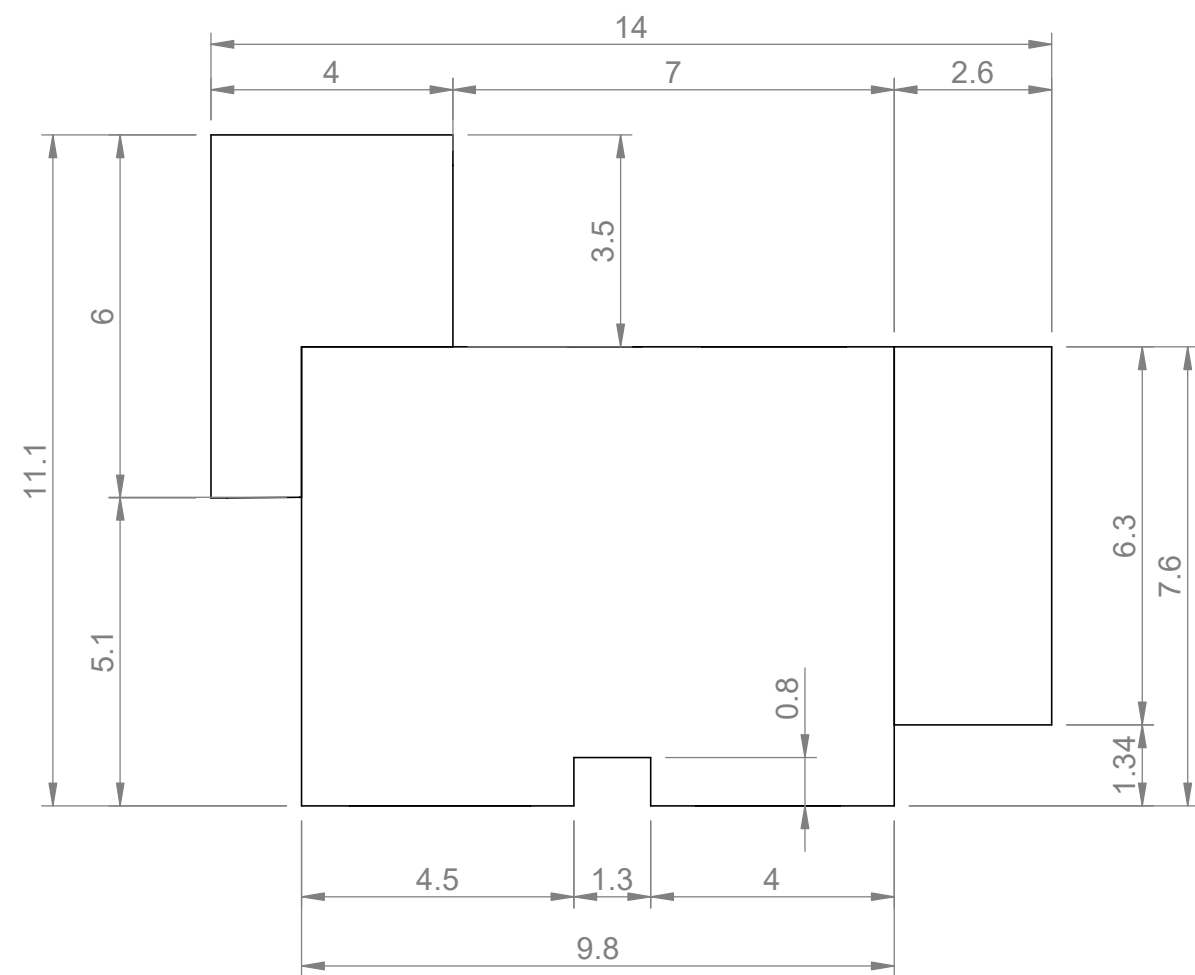
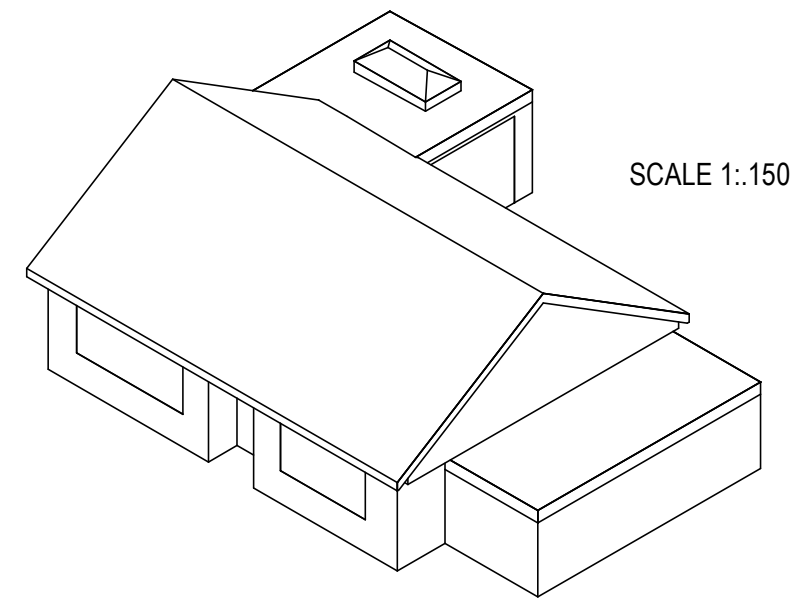
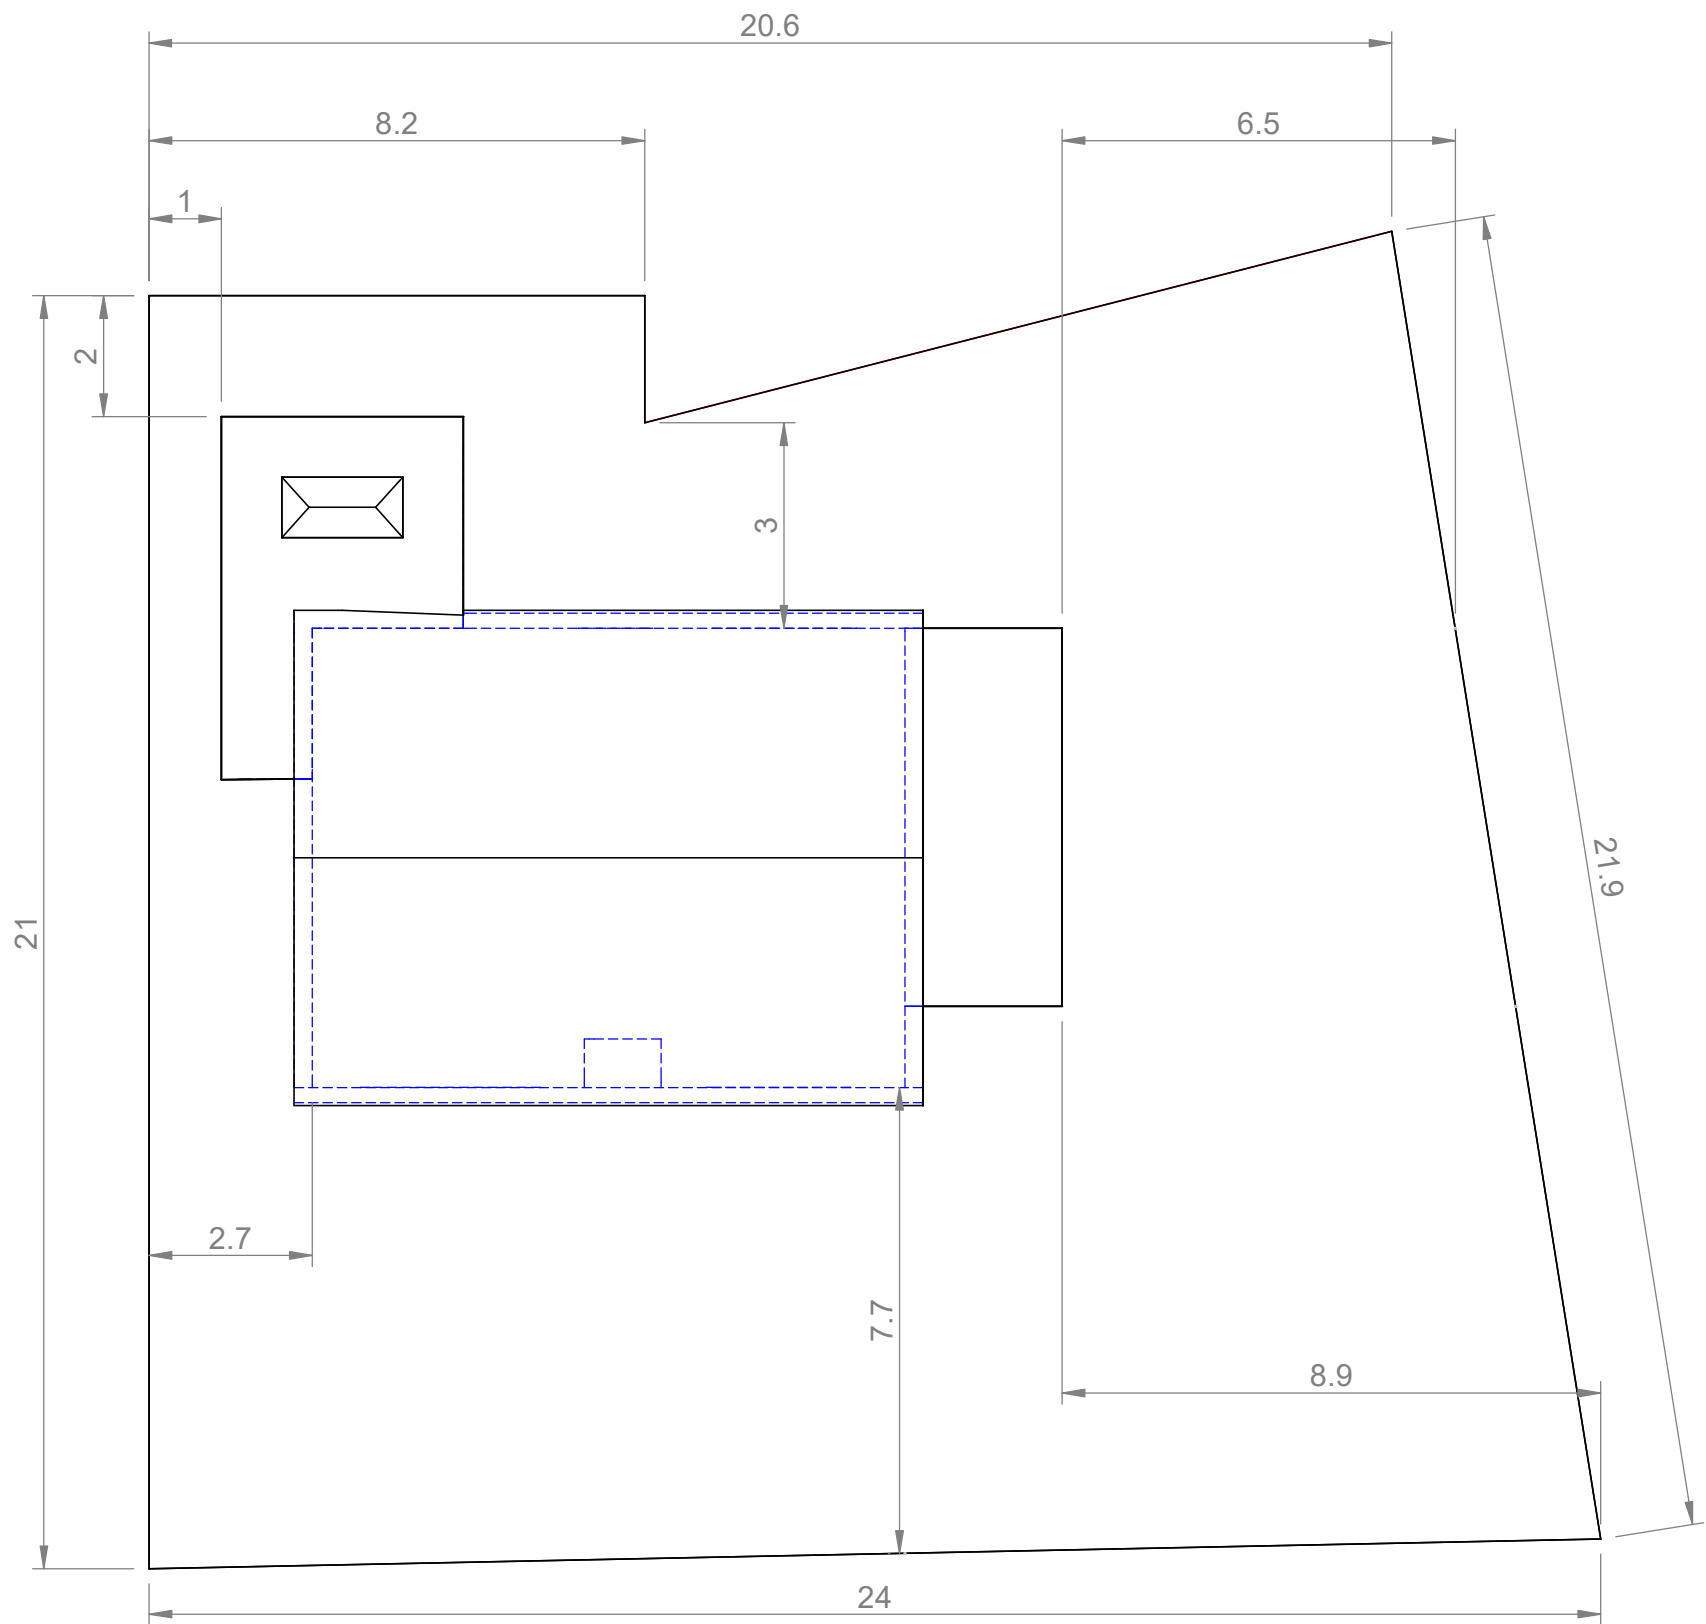


REVISIONS			
REV.	DATE	DRAWN	DESCRIPTION

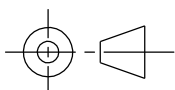

		GENERAL TOLERANCES UNLESS OTHERWISE STATED: (DIMENSIONS ARE IN MILLIMETERS) FABRICATION DIMENSIONS ± 2 MACHINING DIMENSIONS ± 0.1 HOLE CENTRE DETAILS ± 0.5		TO CONFORM TO LATEST ISSUE OF M11721 - MANUFACTURING INSTRUCTIONS AND WELDING SPECIFICATION REMOVE ALL SHARP EDGES		BLOCK PLAN			
THIRD ANGLE PROJECTION		THIS DRAWING MUST NOT BE COPIED OR DISCLOSED TO THIRD PARTIES EXCEPT ON THE WRITTEN ORDER OF OMEGA SINTO FOUNDRY MACHINERY LTD. IT REMAINS THE PROPERTY OF OMEGA SINTO FOUNDRY MACHINERY LTD. AND IS SUBJECT TO THEIR RECALL. ENSURE YOU ARE USING THE LATEST REVISION OF THIS DRAWING							
		MACHINE:		TITLE:		44 SOUTH STREET			
MODELLED: PC 25-11-2022		MATERIAL:							
DRAWN: PC 21-11-2022		FINISH:				DWG. No.		REVISION	SIZE
CHECKED: --- --/--/----		SCALE: 1:125		DO NOT SCALE DRAWING		DRAWING 1		VIS	A3
				SHEET 1 OF 5					