
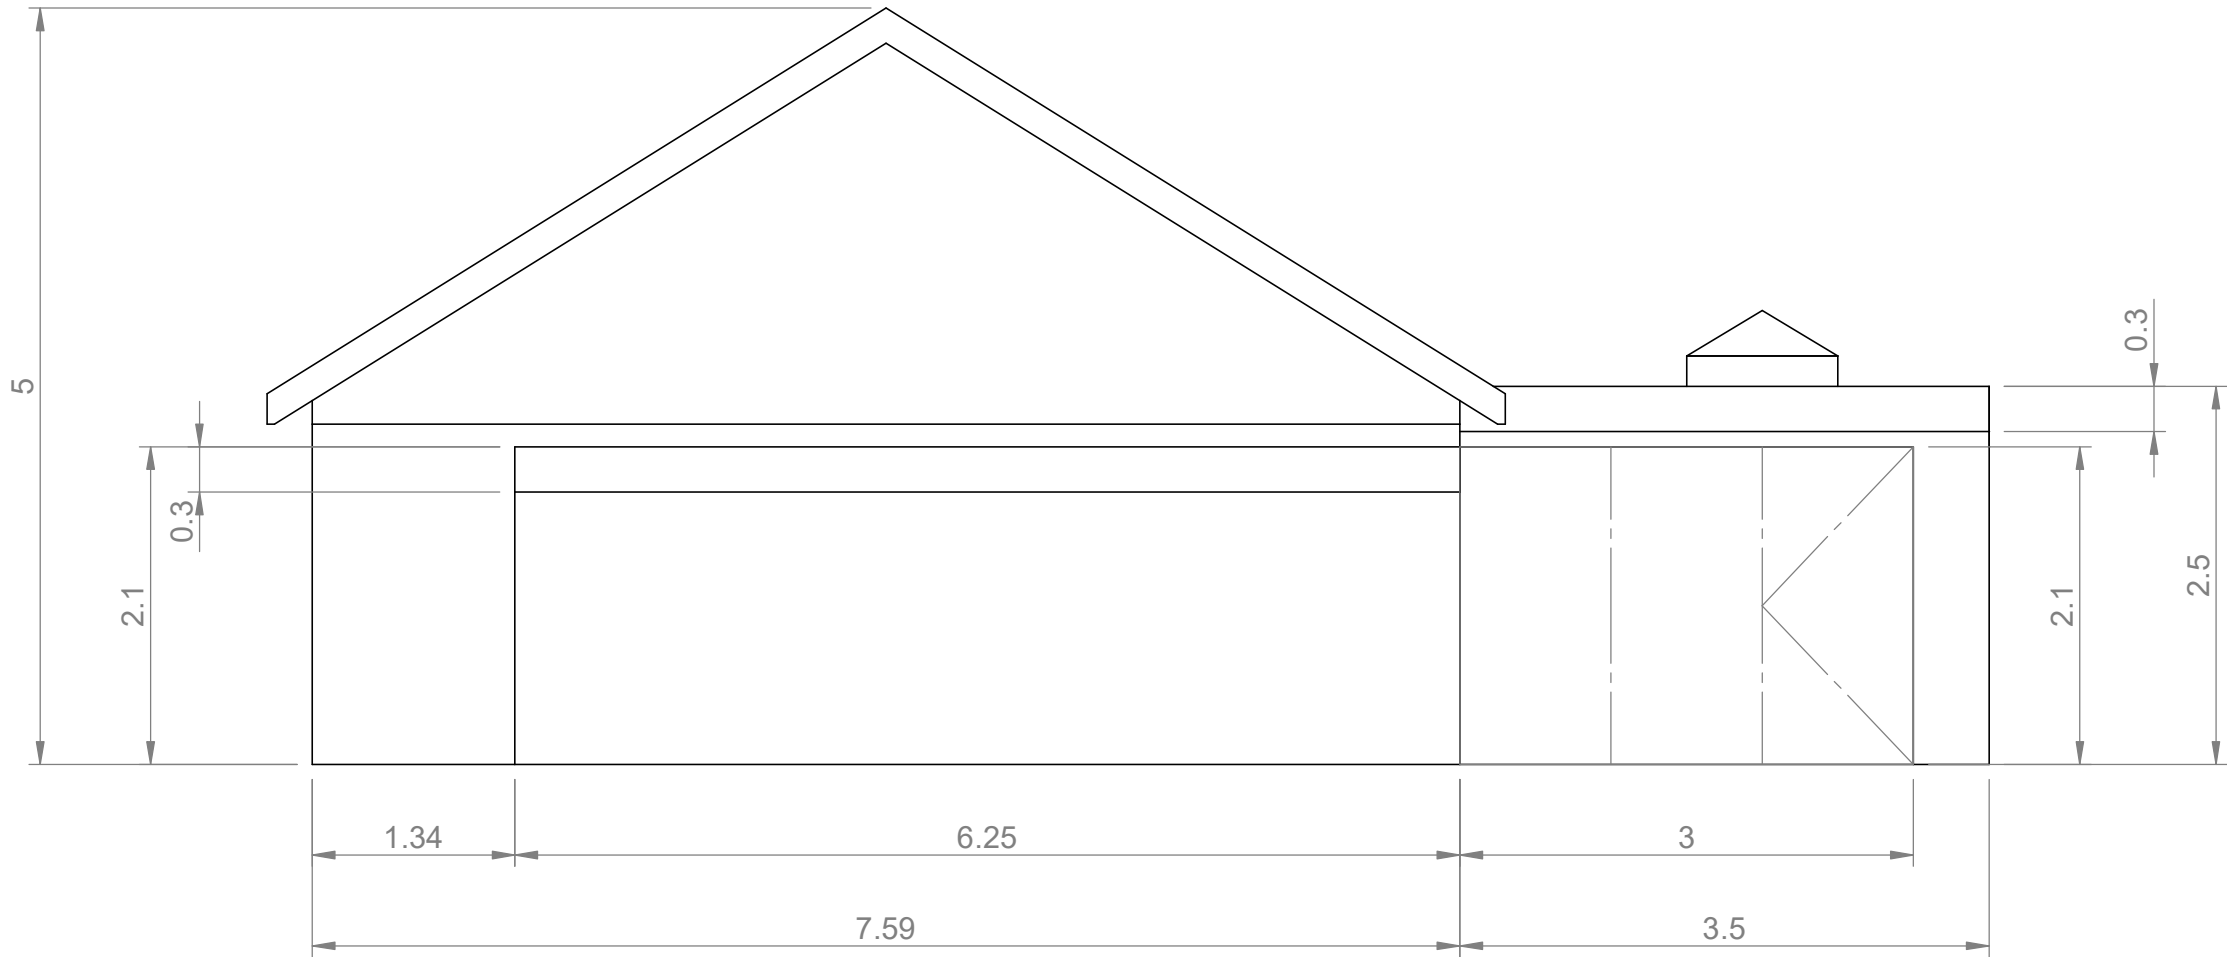


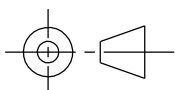

		GENERAL TOLERANCES UNLESS OTHERWISE STATED: (DIMENSIONS ARE IN MILLIMETERS) FABRICATION DIMENSIONS ± 2 MACHINING DIMENSIONS ± 0.1 HOLE CENTRE DETAILS ± 0.5		TO CONFORM TO LATEST ISSUE OF M11721 - MANUFACTURING INSTRUCTIONS AND WELDING SPECIFICATION REMOVE ALL SHARP EDGES		SOUTH SIDE ELEVATION					
		THIS DRAWING MUST NOT BE COPIED OR DISCLOSED TO THIRD PARTIES EXCEPT ON THE WRITTEN ORDER OF OMEGA SINTO FOUNDRY MACHINERY LTD. IT REMAINS THE PROPERTY OF OMEGA SINTO FOUNDRY MACHINERY LTD. AND IS SUBJECT TO THEIR RECALL. ENSURE YOU ARE USING THE LATEST REVISION OF THIS DRAWING									
THIRD ANGLE PROJECTION		MACHINE:				TITLE: 44 NORTH STREET					
MODELLED: paulc 21-11-2022		MATERIAL:									
DRAWN: PC 21-11-2022		FINISH:				DWG. No. DRAWING 4		REVISION VIS		SIZE A3	
CHECKED: --- --/--/----		SCALE: 1:50	DO NOT SCALE DRAWING		SHEET 3 OF 5						