
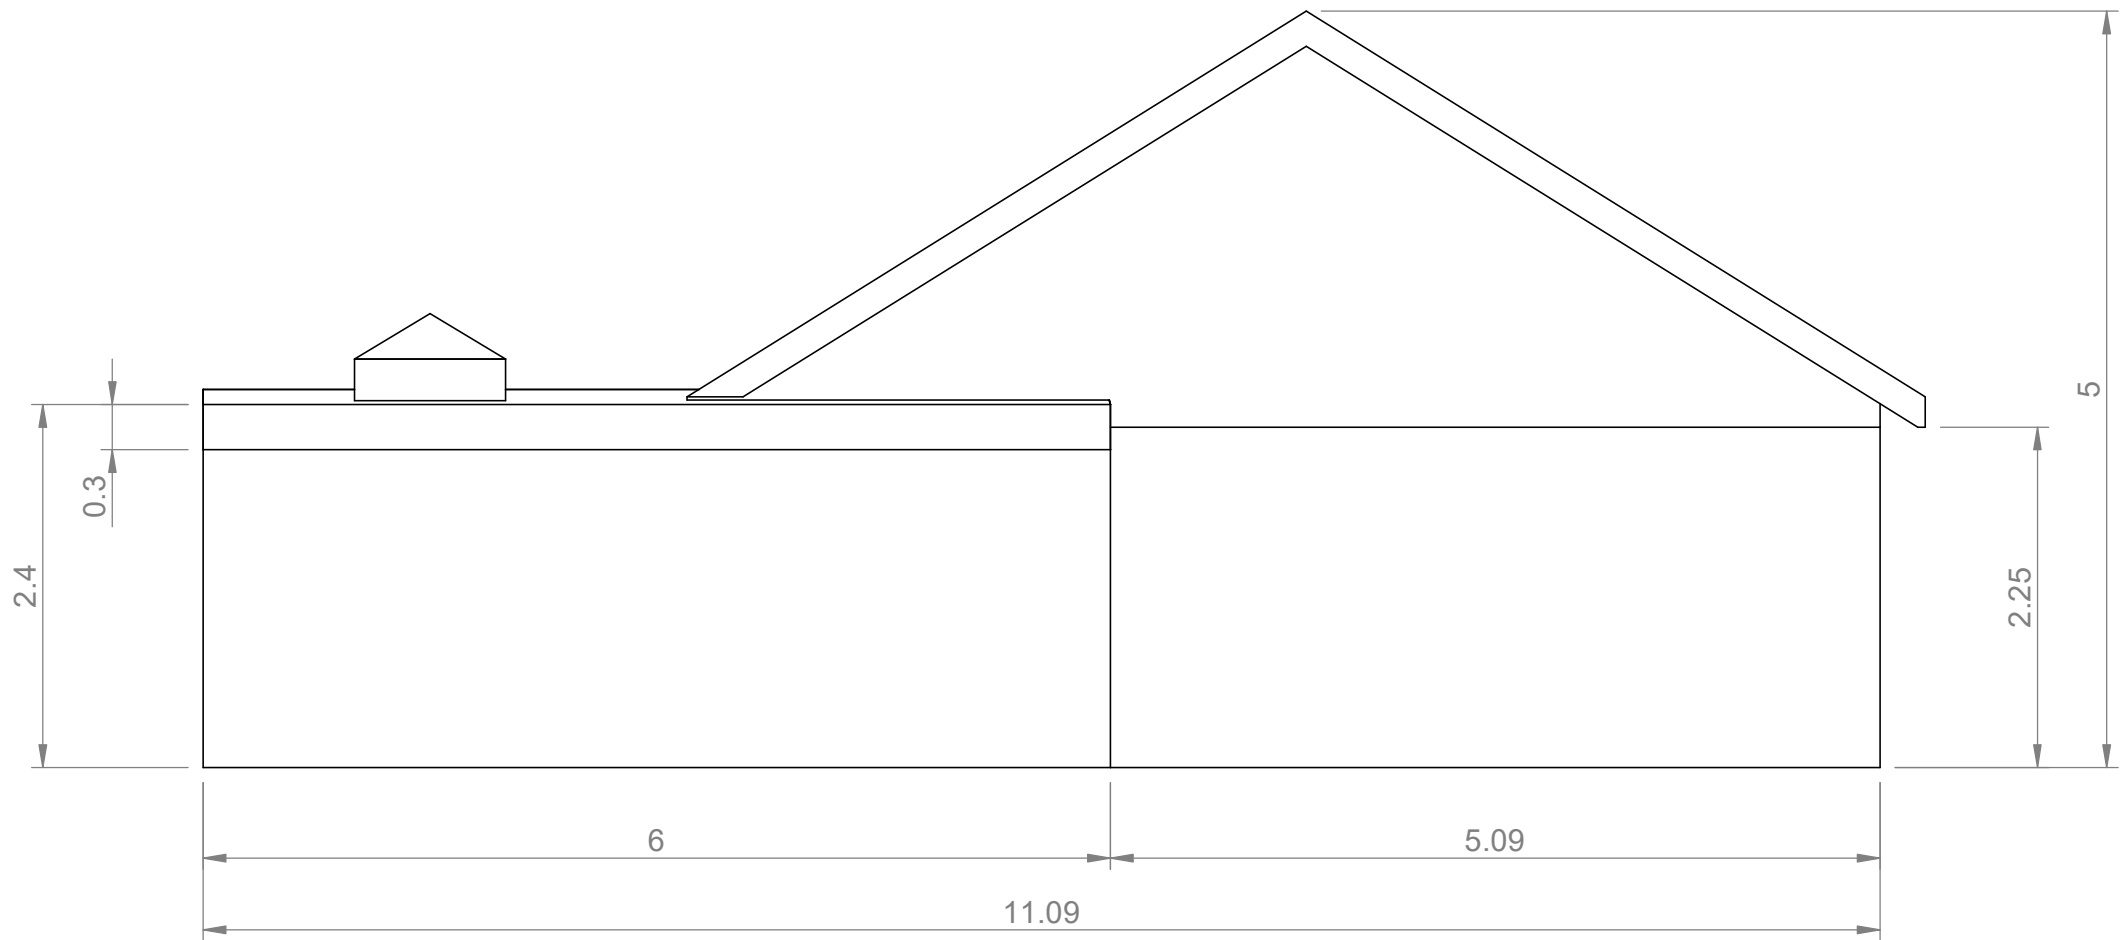


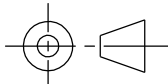

 THIRD ANGLE PROJECTION		GENERAL TOLERANCES UNLESS OTHERWISE STATED: (DIMENSIONS ARE IN MILLIMETERS) FABRICATION DIMENSIONS ± 2 MACHINING DIMENSIONS ± 0.1 HOLE CENTRE DETAILS ± 0.5 TO CONFORM TO LATEST ISSUE OF M11721 - MANUFACTURING INSTRUCTIONS AND WELDING SPECIFICATION REMOVE ALL SHARP EDGES		NORTH SIDE ELEVATION			
THIS DRAWING MUST NOT BE COPIED OR DISCLOSED TO THIRD PARTIES EXCEPT ON THE WRITTEN ORDER OF OMEGA SINTO FOUNDRY MACHINERY LTD. IT REMAINS THE PROPERTY OF OMEGA SINTO FOUNDRY MACHINERY LTD. AND IS SUBJECT TO THEIR RECALL. ENSURE YOU ARE USING THE LATEST REVISION OF THIS DRAWING							
MODELLED: paulc 21-11-2022		MACHINE:		TITLE: 44 SOUTH STREET			
DRAWN: PC 21-11-2022		MATERIAL:					
CHECKED: --- --/--/----		SCALE: 1:50	DO NOT SCALE DRAWING	DWG. No.		REVISION	SIZE
			SHEET 5 OF 5	DRAWING 3		VIS	A3