



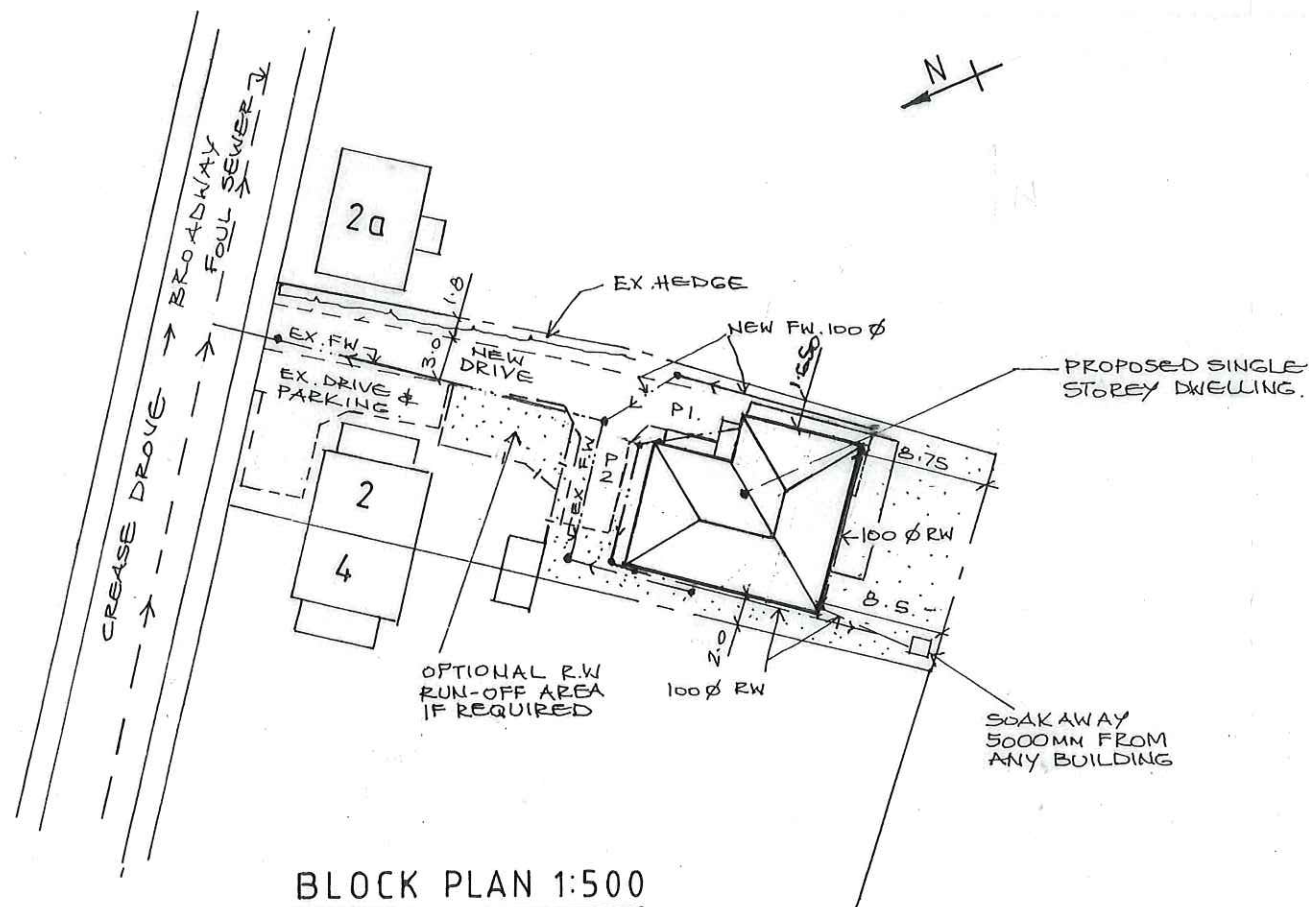

BLOCK PLAN 1:500

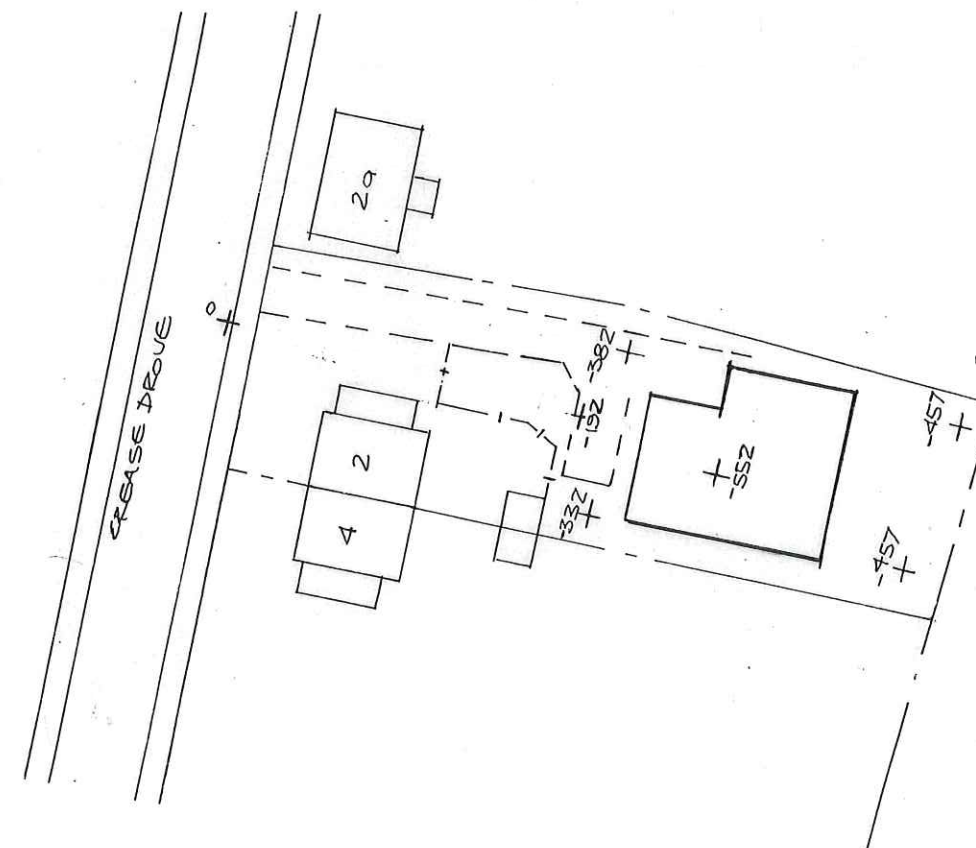

SITE LEVELS
1:500

REV B
RESUBMISSION RELATING TO
ALTERATIONS & CONDITION COMPLIANCE
REV. A.
CORRECTION OF REAR BOUNDARY No.2
REDUCTION OF BEDROOMS 1 & 2 TO CREATE
ADDITIONAL EXTERNAL AREA AT FRONT

*Resubmission
Proposed New Single
Storey Dwelling (Bungalow)
at the Rear of 2 Crease Drive,
Crowland
for Mr C.Cooper
Scale as shown. Date : Dec. 2020*

CC/DA/100525/20B