


- General Notes**
1. THIS IS AN A3 DRAWING, IF REPRODUCED IN ANY OTHER FORMAT THE SCALE SHOWN WILL BE INCORRECT
 2. Do not scale off this drawing
 3. Any ambiguities, omissions and errors on this drawing should be notified immediately to the Architect before the commencement of works on site
 4. All dimensions are in millimetres unless otherwise stated
 5. All dimensions, unless otherwise indicated, are to the face of unfinished block walls or to the stud face of stud partitions
 6. All dimensions are to be checked on site. Any discrepancies are to be notified immediately to the Architect before the commencement of works on site
 7. All levels are in meters unless otherwise stated
 8. This drawing is to be read in conjunction with all other relevant drawings and specifications for this project

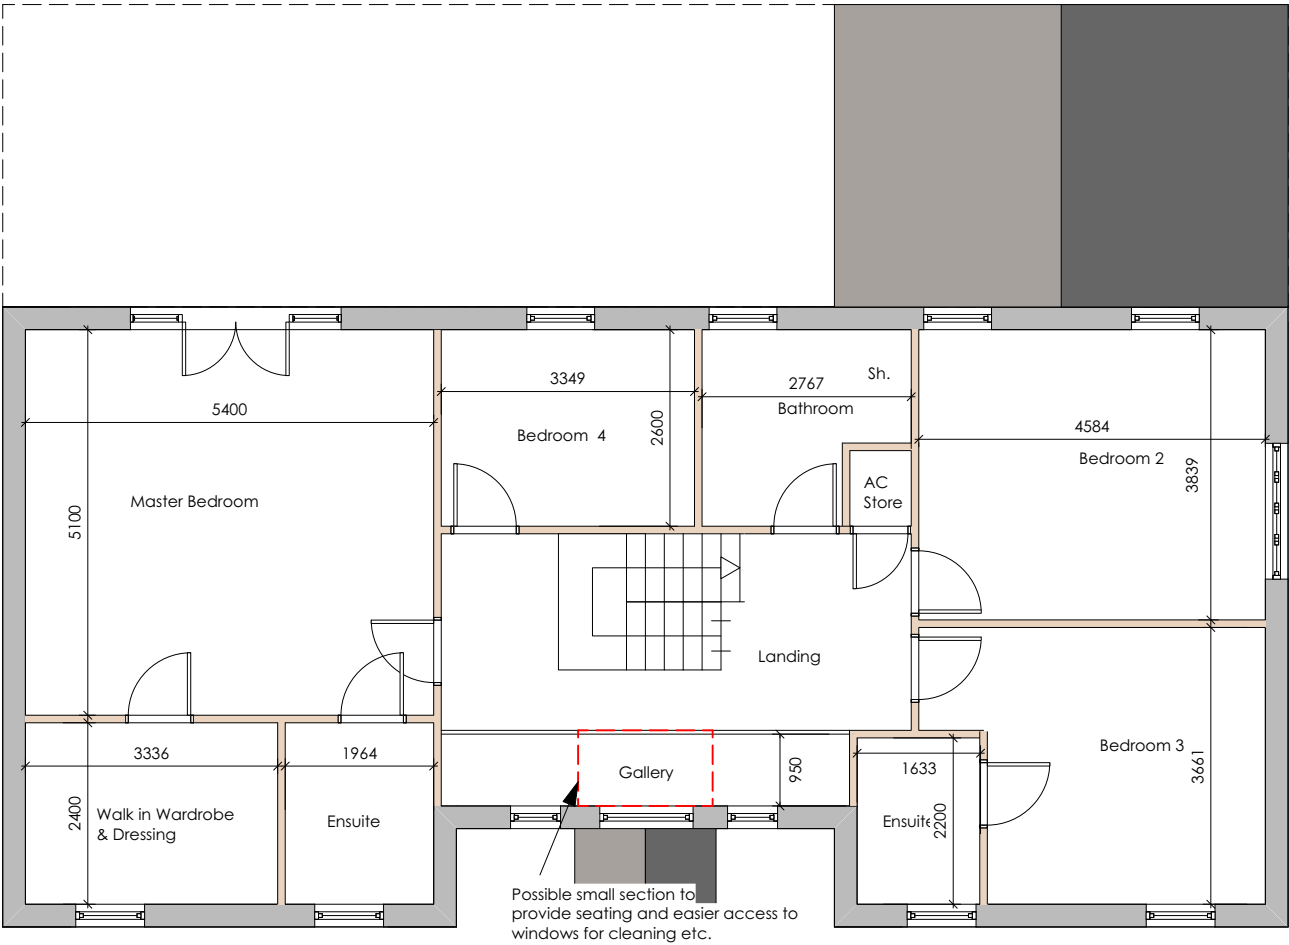

PROPOSED SECOND FLOOR PLAN
(1:100)



D	Updated to client comments	KFR	20.10.20
C	Updated to client comments	KFR	20.10.20
B	Updated to client comments	KFR	20.10.20
A	Amended following client comments	KFR	30.09.20
Rev	Description	Initial	Date

Midland Office PO BOX 7988 ARNOLD NOTTINGHAM NG5 5JU T: 0844 2480045 F: 0871 750 1968	Cornwall Office PO BOX 306 PAR CORNWALL PL25 9PW T: 01726 813797 F: 0871 750 1968	 REYNOLDS ASSOCIATES
---	---	--

Job title

Proposed New Property
Middle Plot
Barbers Drove South
Crowland
PE6 0EY

Drawing title

Proposed Plans
Floor Plans
Second Floor

Scale at A3	1:100
Date	Sept 2020
Drawn by	KFR
Checked by	KFR
Status	Feasibility

Job No. 11045/P103/ D Drg. No. Rev. No.

Chartered Institute of Architectural Technologists