


NOTES
1 Do not scale from the drawings. Dimensions to be checked on site.
2 All work to comply with the current building regulations.
3 All drawings are the copyright of sharman architecture.
4 This drawing is intended to identify the main features and principal components. Construction work should be carried out and supervised by experienced and competent personnel and hence exhaustive detail is not required.

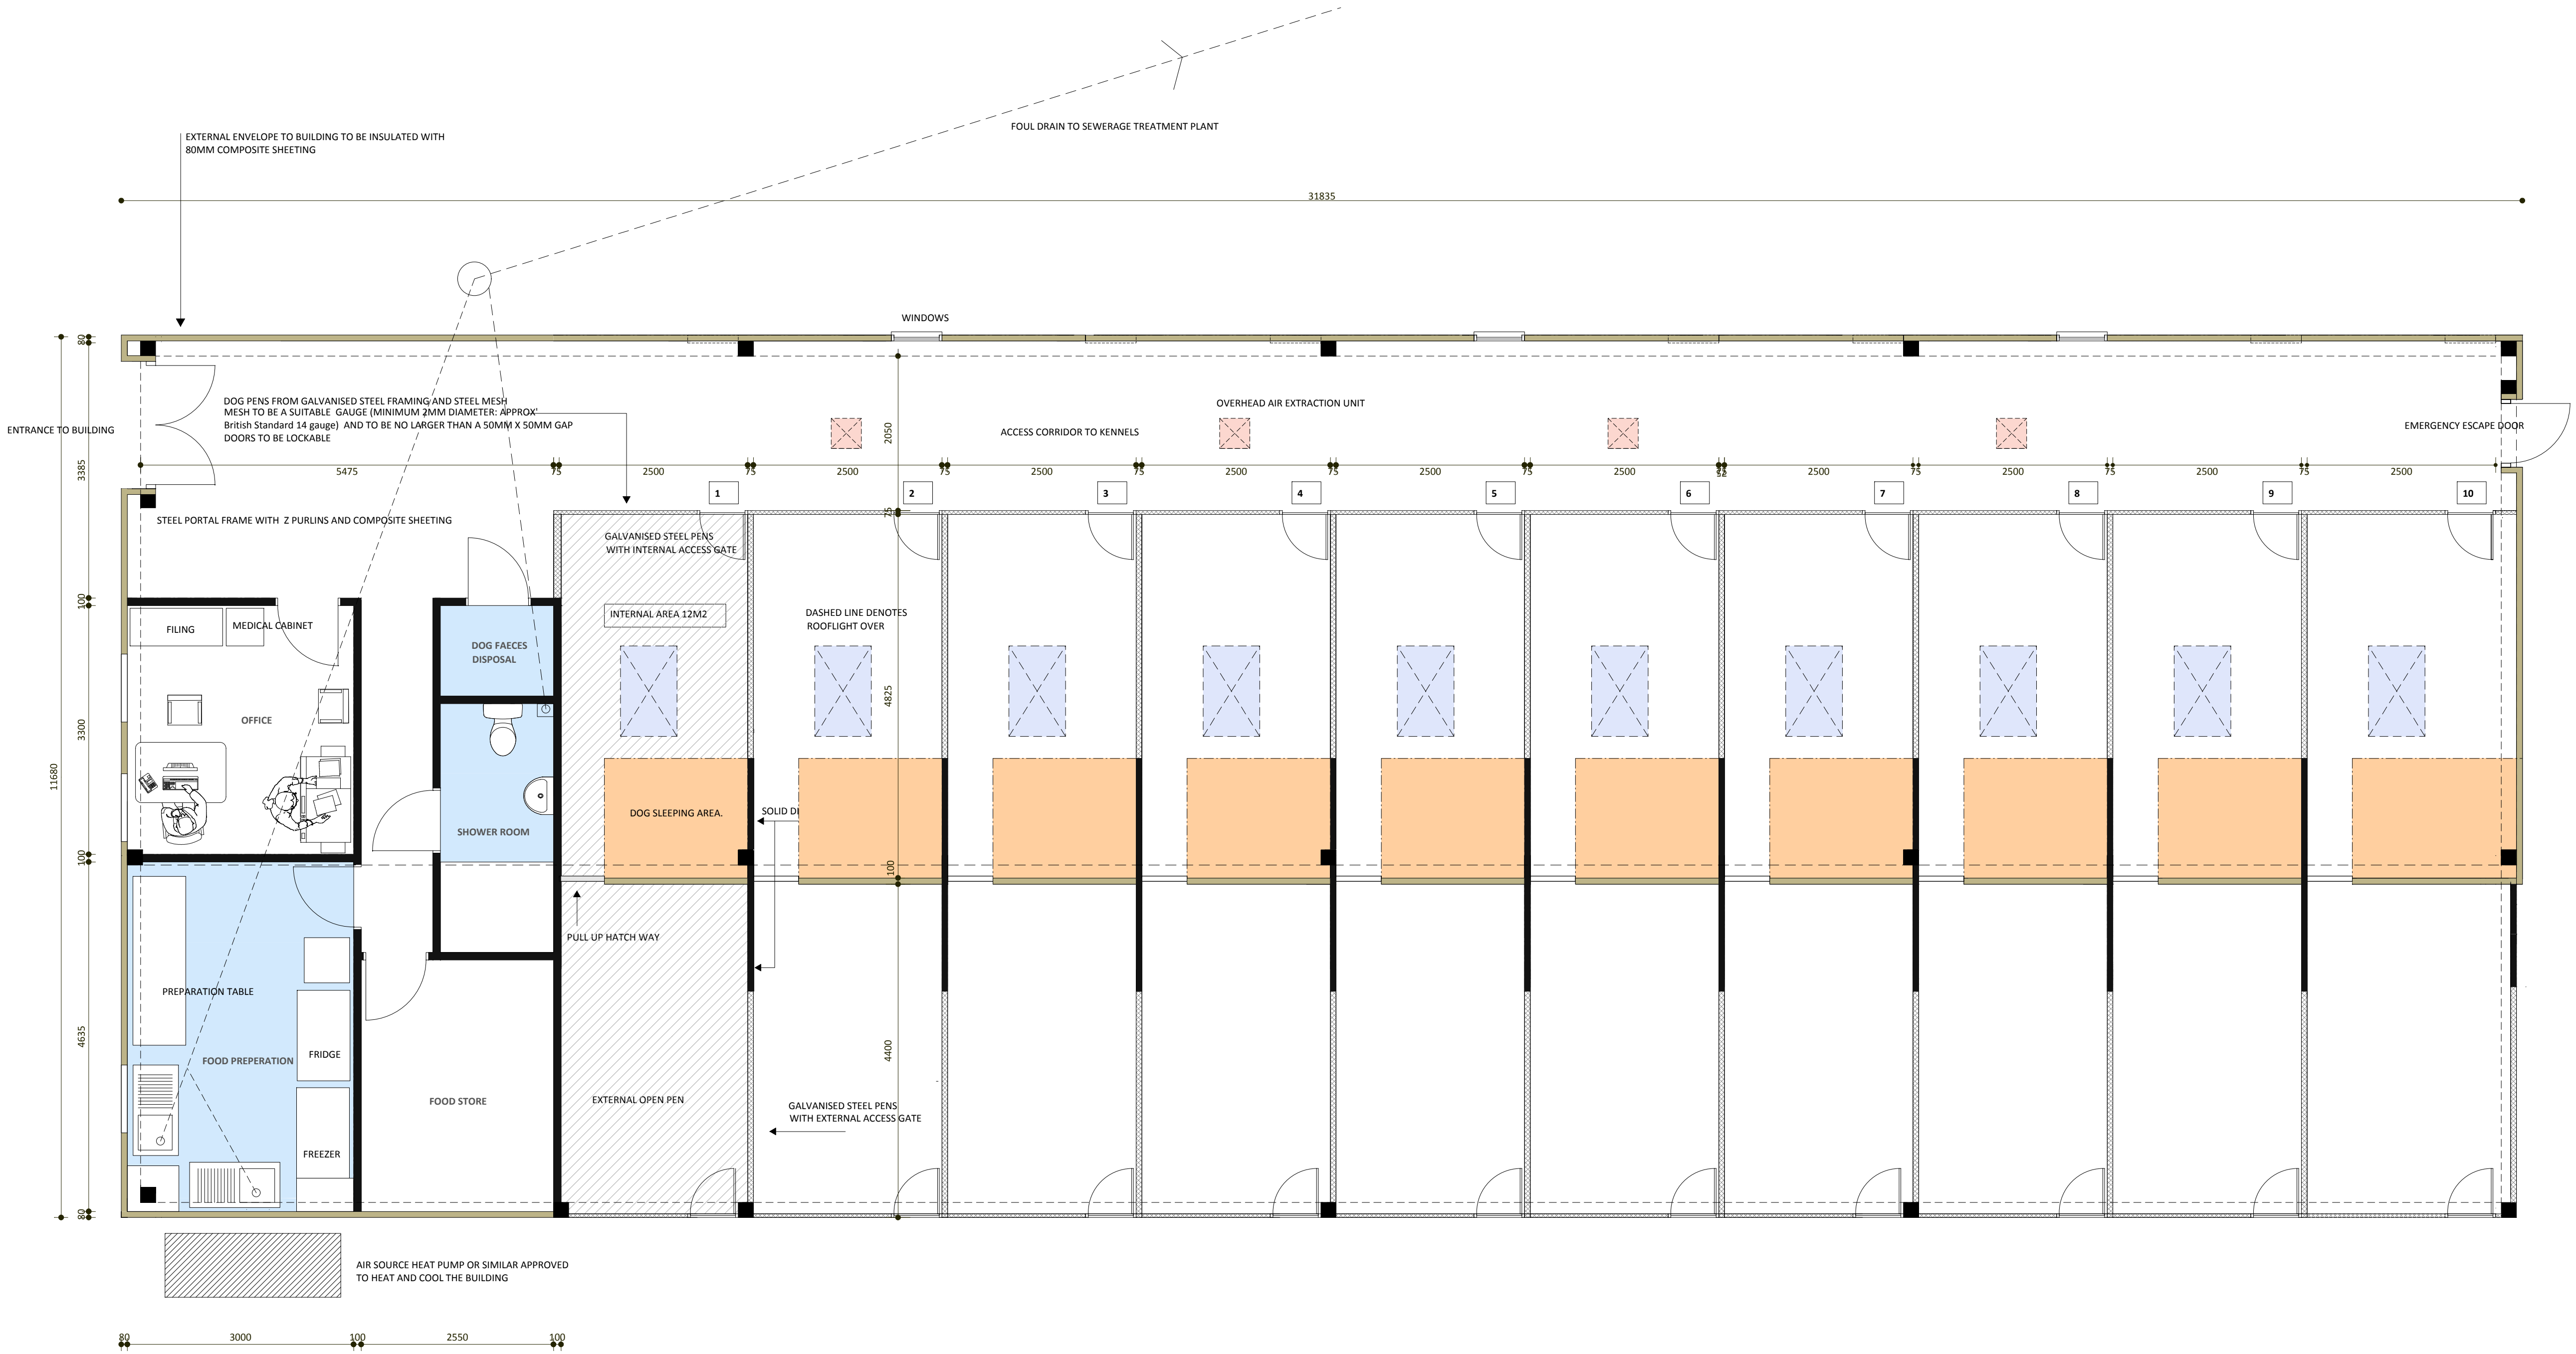

PLAN OF PROPOSED DOG KENNELS

scale 1:50 Print at A1	date MARCH 2019	revision D 03/11/20 Building redesigned E 11/12/20 Building revised
---------------------------	--------------------	---

title
PROPOSED DOG KENNELS PLANS

contract
TOM & JOANNE HENFREY

sharman architecture
WILLOW BARN, WILLOW DROVE, BORDUGH FEN, PETERBOROUGH, PE6 7QB
tel: 07724 529 994 email: paul@sharman1@btconnect.com