

This drawing is copyright and may not be altered, traced, copied, photographed or used for any purpose other than that for which it is issued without consent of Broadgate Homes Ltd.

All dimensions to be checked on site - do not scale from drawing any discrepancies please report to drawing office as soon as possible.

KEY

- | | |
|----|----------------------|
| — | BUILDING |
| — | FENCE |
| — | HEDGE |
| — | OVERHEAD ELECTRIC |
| — | UNDERGROUND ELECTRIC |
| — | BANK EDGE |
| — | STORM LINE |
| — | FOUL LINE |
| — | TELECOM LINE |
| — | GAS LINE |
| — | KERB |
| — | WALL |
| — | CABLE TV |
| — | WATER MAIN |
| IL | INVERT LEVEL |
| CL | COVER LEVEL |
| WL | WATER LEVEL |
| SP | SPOT LEVEL |
| GP | GP GATE POST |
| B | BOLLARD |
| SP | SIGN POST |
| Δ | MANHOLE |
| G | GULLY |
| KD | KERB OFFLET |
| SV | STOP VALVE |
| WM | WATER METER |
| FH | FIRE HYDRANT |
| MP | MARKER POST |
| GA | GAS VALVE |
| EL | ELECTRIC BOX |
| EP | ELECTRIC POLE |
| TP | TELEPHONE POLE |
| BT | BRITISH TELECOM BOX |
| LP | LAMP POST |
| + | BOREHOLE |
| + | BATTER SYMBOL |
| + | SURVEY STATION |
| + | TBM |
| + | TREE |
| + | GATE |

HATCHED AREAS DENOTE WORKSHOP BUILDINGS N^o 1 & 2 TO BE DEMOLISHED AND PORTACABIN N^o 3 TO BE RE REMOVED FROM SITE

BLOCK PLAN
1:200

SHDC
Planning & Development

22 AUG 2005

Ref: 1150105



Broadgate Homes Limited

Broadgate House, Weston Hills,
Spalding, Lincolnshire. PE12 6DB.
Telephone: 01406 380532 Fax: 01406 380014

PROJECT TITLE

RESIDENTIAL DEVELOPMENT
4 No DWELLINGS
LAND TO THE REAR OF 1-3
WEST STREET,
CROWLAND,
LINCOLNSHIRE

DRAWING

PLAN / SURVEY AS EXISTING


REV	DESCRIPTION	DATE	BY

SCALE
1:200

DATE

DRAWING No.

0312 - 01

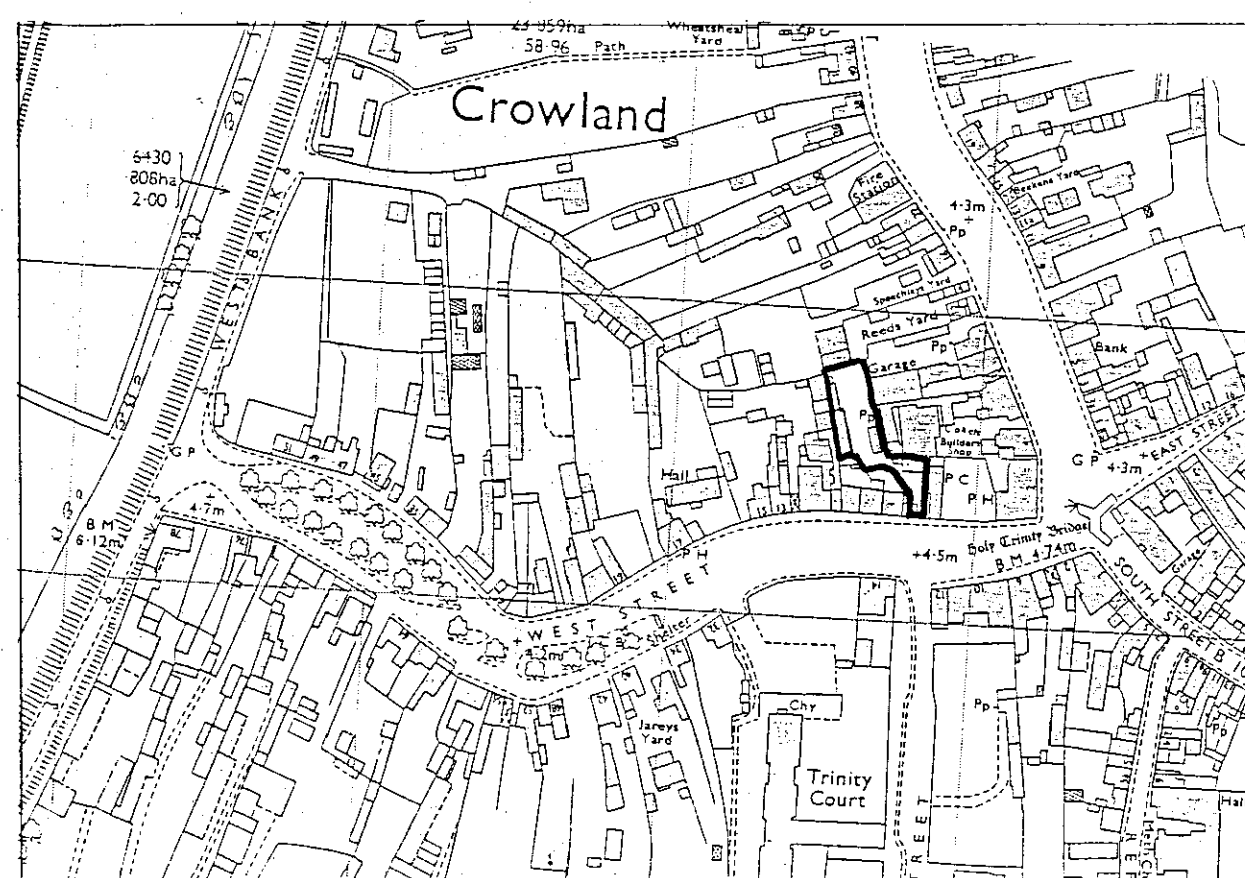

LOCATION PLAN 1:2500

West Street

WEST STREET

DETERMINED
PLAN