

© Copyright. All Rights Reserved.


This drawing must not be produced without permission.

DO NOT SCALE


The Contractor is responsible for checking all dimensions.

NOTES

DETERMINED
PLAN

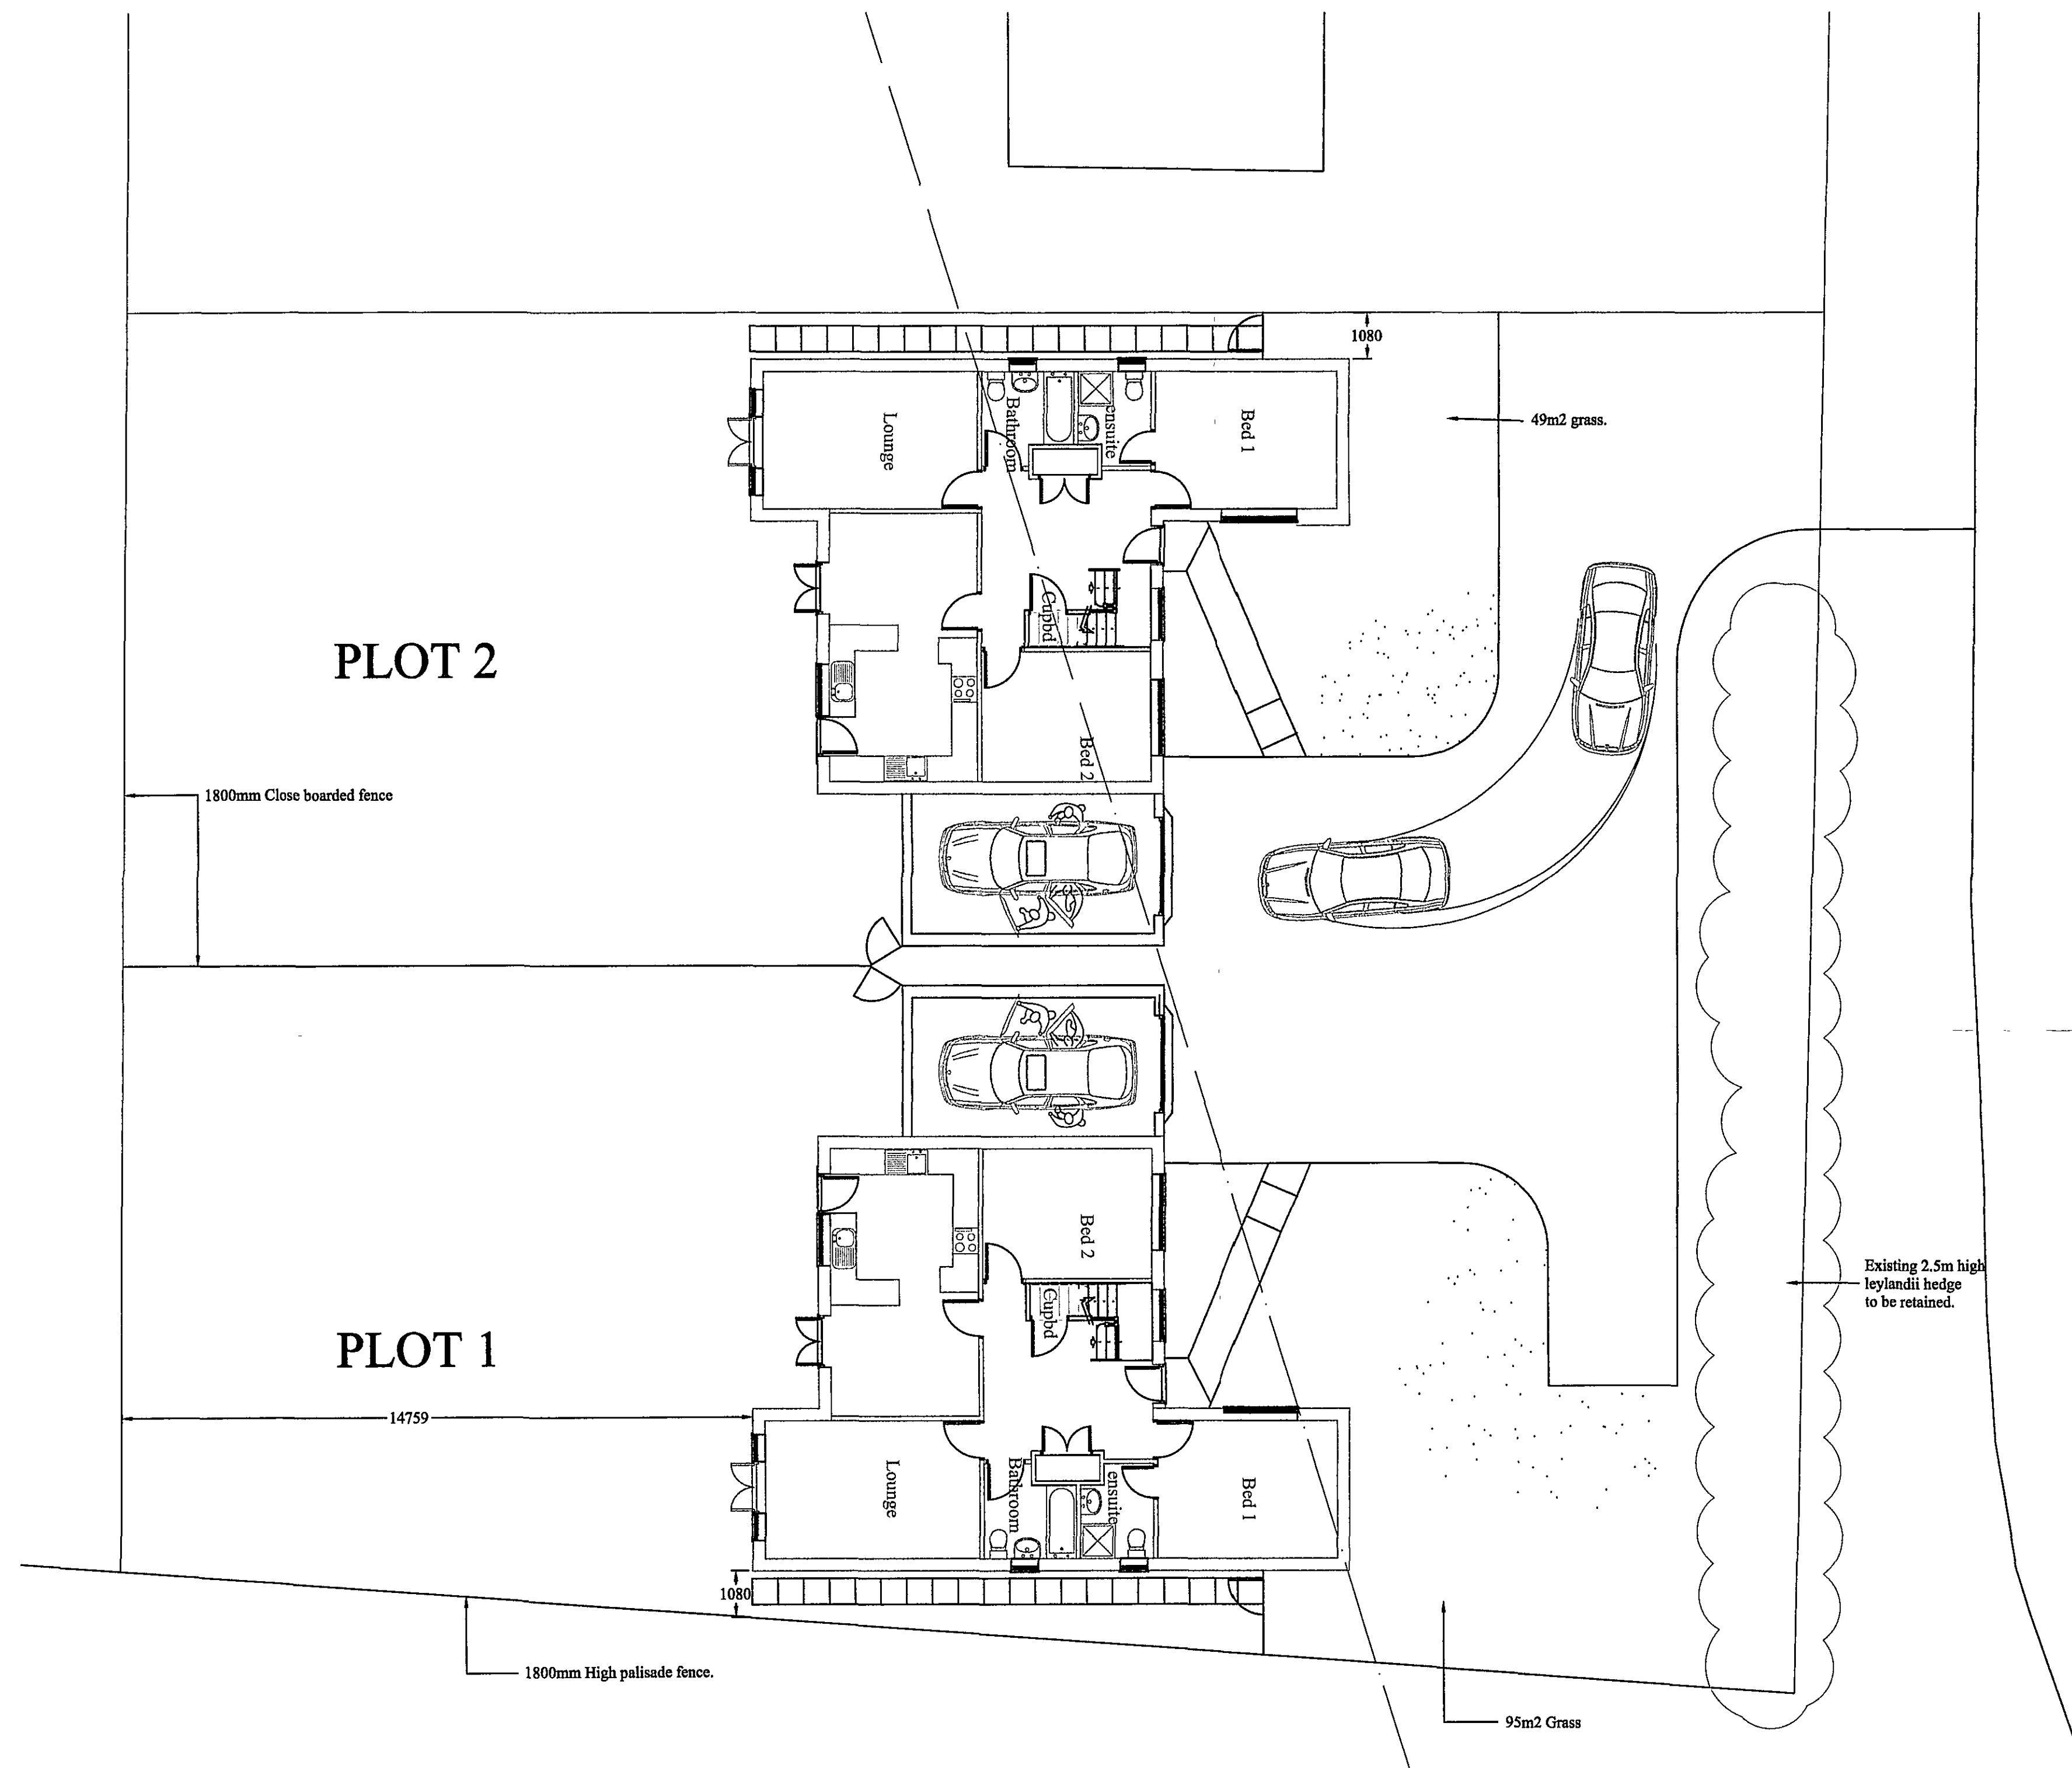

Site Plan

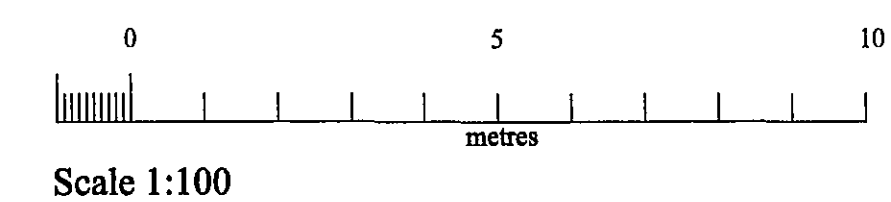[illegible]