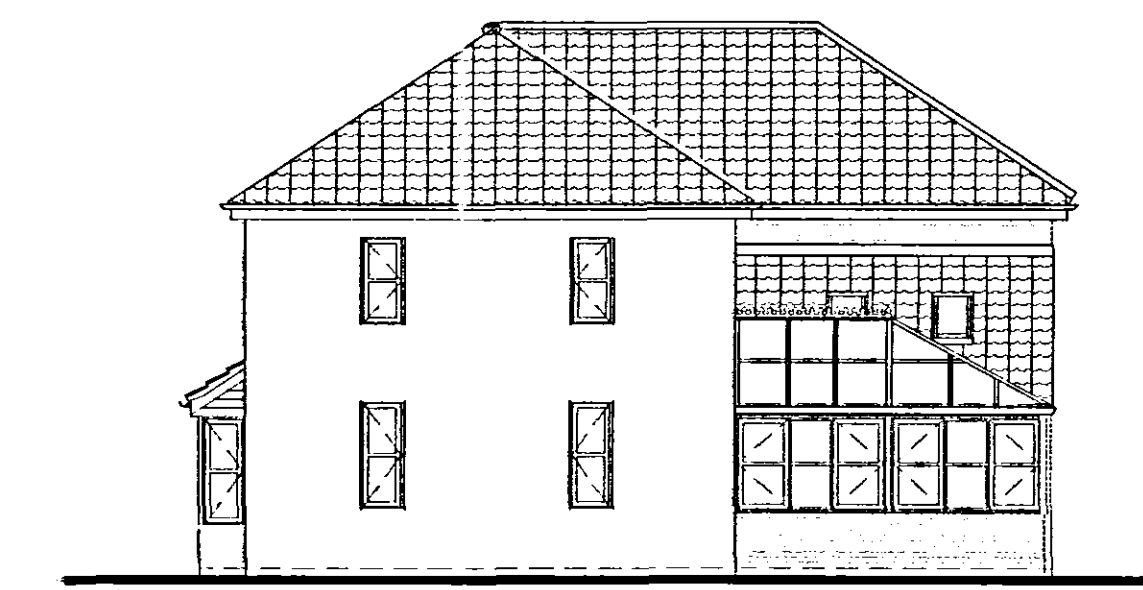
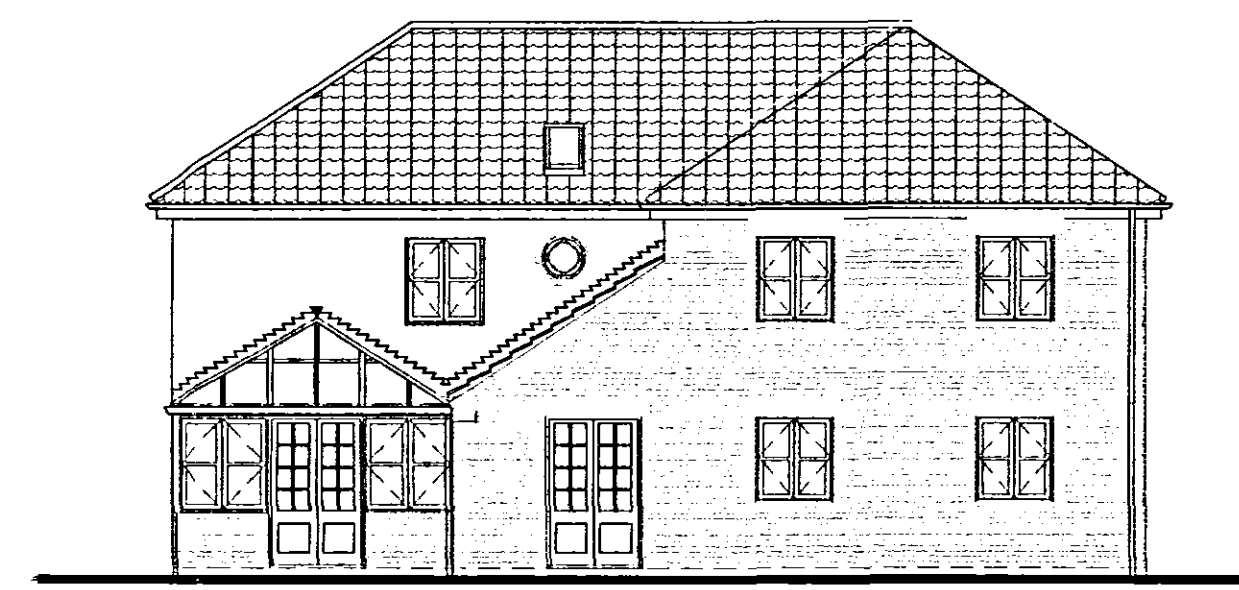
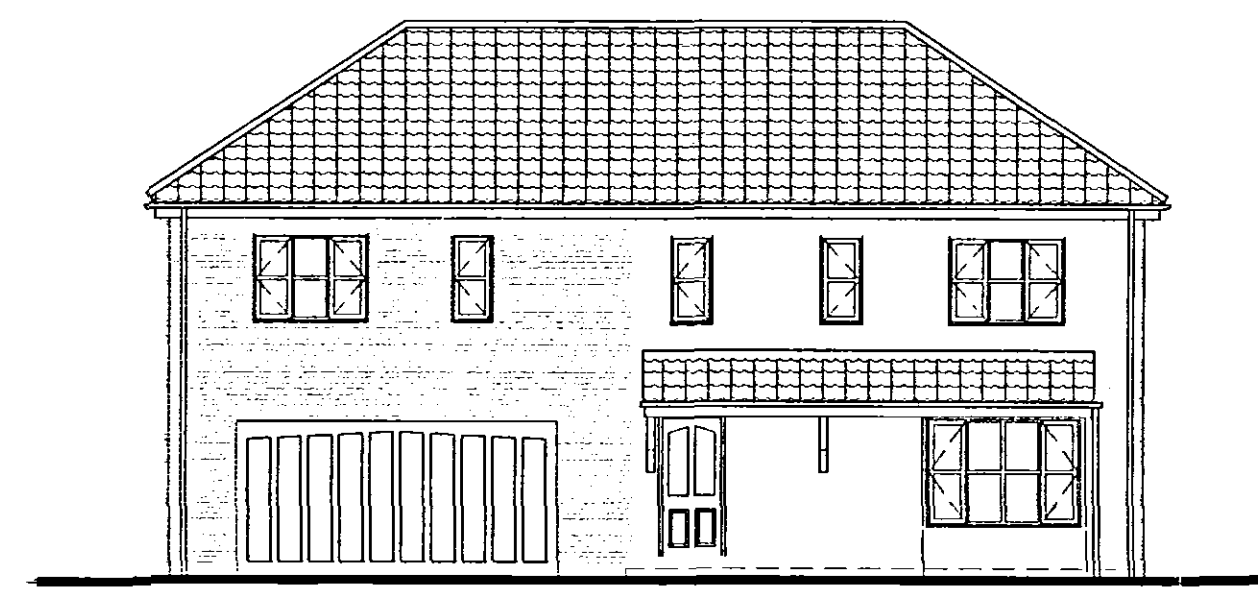
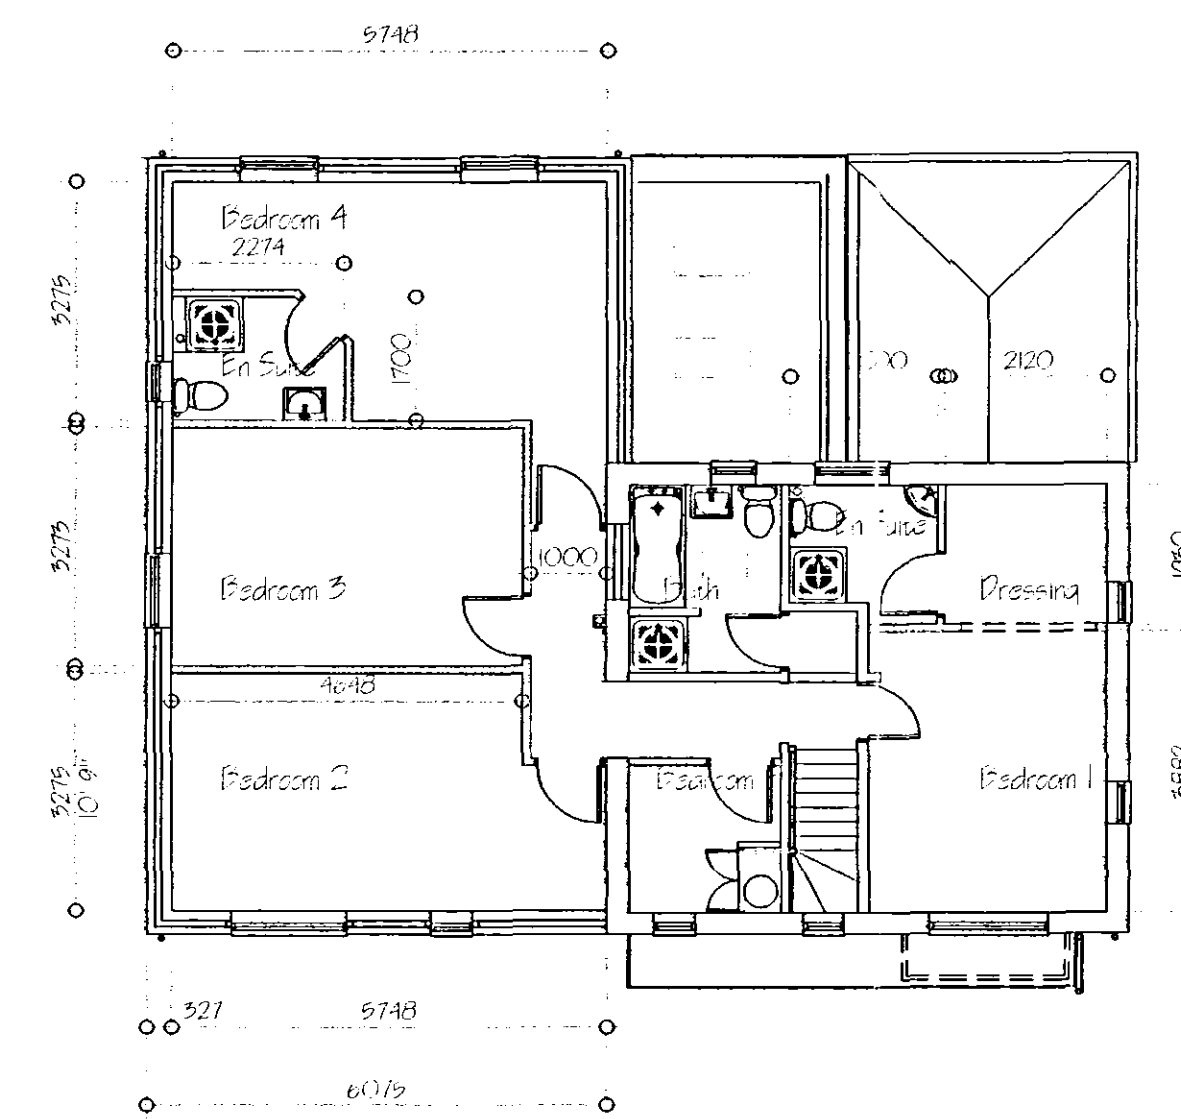
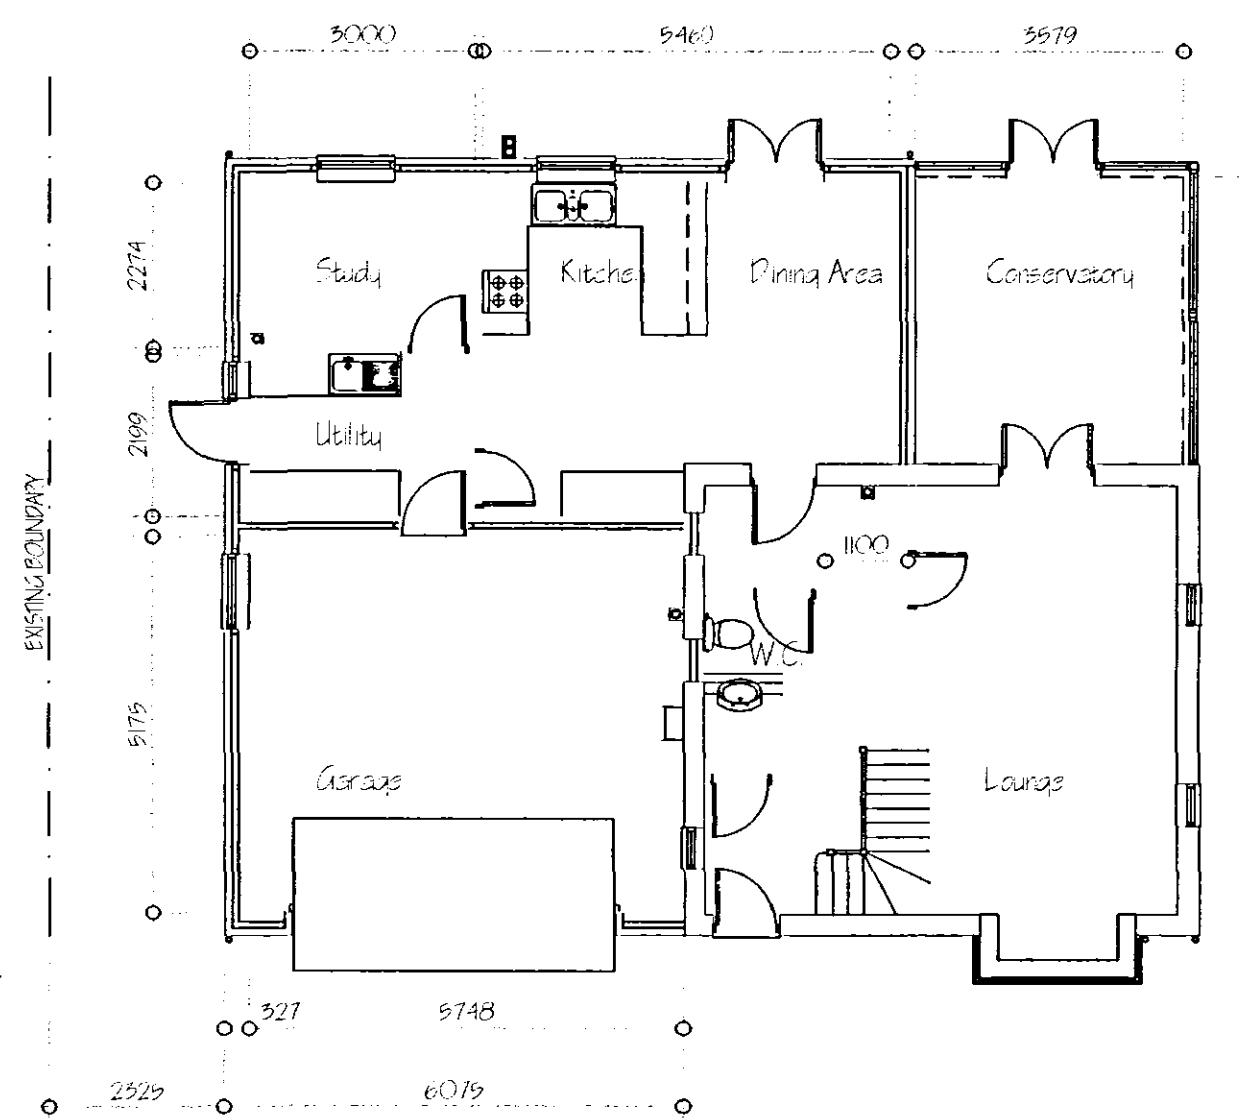
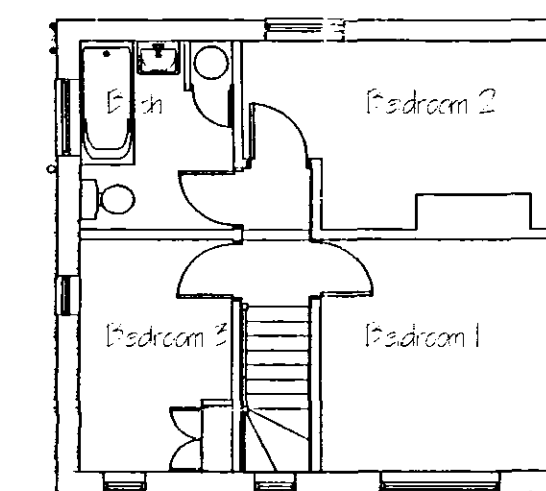
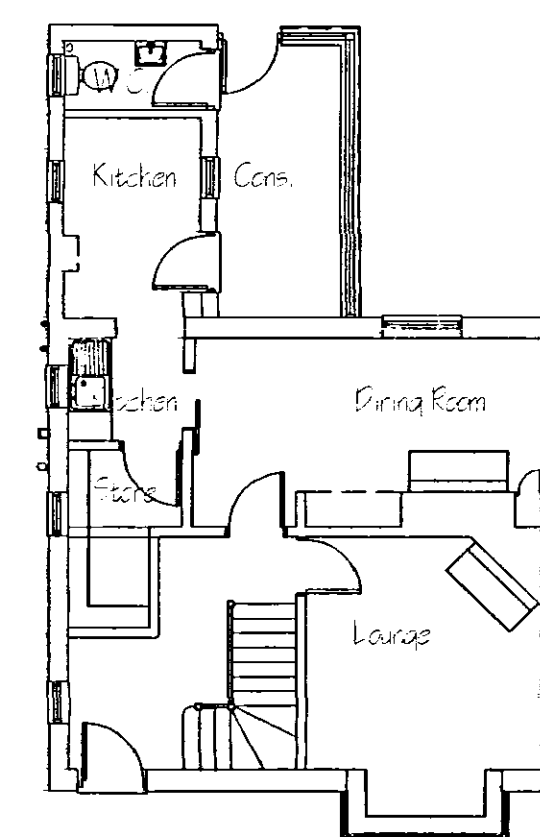
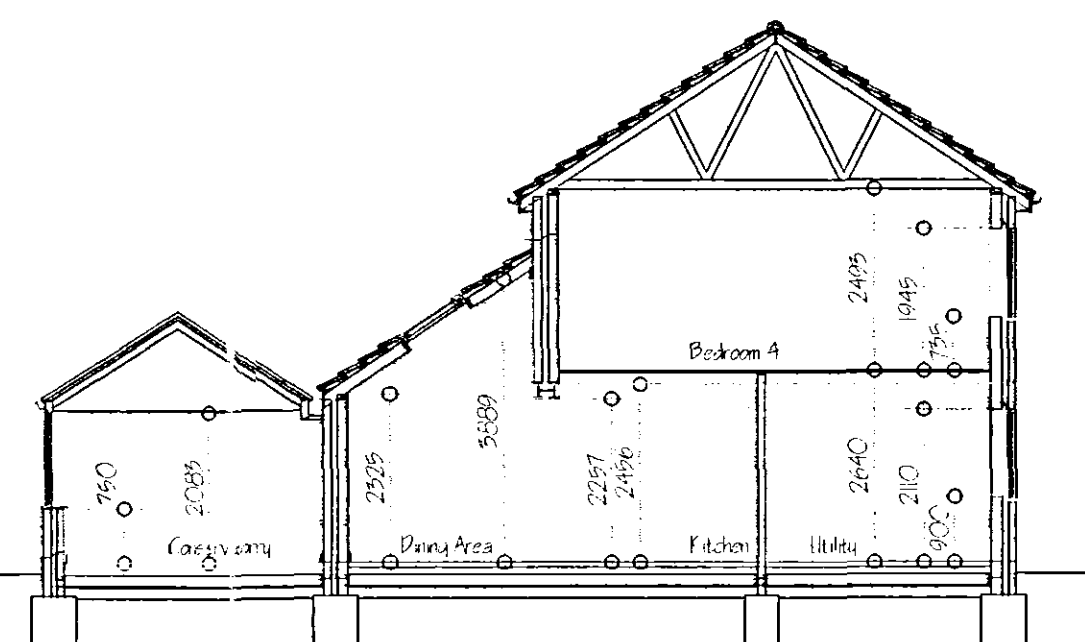
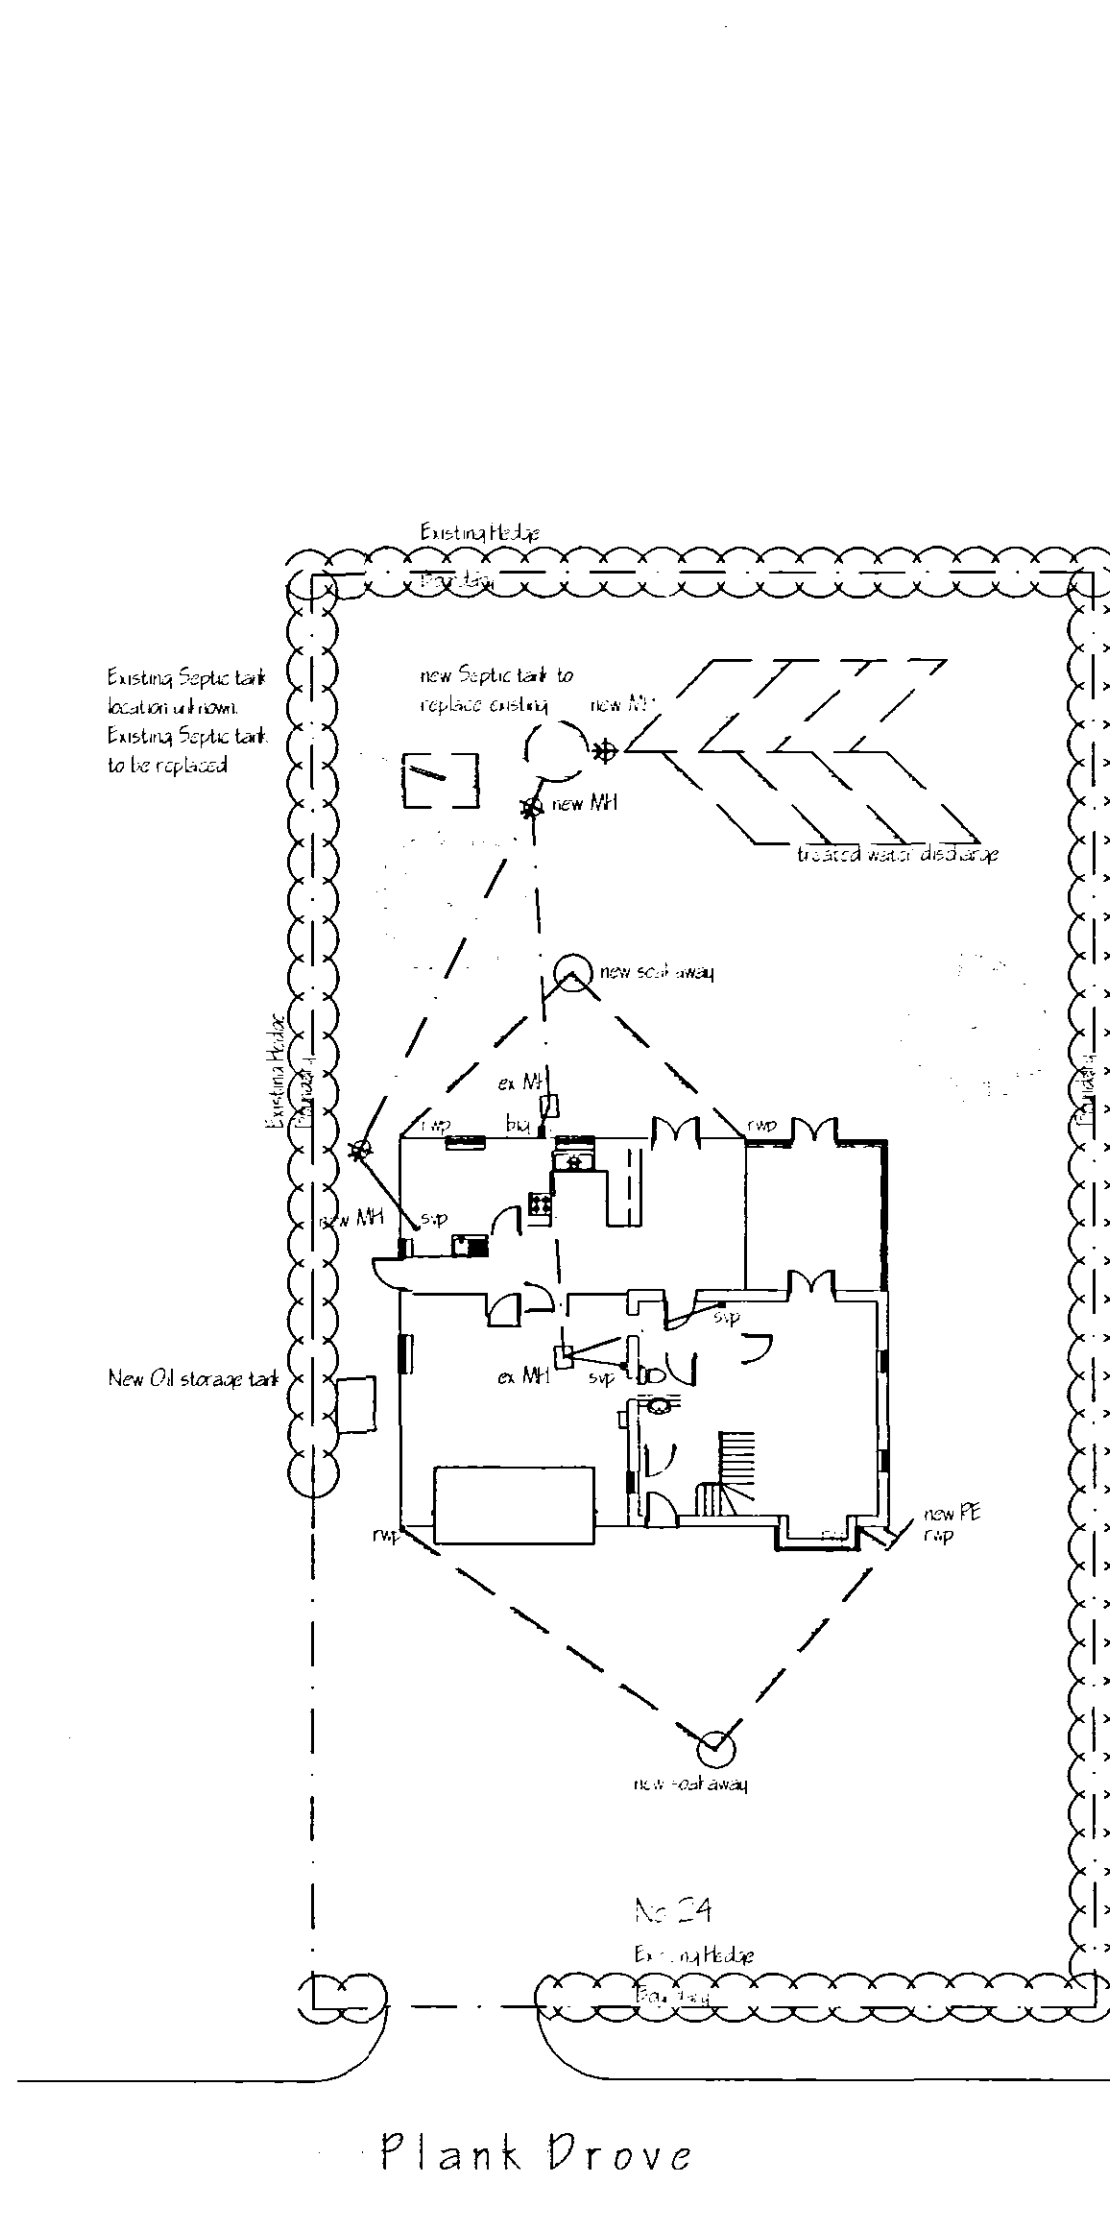


[illegible]

**DETERMINED
PLAN**

DIVING DATE GROUP

SHDC
PLANNING & DEVELOPMENT
23 SEP 2003
Ref 1160/03

PROPOSED EXTENSION
TO No 24 PLANK DROVE
CROWLAND - LINGS
FOR MR & MRS C NEWMAN

PROPOSED & EXISTING ELEVATIONS
EXISTING GROUND & FIRST FLOOR PLANS
PROPOSED SITE PLAN

时间	日期	设备
1:00, 1:50	14.08.03	
陈国雄, 王		
0007	A00010	
陈国雄		