







KEY

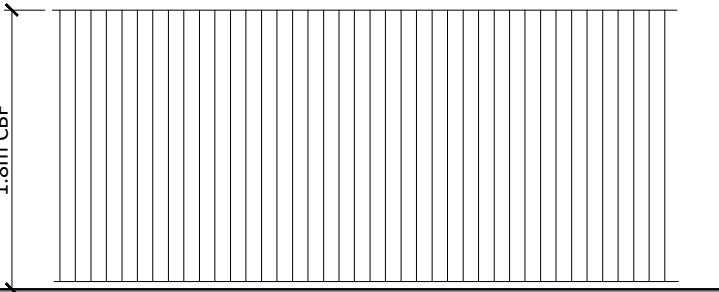


BOUNDARY TYPE - CBF
1.8m Close Boarded Fence

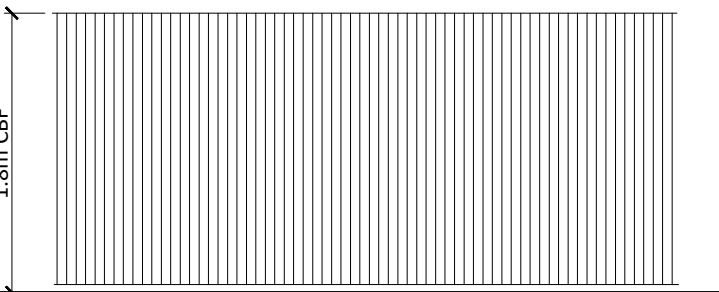

BOUNDARY TYPE - ACBF
1.8m Acoustic Close Boarded Fence
MINIMUM SURFACE DENSITY 10KG/M², MIN. THICKNESS 14MM, MIN. OVERLAP 25MM
(see detail below)

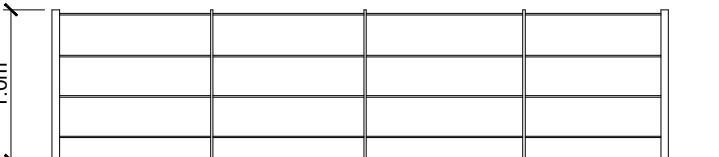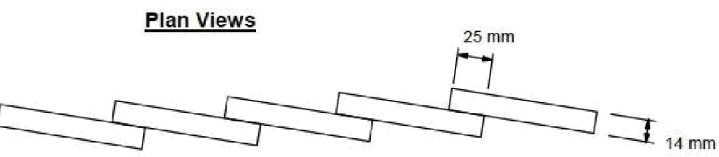

BOUNDARY TYPE - ER
1.0m High Estate Railings

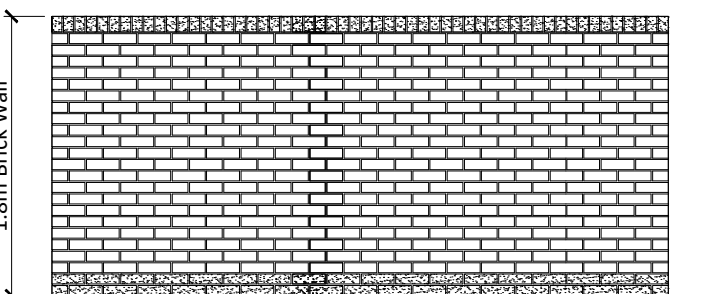

BOUNDARY TYPE - W
1.8m Brick Wall

O.	06.12.2022	FENCE TO PLOT 65 MOVED TO EXTENT OF PLOT RED LINE BOUNDARY - ADD. FENCE ADDED
N.	15.08.2022	DIMENSIONS ADDED TO PLOT 34 & 39 FENCES
M.	06.05.2022	DIMENSIONS ADDED
L.	01.03.2022	ACOUSTIC FENCE CLARIFIED TO PLOTS 66-69
K.	07.02.2022	PLOT 15 FENCE MOVED & GATE REPOSITIONED.
J.	27.01.2022	DIMENSIONS ADDED
I.	25.01.2022	PLOT 44 GARAGE ALTERED. FENCES REPOSITIONED.
H.	24.11.2020	SINGLE PATH SHOWN BETWEEN PLOT 85 & 86. FENCE BETWEEN PLOT 85 & 86 REMOVED. GATES POSITION REVISED ALL TO HA COMMENTS.
G.	20.10.2021	GARAGES REPOSITIONED TO PLOTS 35, 44, 45, 65, 66 & 72. BOUNDARY FENCE REVISED TO PLOTS 36, 57, 64. PLOT FENCE DIMENSIONS UPDATED.
F.	13.07.2021	1 BEDS CHANGED TO AS38
E.	17.11.2020	PLOT 65 PATH NOT IN IDB EASEMENT
D.	29.10.2020	Acoustic fence detail and spec added
C.	14.10.2020	Bollard lights shown
B.	15.06.2020	Plot 43 & 76 to 80 changed to DEE 2
A.	15.06.2020	Pump station removed & Anglian water drainage easement Shown
Rev.	Date	Description



1 Goodison Road, Lincs Gateway Business Park,
Spalding, Lincs, PE12 6FY T: 01406 490590

PROJECT:

Proposed Residential Development at
Crease Drove, Crowland

DRAWING:

Boundary Treatment

SCALE: 1:500@A1 DRAWN: AR

DATE: NOV.2019 REVISION: 0

DRAWING No: 111-BT-01