

Gedney, Oliver

From: Grant, David
Sent: 29 November 2021 12:39
To: _planningadvice
Subject: FW: 6 Broadway H02-1185-21
Attachments: We sent you safe versions of your files; 16F First floor proposals.pdf

Please add this email and attachment to the DIP under 1PFL – First Floor Plan.

Many thanks,

David Grant | Senior Planning Officer | **South Holland District Council**

Direct Dial: 01775 764472

www.sholland.gov.uk

Please note that any informal officer opinion expressed by this email is without prejudice and is not binding on the Council during the consideration of any formal application.



served by One Team

From: Paul Sharman <paulsharman1@btinternet.com>
Sent: 29 November 2021 09:50
To: Grant, David <dgrant@sholland.gov.uk>
Subject: RE: 6 Broadway H02-1185-21

Mimecast Attachment Protection has deemed this file to be safe, but always exercise caution when opening files.

This message originated from outside your organization

Dear David

Thank you for the thoughts and I am good.

Please find enclosed a further copy.

Kind Regards

Paul Sharman.
[sharman architecture.](http://sharmanarchitecture.com)
Oak Barn.
Willow Drove.
Borough Fen.
Peterborough.
PE6 7QB.

tel: 07724 529094
e mail: paulsharman1@btinternet.com

From: Grant, David [<mailto:dgrant@sholland.gov.uk>]
Sent: 28 November 2021 20:28
To: paulsharman1@btinternet.com
Subject: 6 Broadway H02-1185-21

Dear Paul,

I hope you are well. Please supply the first floor plans for the application at your earliest convenience.


Kind regards,

David Grant | Senior Planning Officer | **South Holland District Council**
Direct Dial: 01775 764472
www.sholland.gov.uk

Please note that any informal officer opinion expressed by this email is without prejudice and is not binding on the Council during the consideration of any formal application.



The information contained in this email is confidential and intended only for the person or organisation to which it is addressed. If you have received it by mistake, please disregard and notify the sender immediately. Unauthorised disclosure or use of such information may be a breach of legislation or confidentiality and the content may be legally privileged. Any improper dissemination, forwarding, printing, or copying of this email is strictly prohibited. Emails sent from and received by employees of South Holland District Council may be monitored. They may also be disclosed to other people under legislation, particularly the Freedom of Information Act 2000, GDPR, the Data Protection Act 2018 and the Environmental Information Regulations 2004. If you have contacted the Council for a service any personal data you share will be used to help you access its services, or to answer your enquiry in line with our Privacy Policy. For full details of your rights please visit our website at www.sholland.gov.uk. Unless this email relates to South Holland District Council business it will be regarded by the Council as personal and will not be authorised by or sent on behalf of the Council.

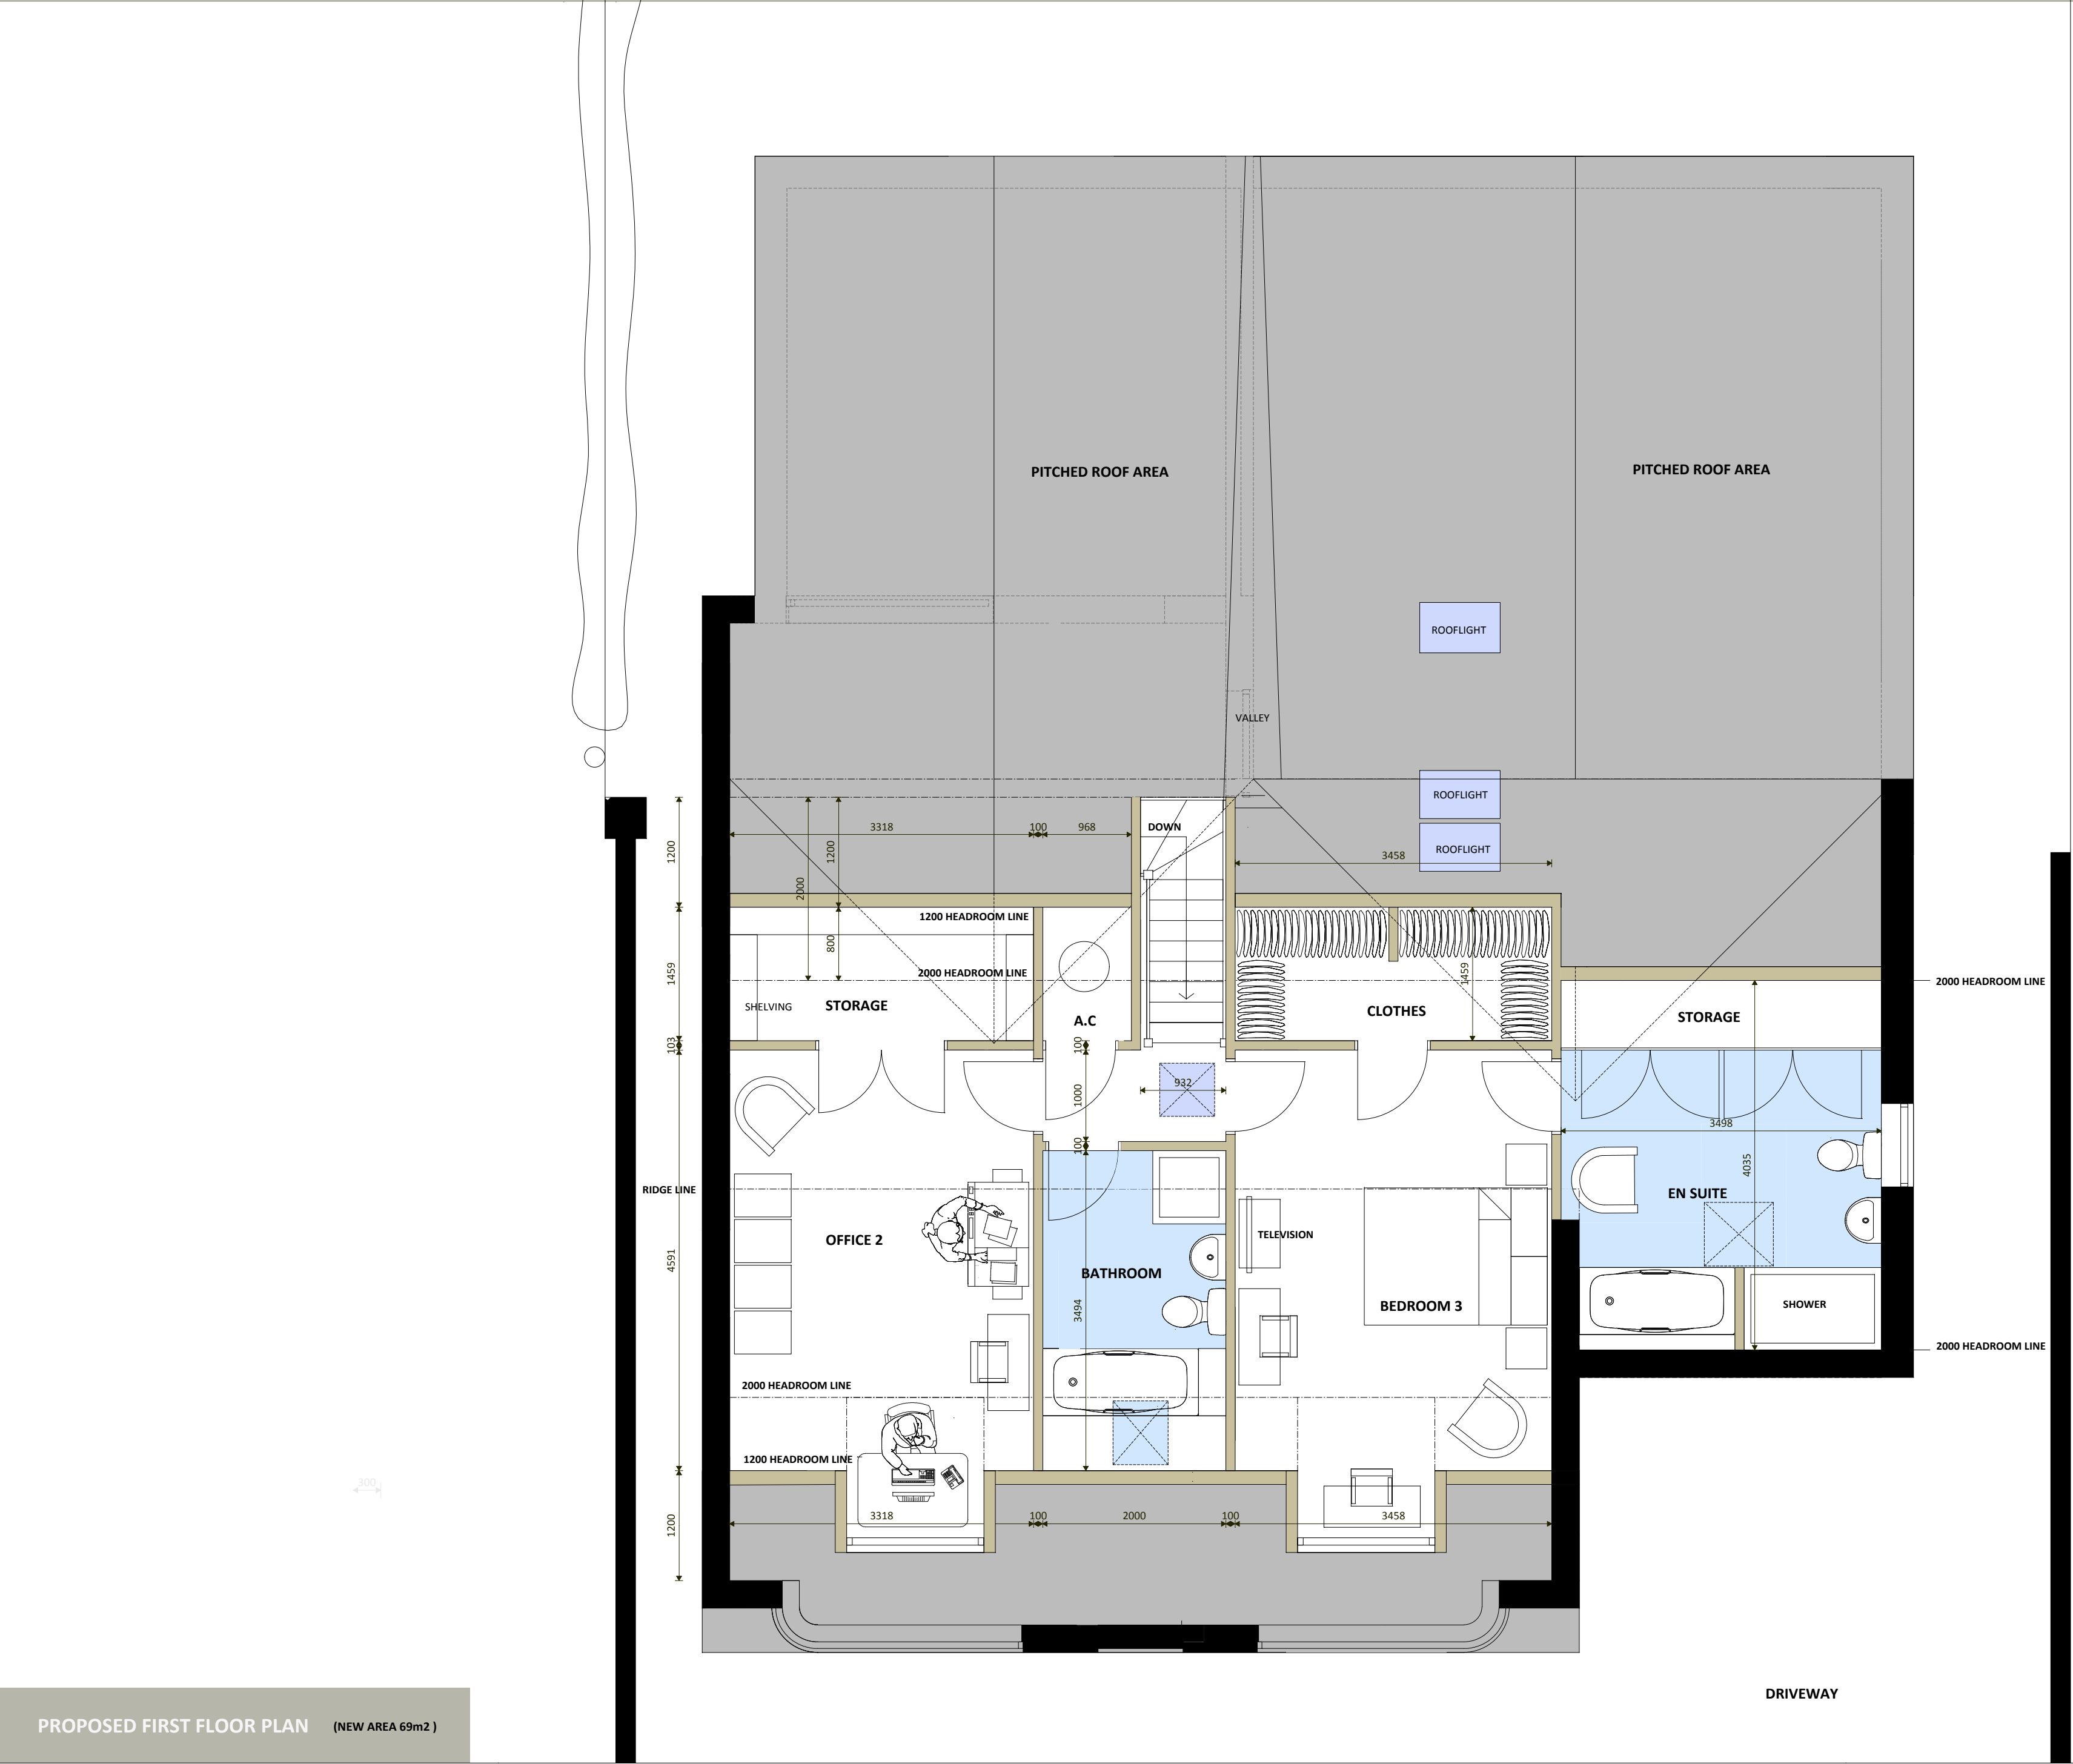

PROPOSED FIRST FLOOR PLAN (NEW AREA 69m²)

DRIVEWAY

revision	A	22/07/2021	Drawing issued.
	B	23/08/2021	Client revisions
	C	07/09/2021	Client revisions
	D	23/09/2021	Client revisions
	E	25/10/2021	Client revisions
	f	25/10/2021	Final revisions for planning

scale 1:50 Print at A2	date JULY 2021	drawn PS
---------------------------	-------------------	-------------

contract
MR & MRS MANTON

sharman architecture
OAK BARN. WILLOW DROVE. BOROUGH FEN. PETERBOROUGH. PE6 7QB
tel: 07724 529 094 email: paulsharman1@btinternet.com

email: paulsharman1@btinternet.com