



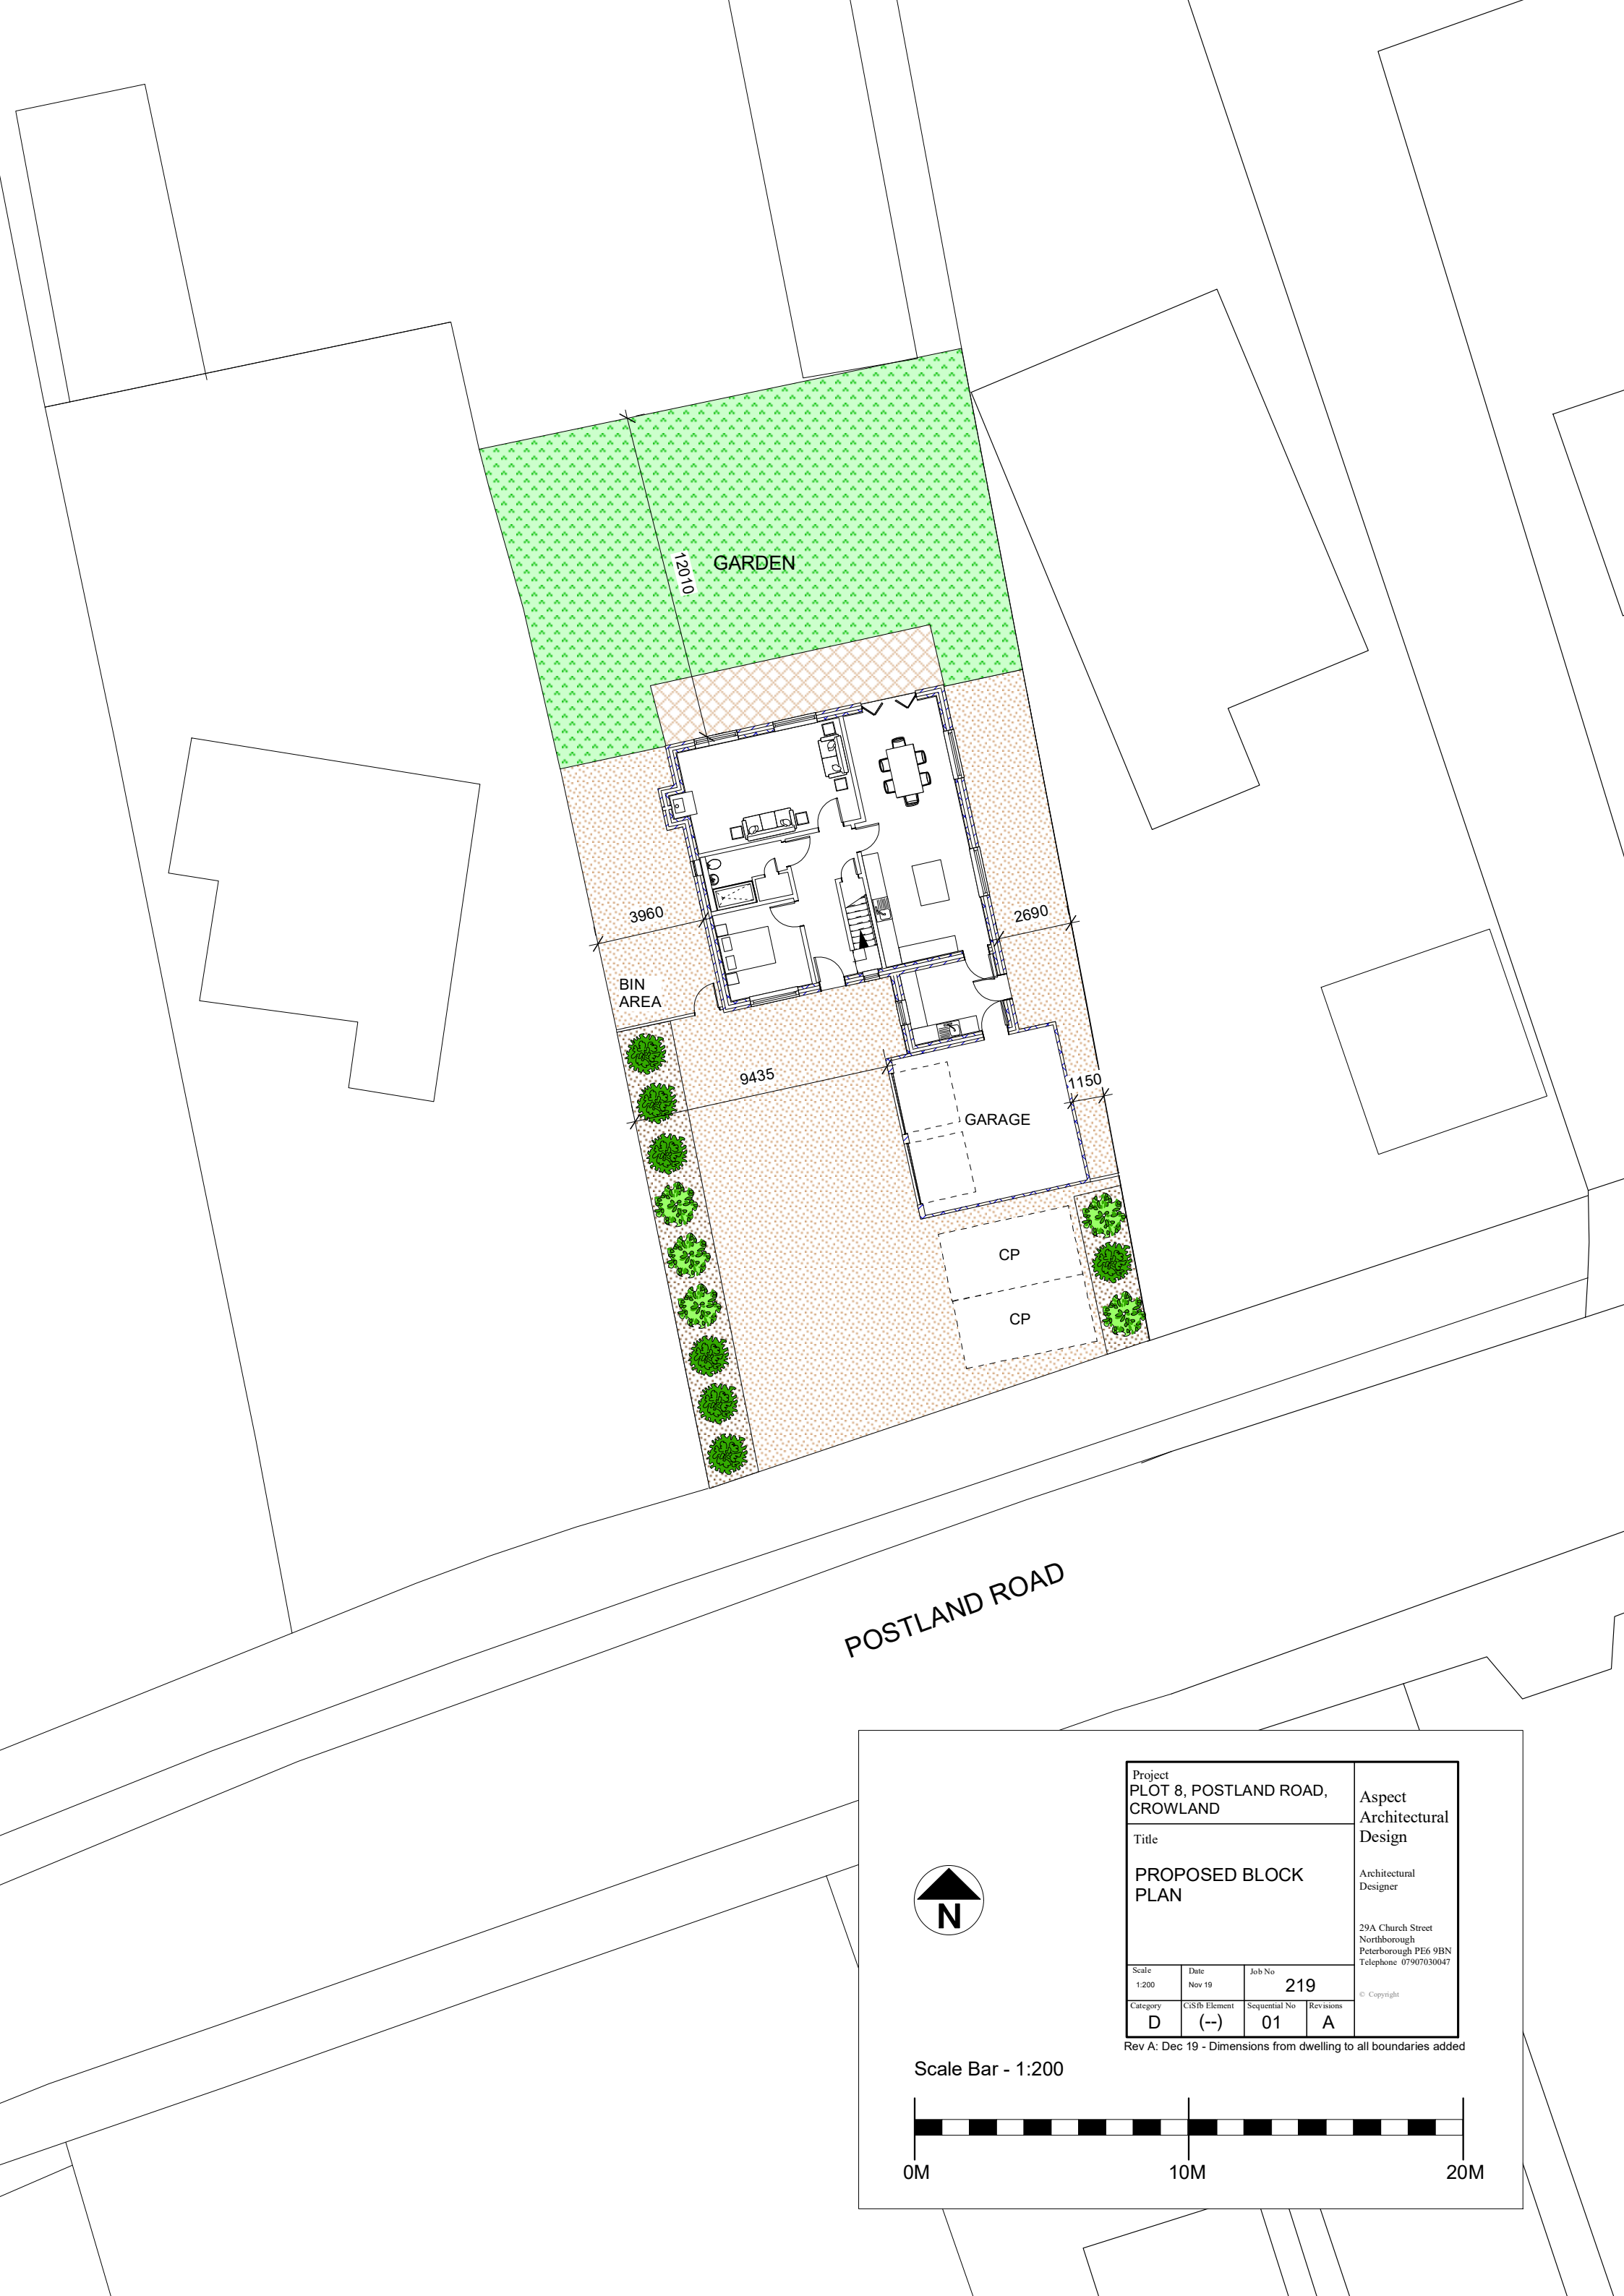

POSTLAND ROAD



Scale Bar - 1:200

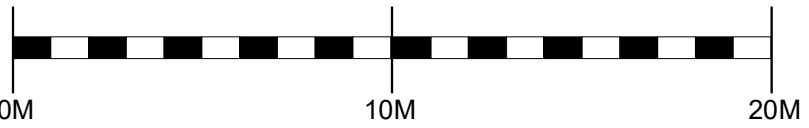

Project PLOT 8, POSTLAND ROAD, CROWLAND				Aspect Architectural Design Architectural Designer 29A Church Street Northborough Peterborough PE6 9BN Telephone: 07907030047 © Copyright
Title PROPOSED BLOCK PLAN				
Scale 1:200	Date Nov 19	Job No 219		
Category D	C/S/B Element (--)	Sequential No 01	Revisions A	

Rev A: Dec 19 - Dimensions from dwelling to all boundaries added