

NOTES

External Materials Finishes

walls - Butterly Kirtan Purple Multi Rustic facing brick to all elevations


Yorkstone quoins to front corners of garage.

norfolk flintstone inset panels to sun lounge.


roofs - Redland Groveway Farmhouse Red Pantiles to all roofs.

windows, doors - timber construction to styles shown on elevations.

rainwater goods - h.r. gutters to circular downpipes colour to match existing.

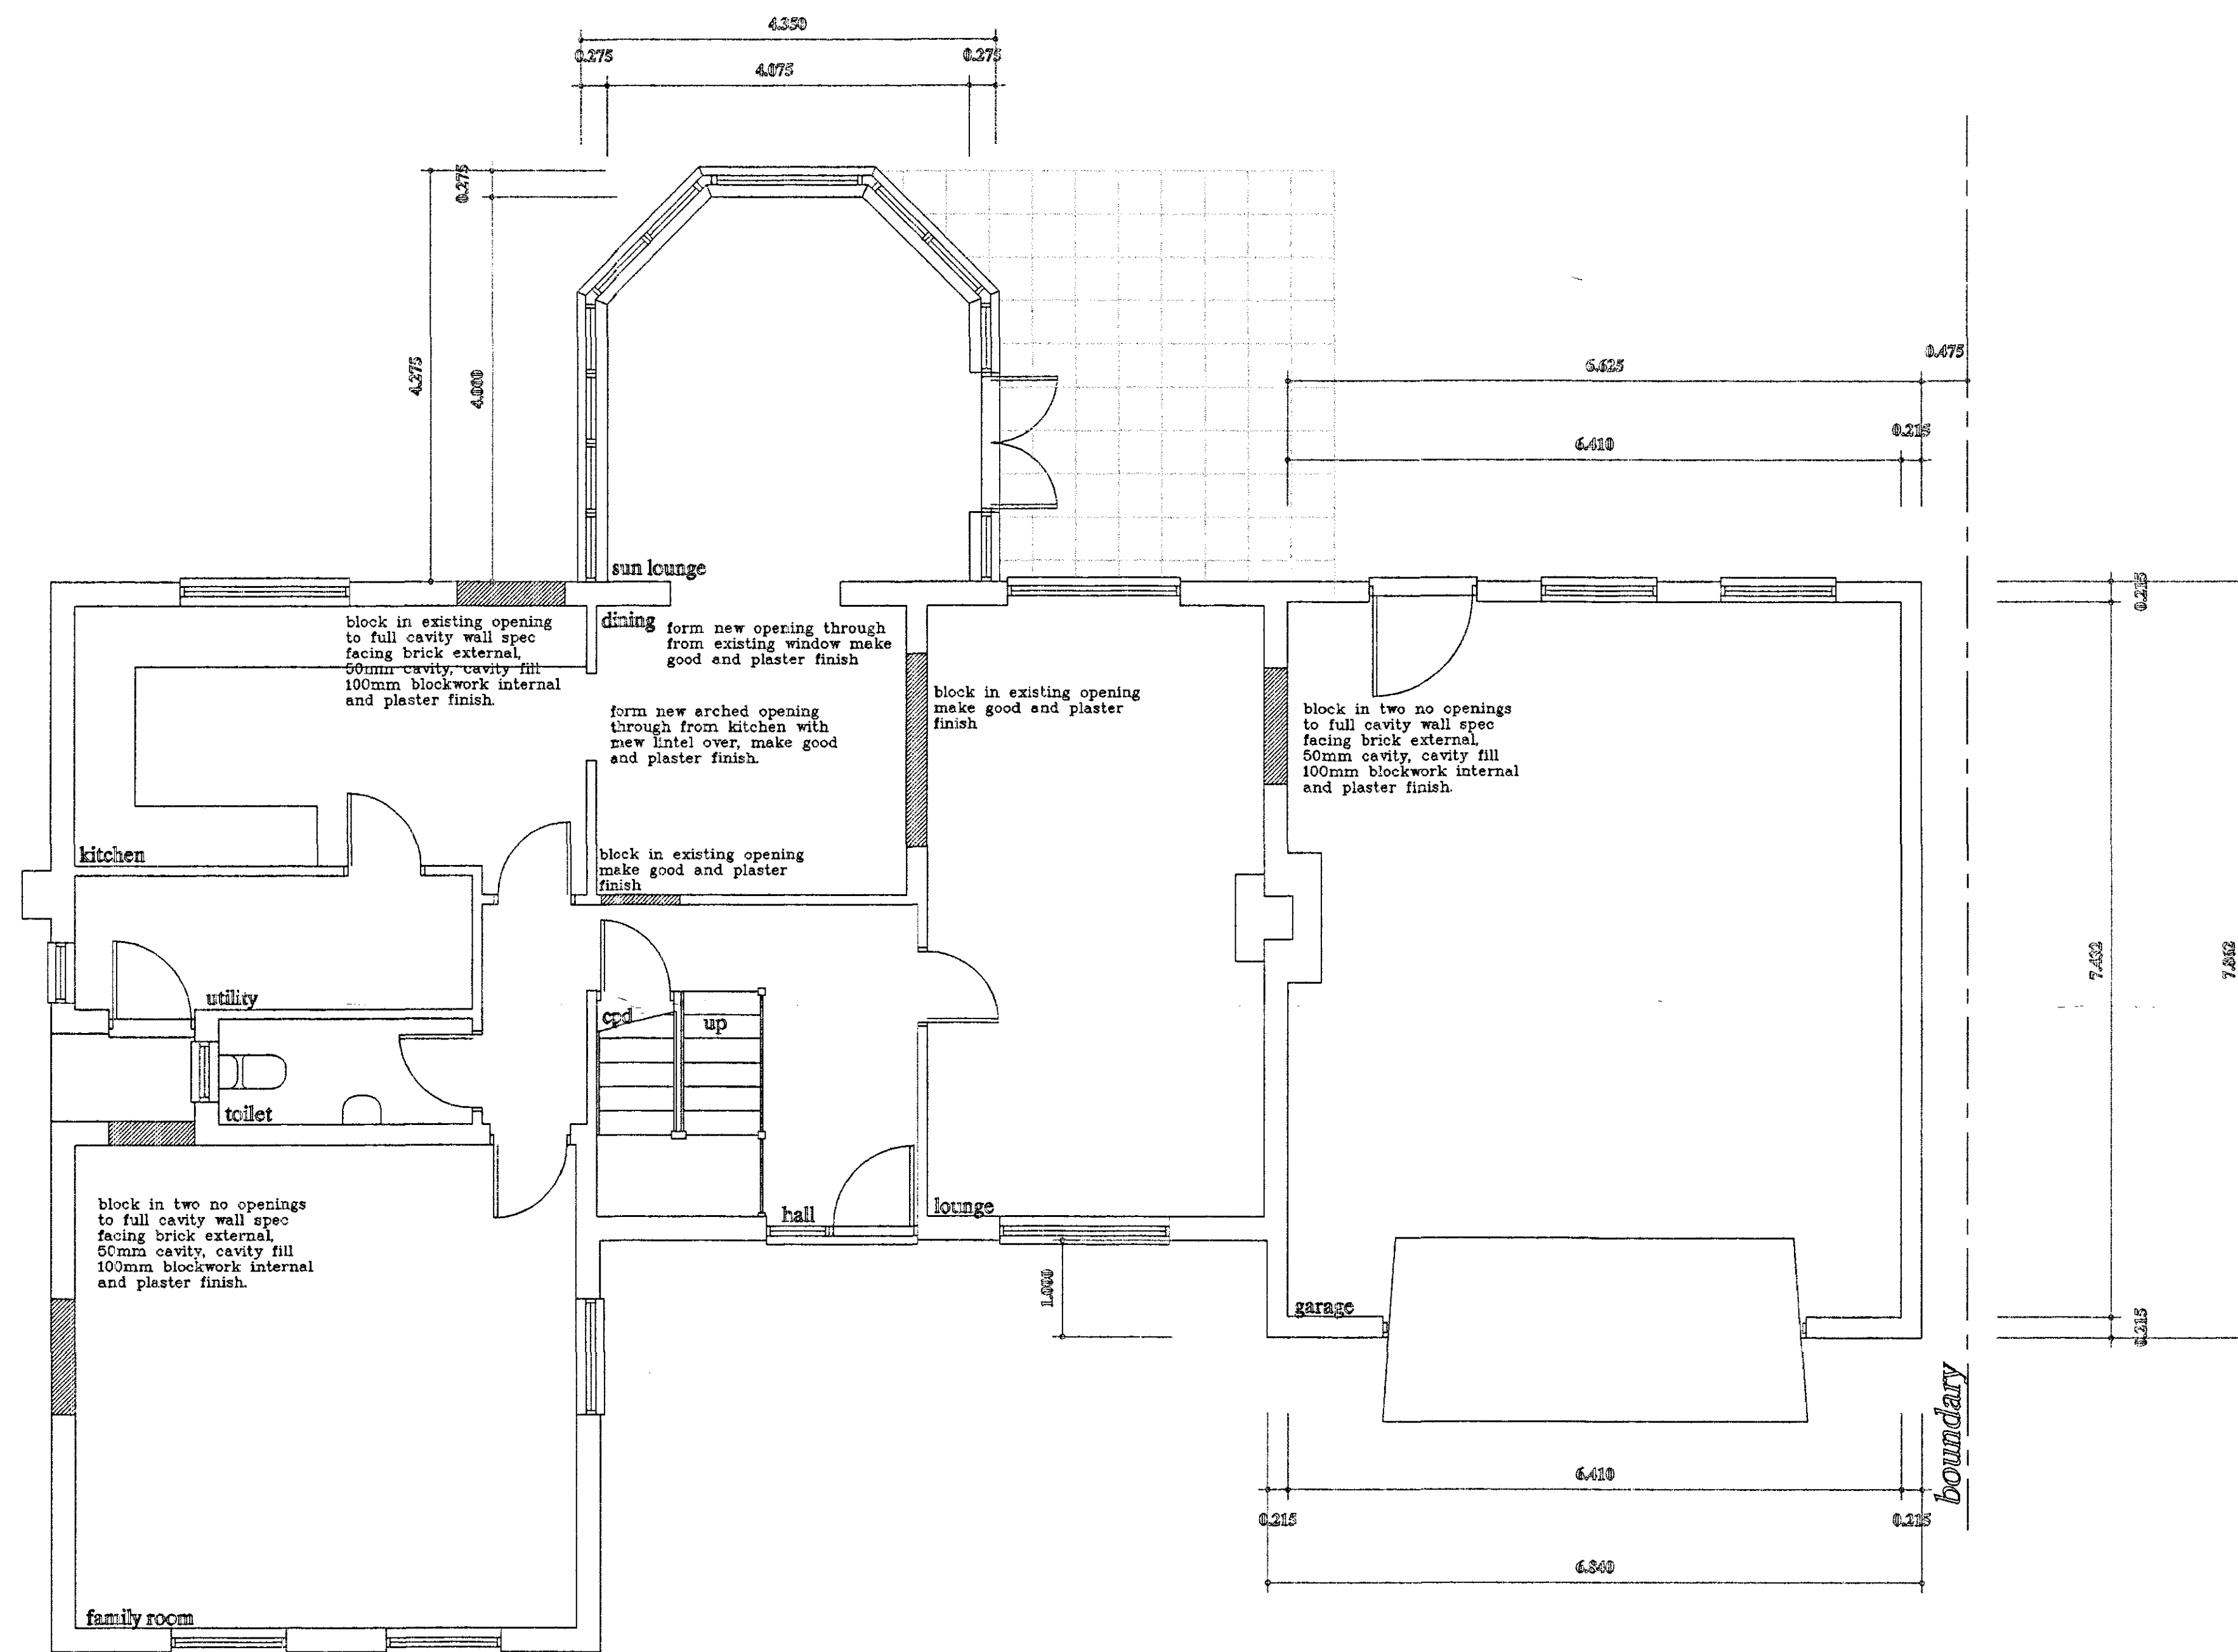

proposed ground floor plan

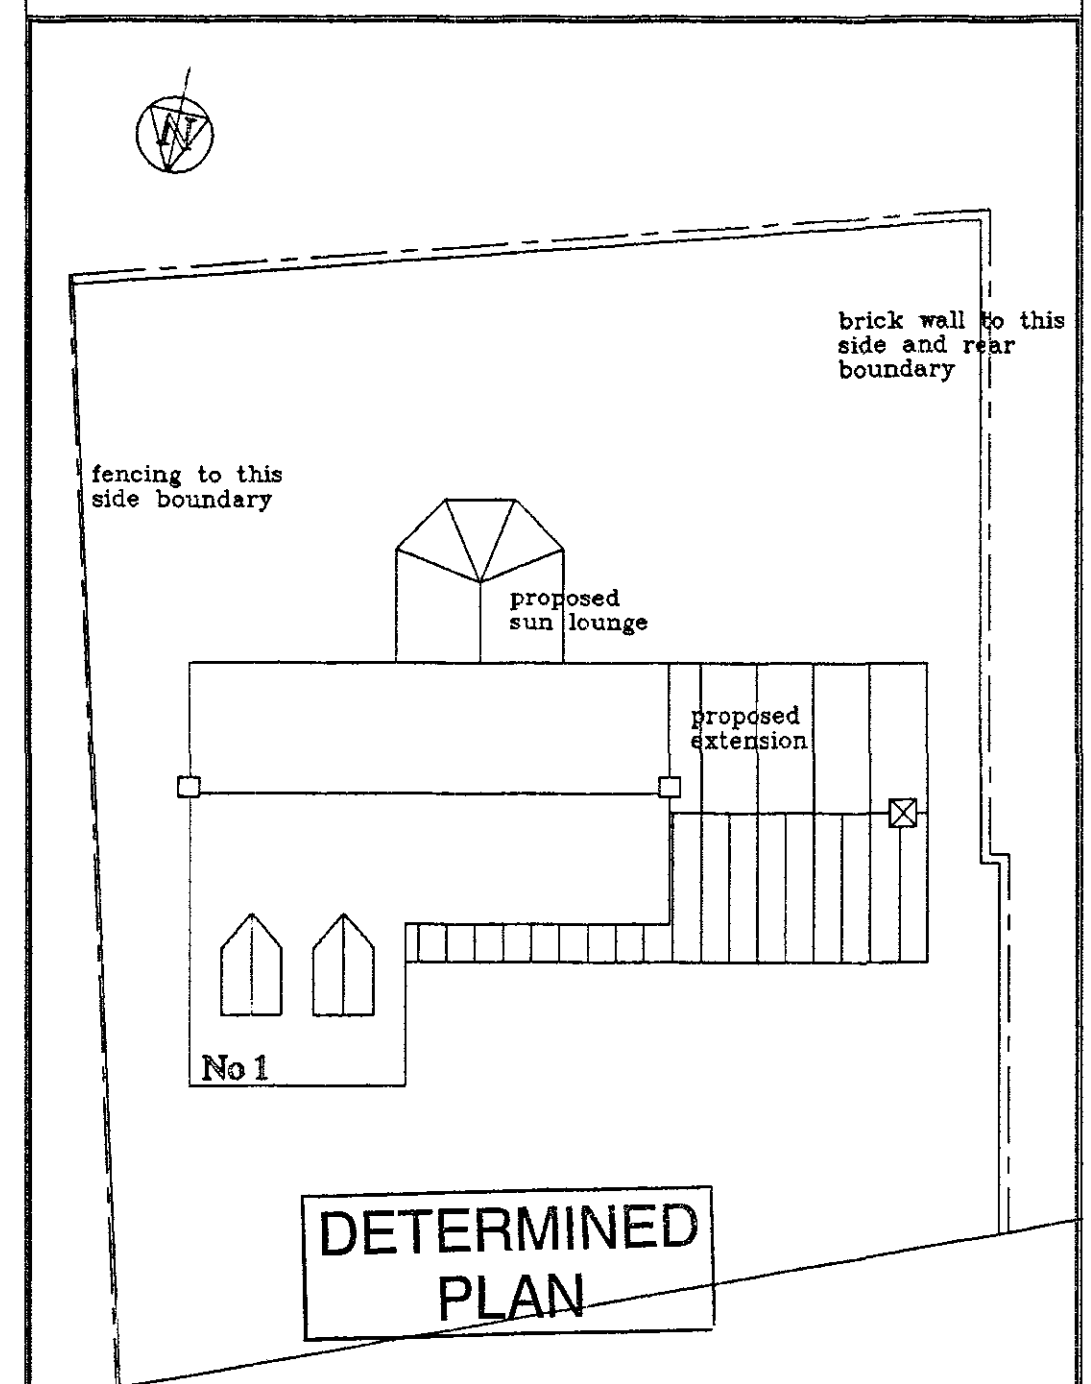

Abbey Mews

1228/05

site plan 1:200

Tf
Designs.

Tony Fitzjohn
7 Rucyard Grove, Gunthorpe, Peterborough, PE4 7UJ.
Telephone/Fax 01733-573239

PROJECT	CLIENT
Proposed Sun Lounge, Garage & Alterations to :- No 1 Abbey Mews, Crowland Proposed Ground Floor Plan.	Mr & Mrs D Fox
DATE	31-07-05
SCALE	1:50
DRAWN	05-31-2/