

General Notes

Do not scale from this drawing.

This drawing is copyright and may not be altered, traced, copied, photographed or used for any purpose other than that for which it is issued without written permission from Moore Stone Design.

The General Contractor is to check all dimensions on site and report discrepancies to the Architect.

All details shown on this drawing are based upon typical site conditions related to the area. No responsibility can be accepted for abnormal conditions unless reported to the Architect so that design amendments may be considered. Site not surveys are recommended in respect of foundations to establish specific site conditions before foundation work is undertaken.

Please note this drawing is not a conveyance drawing.

Proposed on-site soakaways to be maintained by the owner for the life duration of the property.

This drawing is limited in the amount of information contained and does not purport to contain a full specification of the works. It is solely for the purpose of obtaining Planning and Building Regulations approvals. This drawing must not be used as a contract document alone. The works will not be supervised or inspected by Moore Stone Design unless specifically contracted to do so. It is the client or their agent's responsibility to control workmanship, substitution of materials, adherence to specification, variations to contract, etc.

All materials to be new unless stated otherwise and all components and materials, etc. to be used, fitted and installed, etc. in strict accordance with manufacturers' instructions and relevant Code of Practice. Materials should conform to appropriate British Standard specification or BBA Certificate or European Code equivalent.

The Employer/Client shall ensure that the selected contractor is conversant with and adopts all measures necessary to achieve compliance with Health and Safety Legislation for Building Sites and Work Places. The Employer/Client is advised that should the works need to comply with the Construction Design and Management Regulations 1994 (CDM) and Health and Safety at Work, etc., Act 1974 (HSW Act) an independent Planning Supervisor will be required, whom should be supplied with a set of all relevant drawings, etc.

The works shall comprise of all that shown on the drawings and information, etc. Works that may not specifically be shown but may be reasonably inferred as necessary to carry out the works shall be deemed to be included.

These notes relate to this drawing and all associated drawings.

External Materials
Ibstock Oxton Red Multi facing bricks
Marley Mendip Red concrete interlocking roof tiles

Drive
Washed gravel on 150mm well compacted hardcore with edging kerbs.

Access
Use existing access onto Crease Drove via Common Road as shown.

Turning Area
Turning to be by use of the proposed drive and Common Road.

Landscaping
Existing hedges and fencing as shown to be retained, with the frontage hedge retained to a height of minimum 1.0m


Provide trees as shown, minimum height on planting to be 2.0m

F.M. Field maple
S.B. Silver birch

Foul Drainage
Connect to main foul sewer as shown all in accordance with Anglian Water requirements.

DWELLING

TO BE DOVE DESIGN & DETACHED
GARAGE DH/WSG

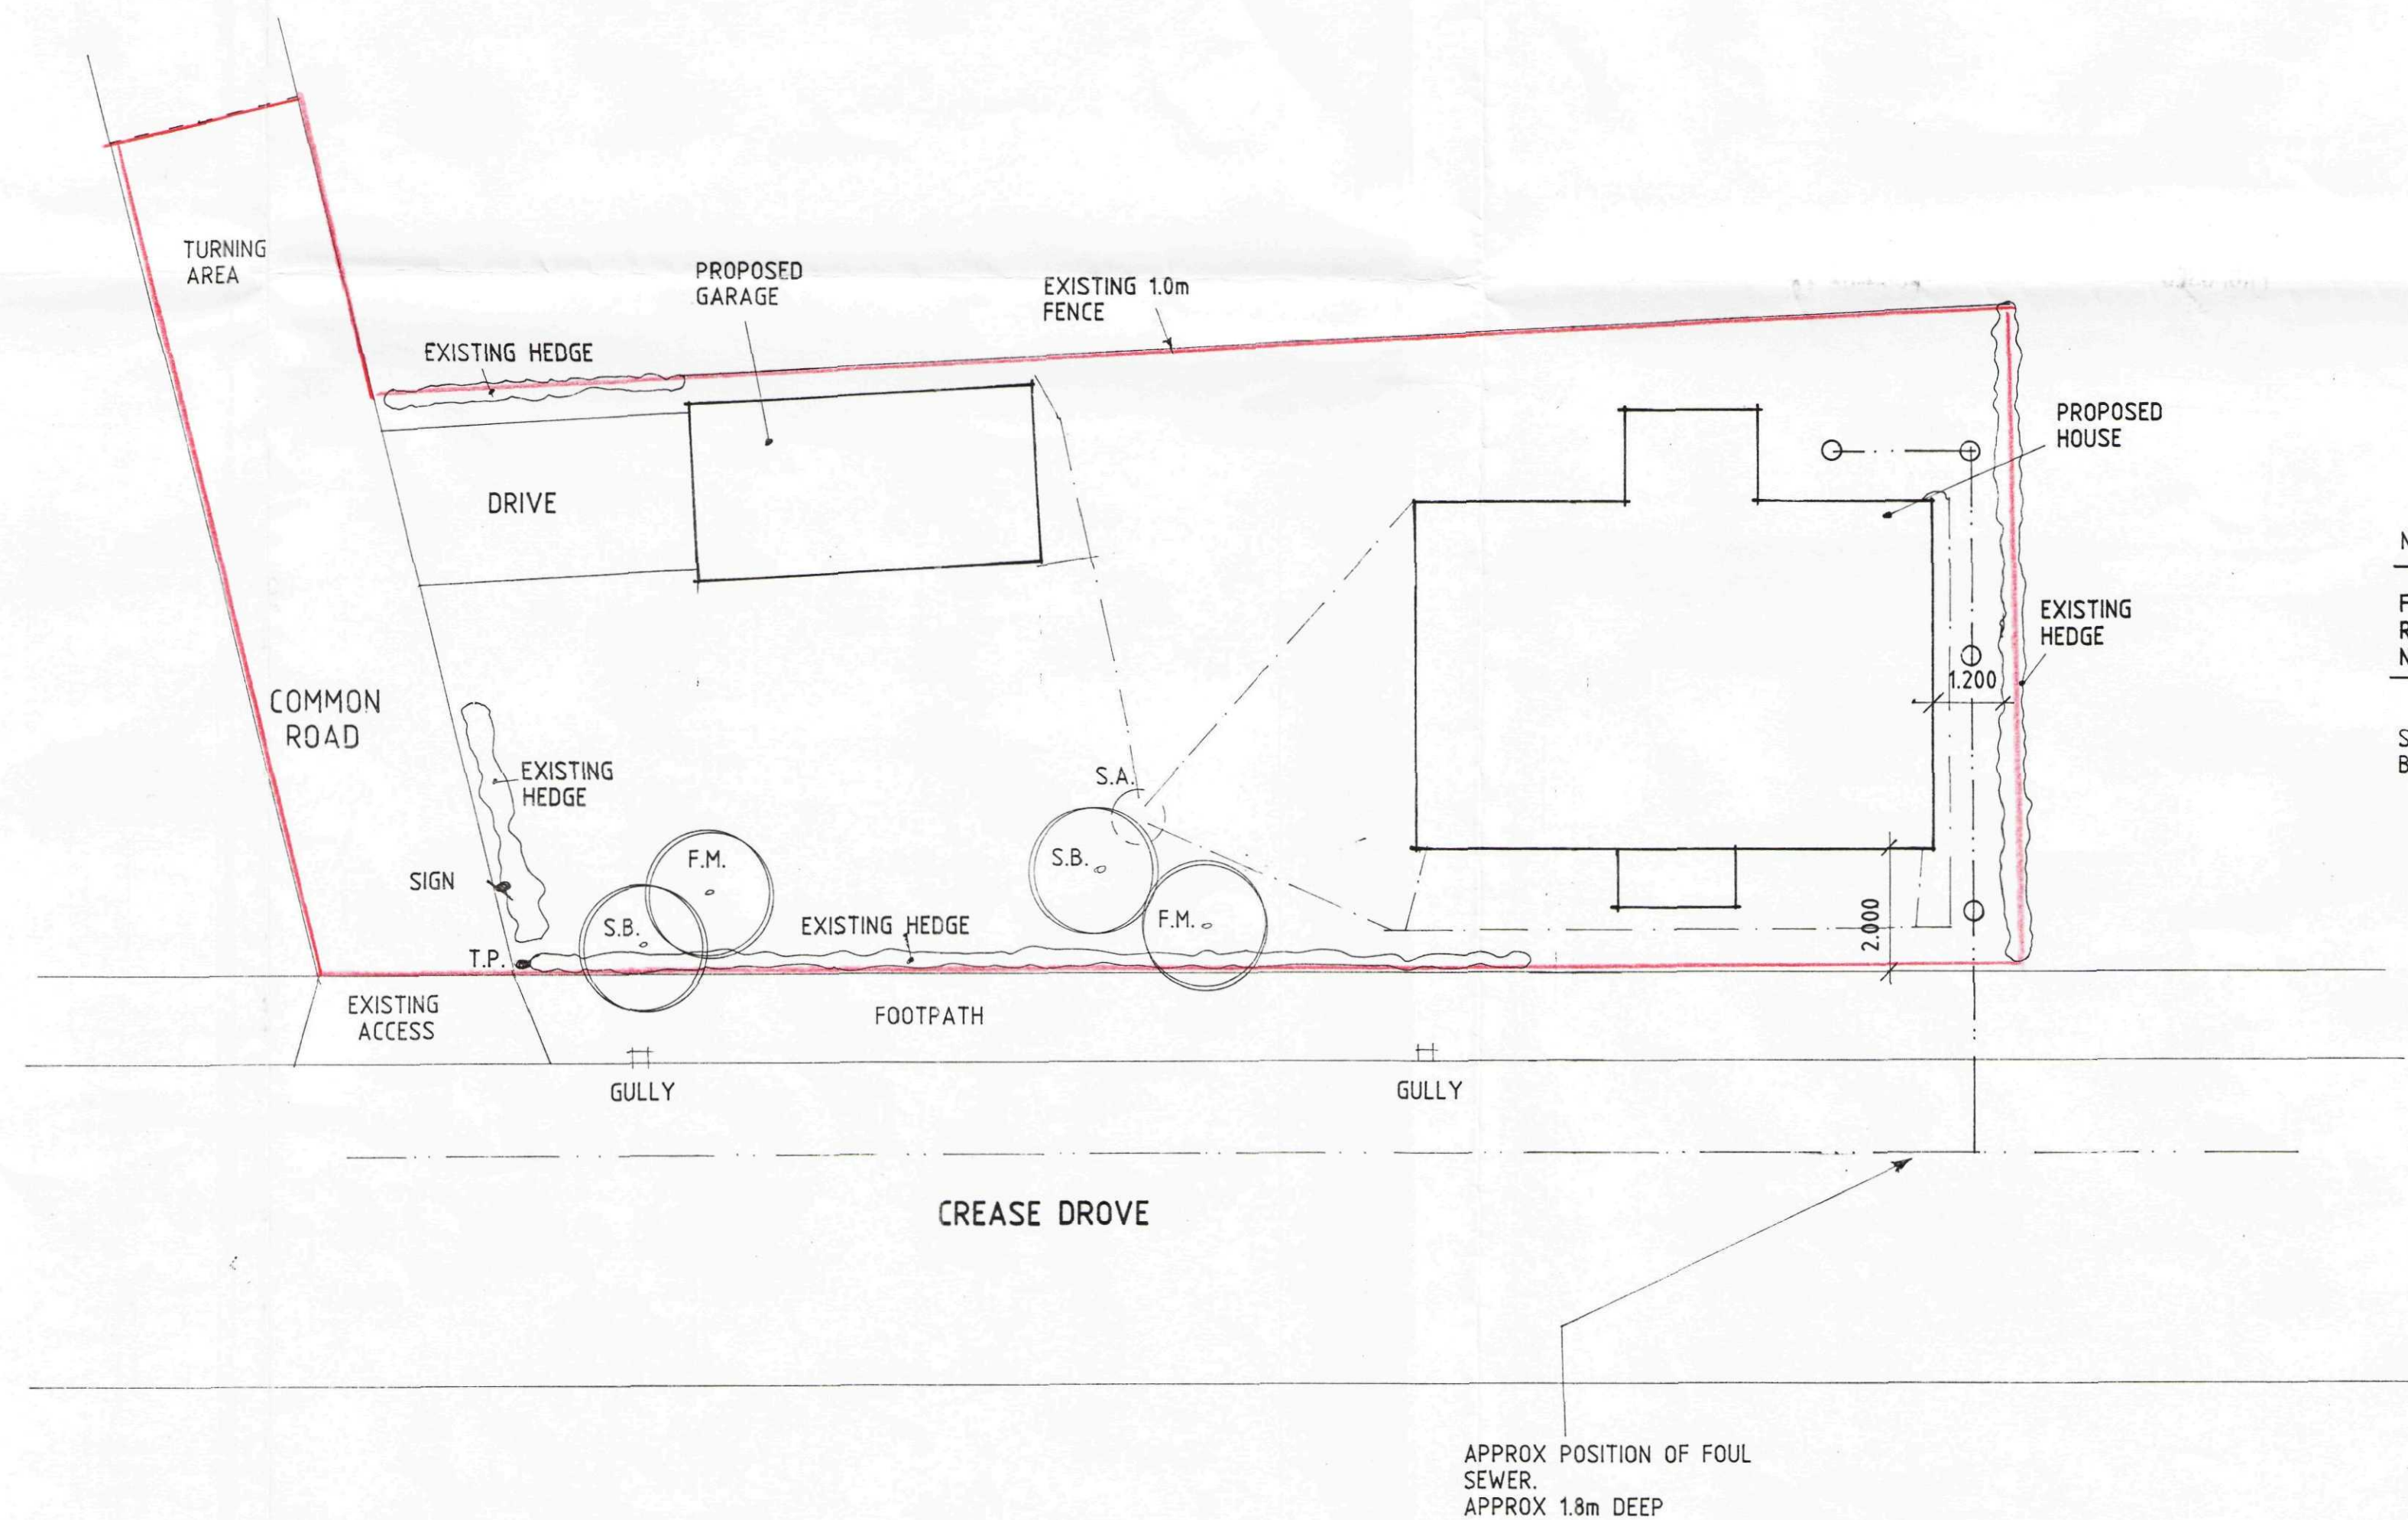

NOTE
FOR TECHNICAL INFORMATION
REFER TO DOCUMENT DH/TI,
NOT NOTES ON DRGS.

SITE LEVEL APPROX 700
BELOW FOOTPATH

SITE PLAN

THIS DRG. TO BE READ IN CONJUNCTION WITH
DH/WSG, DH/TI, DOVE

A - DESIGN ALTS - 3.11.03

Status
DESIGN
CONSULTANTS IN ARCHITECTURE & PLANNING

PROPOSED HOUSE &
GARAGE AT CREASE DROVE
FOR CROWLAND

MR. L.P. BOSWORTH
&
MR. G.B. MILLS.

SHDC
PLANNING & DEVELOPMENT
7 NOV 2003
Ref 1349/03

1:100
SEPT-03
DH03-002/1
B.GILHAM.

2 Edinborough Walk, Holbeach,
Spalding, Lincs. PE12 7AP
Tel: 01406 424343 Fax: 01406 490702