





FRONT ELEVATION

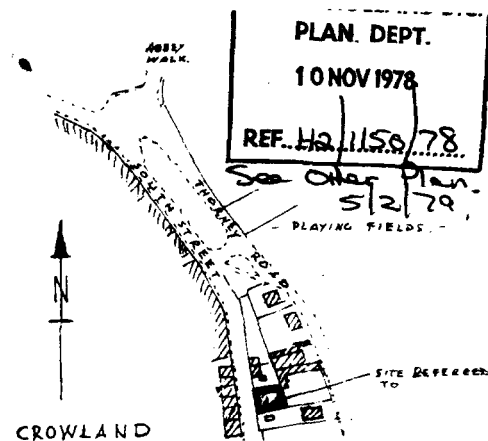


SCALE 1:2500

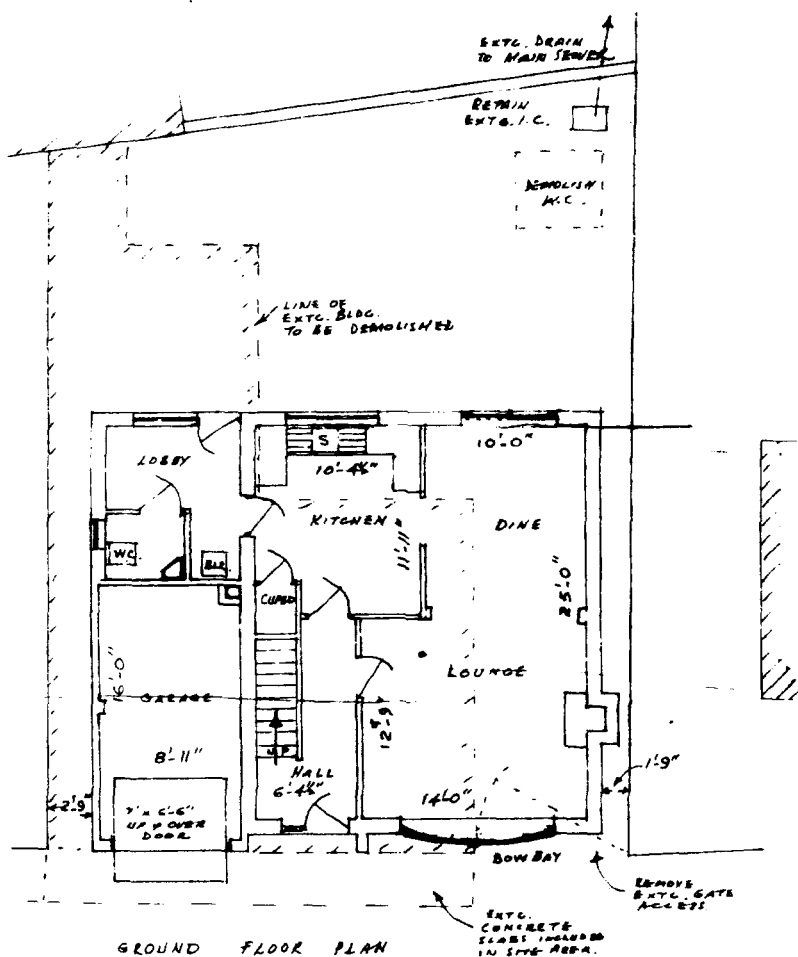

GROUND FLOOR PLAN

SCALE: 1/8" = 1 FOOT

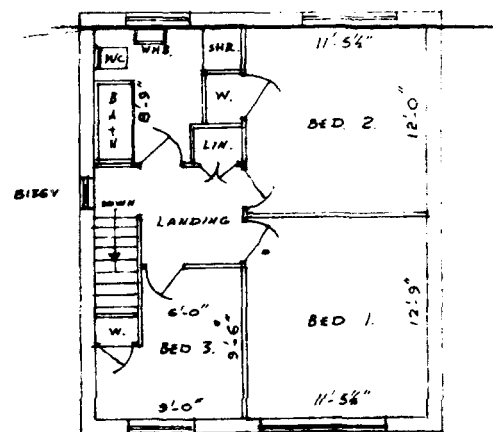


FIRST FLOOR PLAN


OUT

SOUTH STREET


100 MM DIA. S.G. PIPES FROM RAIN WATER DOWN PIPES TO SEAWAY

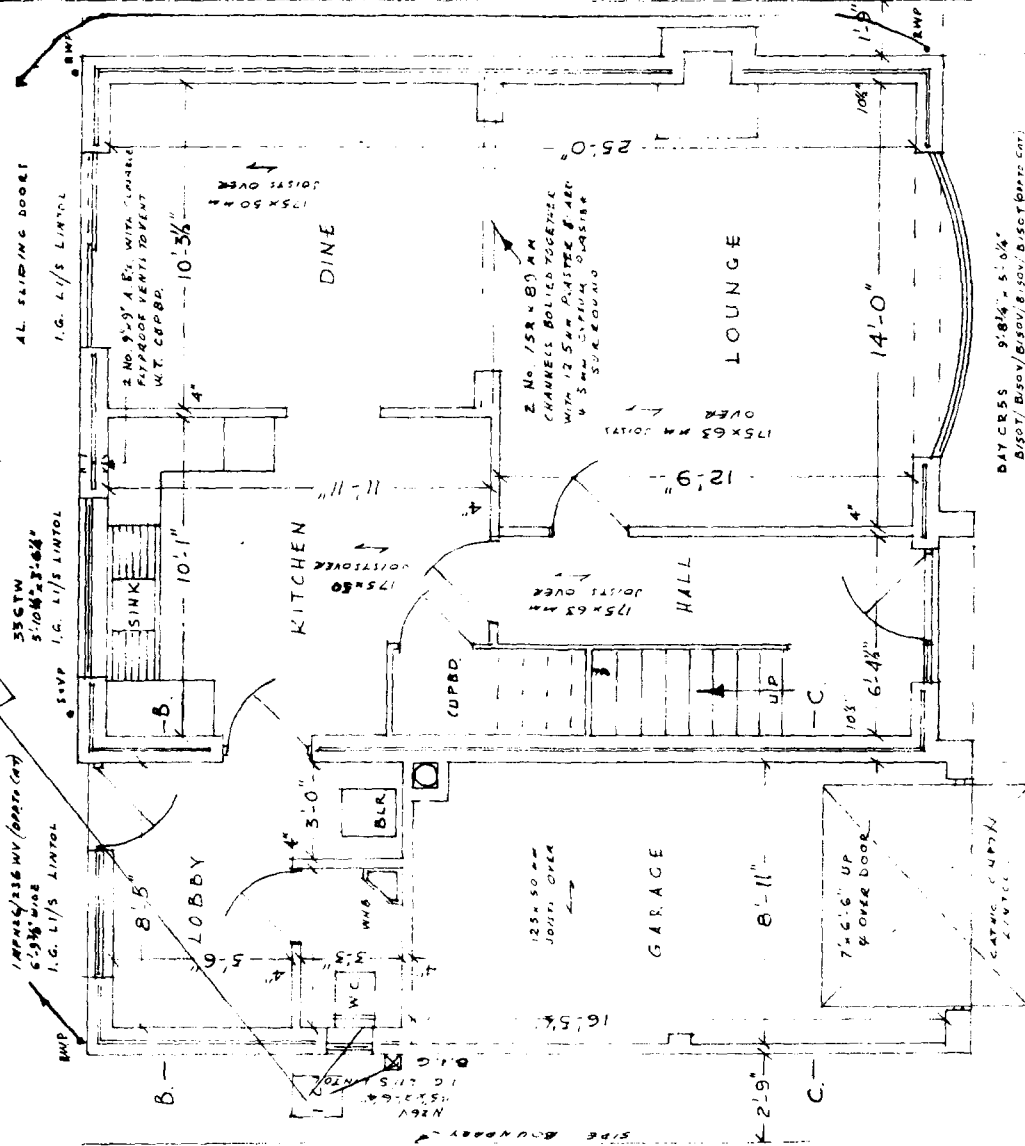


GROUND FLOOR PLAN

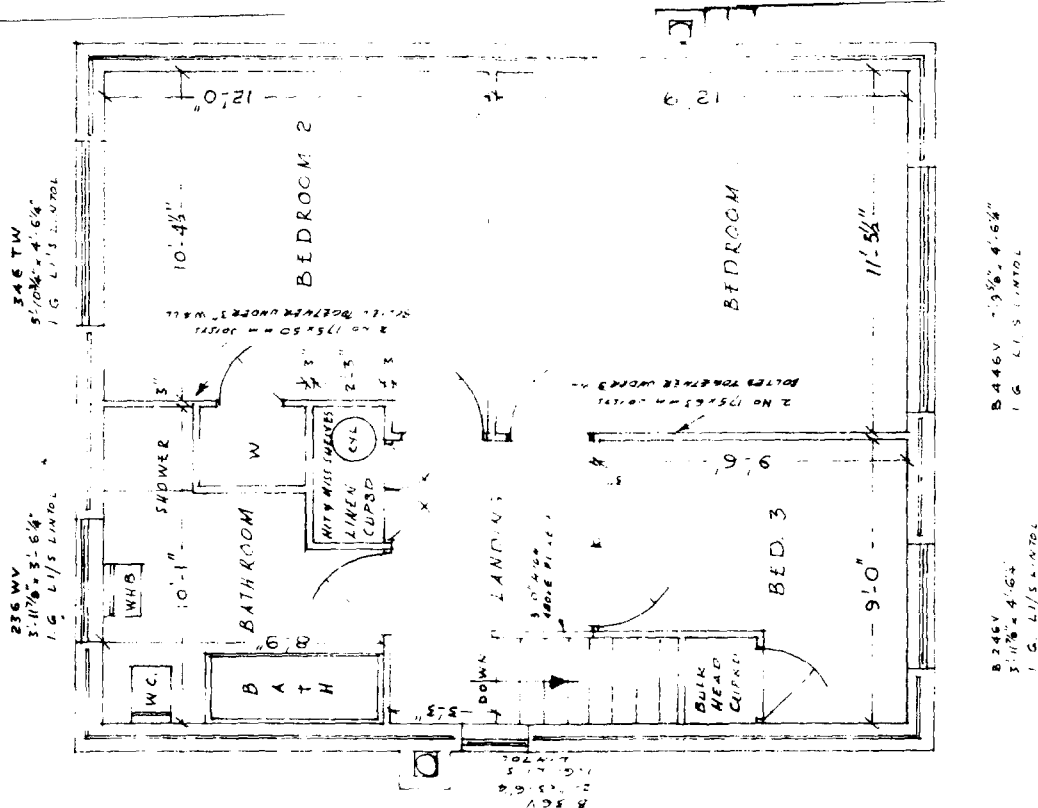

FIRST FLOOR PLAN

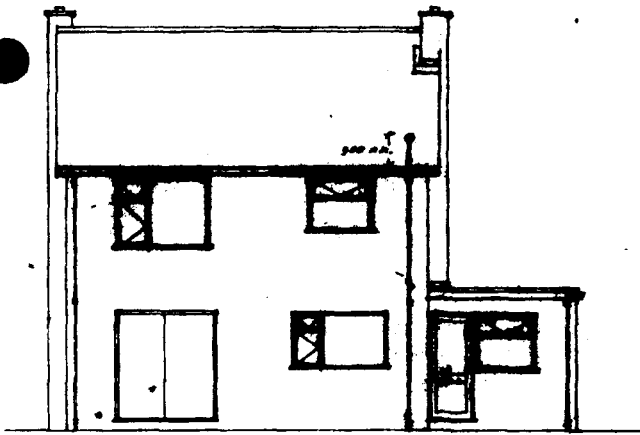


REAR (EAST) ELEVATION

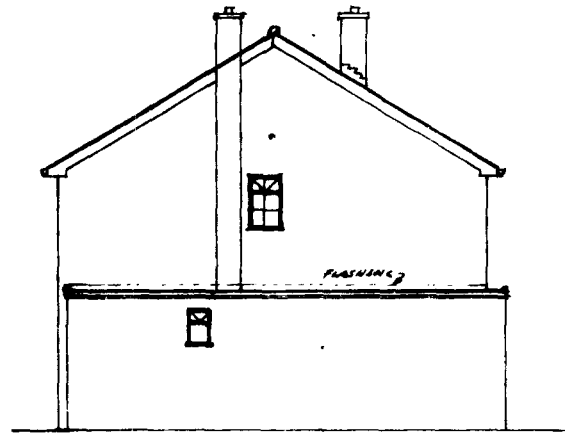


NORTH SIDE ELEVATION




FRONT (WEST) ELEVATION

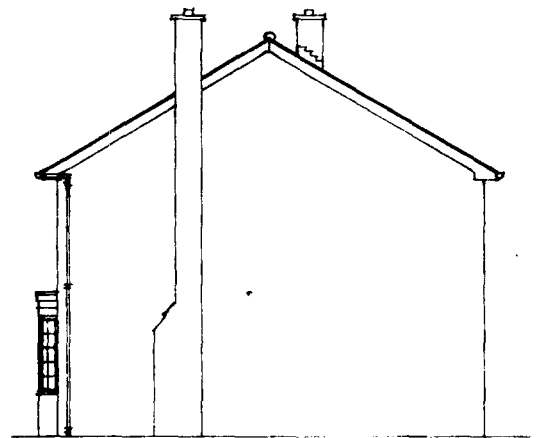

SOUTH SIDE ELEVATION

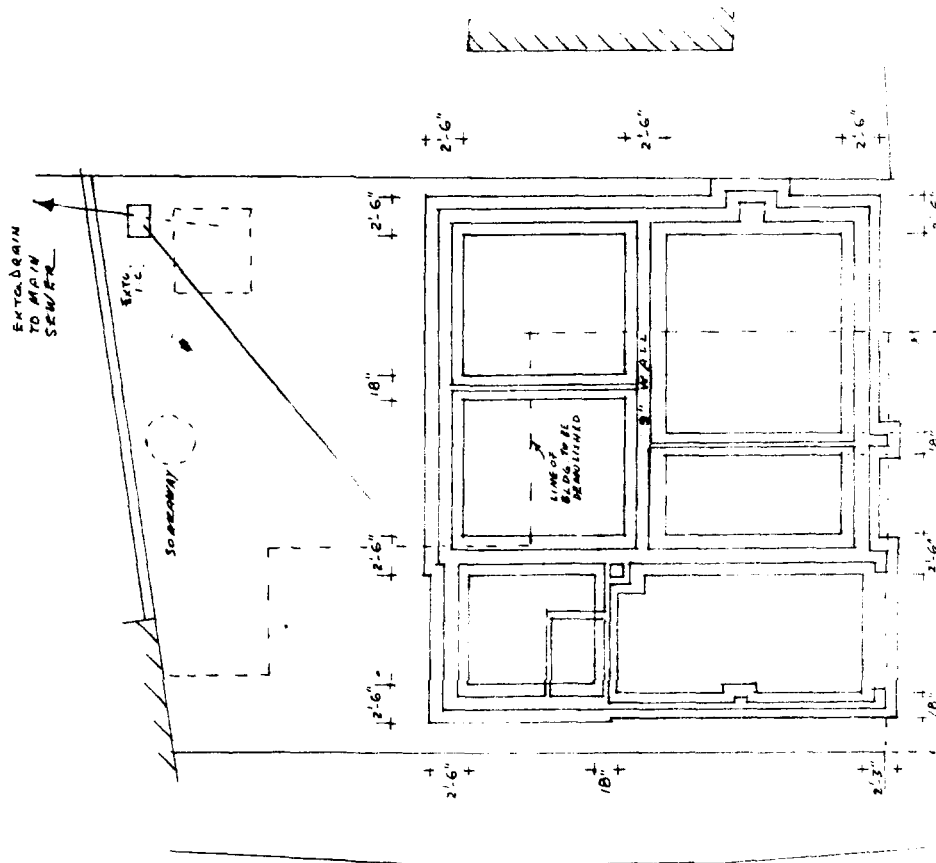

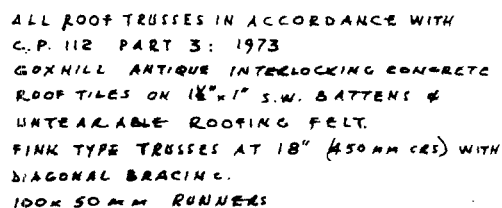

LEAN MIX CEMENT CONCRETE
CAVITY INFILL UP TO WITHIN
6" OF D.P.C. LEVEL

1/2" GRANITE CHIPPINGS ON
3 LAYER. ROOFING FELT. 19MM CHIPBOARD.
2X. 50x50MM PURLING & 125x50MM JOISTS
2 400MM C.B.S.

FLASHING TO
MAIN WALL

'BAT' ANCHOR STRAPS
C MAX. 2M. C.B.S.

60MM F.G. GULLY
3/8" PLASTER BOARD
SKIM & EMULSION

2" C. SCREED
4" C. CONCRETE
1,000g. POLY. D.P.C.
1" SAND

HARD CORE

2'-6" x 9"

2'-6" x 9"

SECTION B/B

1/4" L.B.C.
TUDOR
FACINGS.

4" C. CONCRETE
1,000g. POLY. D.P.C.
1" SAND

HARD CORE

2'-6" x 9"


2'-6" x 9"

SECTION C/C

AT DEPTHS TO BE
AGREED ON SITE

236 WV
3'-11⁷/₈" x 3'-6¹/₄"
I. G. 1/5 LINTOL

348 TW
3'-10¹/₄" x 4'-6¹/₄"
I. G. 1/5 LINTOL

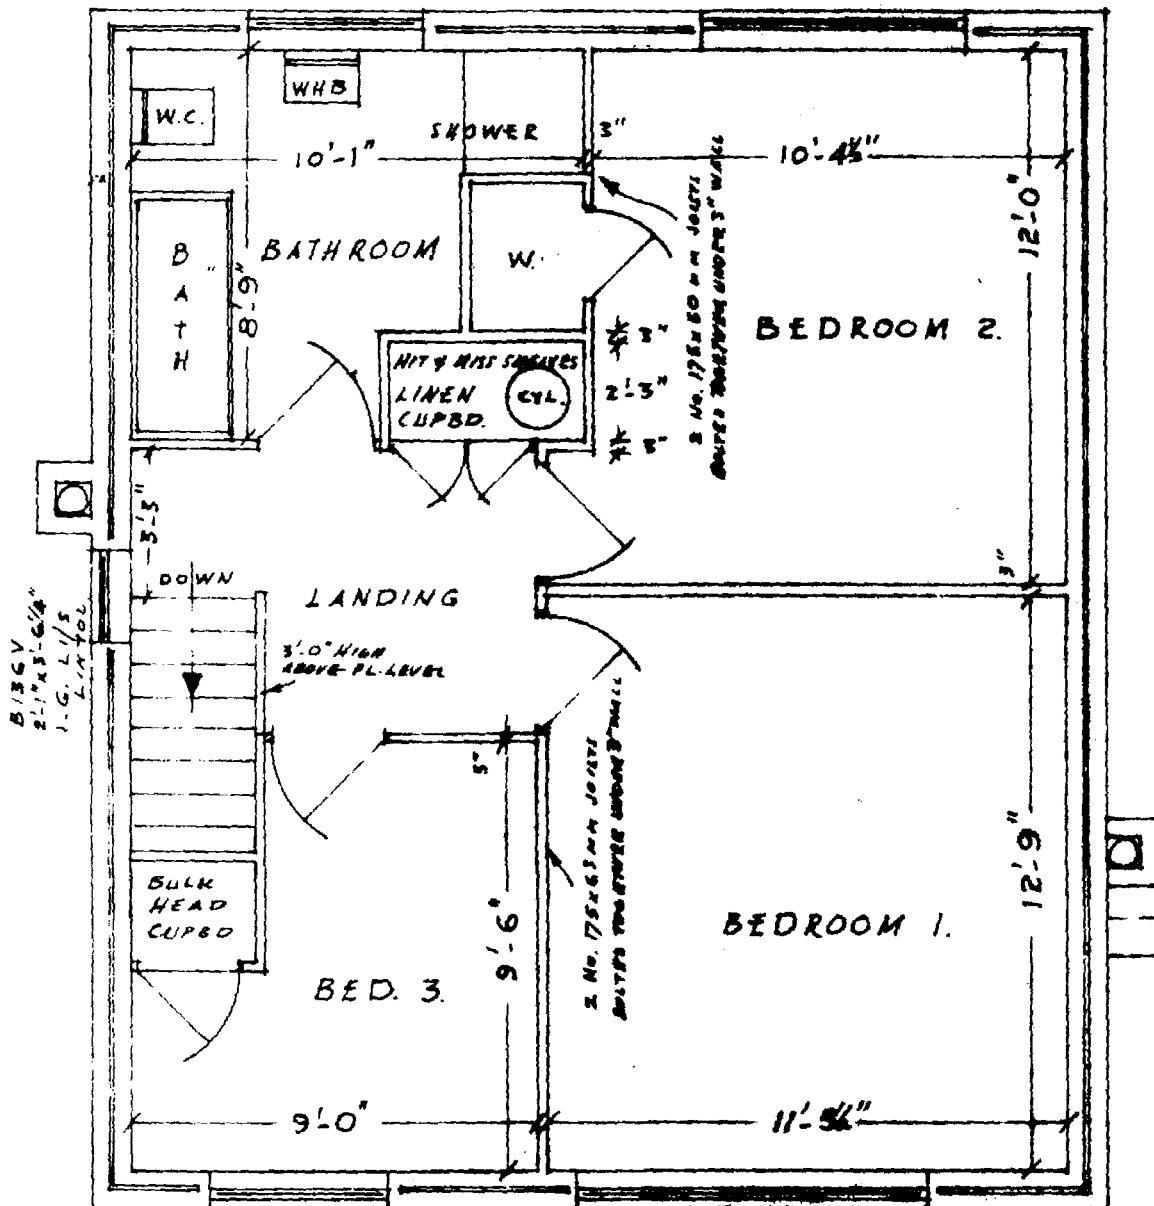

B 246V
3'-11⁷/₈" x 4'-6¹/₄"
I. G. 1/5 LINTOL

B 446V 7'-9¹/₈" x 4'-6¹/₄"
I. G. 1/5 LINTOL

POLY D.P.C. OVER
I. G. LINTOLS.

FIRST FLOOR PLAN