


(Indicative)

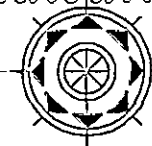

- KEY
- Grade A Trees
  - Grade B Trees
  - Grade C Trees
  - Grade R Trees
  - Shadow Footprint
  - Extent of Root Protection Area
  - Extent of Canopy
  - Trees or hedging for removal
  - Line of fencing to Fig 2 BS5837
  - 'Heras' fencing
  - No-dig zone

Tree Constraints Plan  
Land at Clood Drove  
Crowland  
Peterborough

Client:  
Allen Warner Homes Ltd

| Job Number | Sheet Number | Revision  |
|------------|--------------|-----------|
| 1234 TCP   |              |           |
| Scale      | Date         | Drawn By  |
| 1:250 @ A2 | April 2008   | A. Belson |

Andrew Belson Dip Arb (RFS)  
Arboricultural Consultant  
1 Soke Road  
Newborough  
Peterborough PE6 7QT