TITLE NUMBER


LL235610

LINCOLNSHIRE : SOUTH HOLLAND

ORDNANCE SURVEY MAP REFERENCE: TF2211SW

SCALE 1:1250

©CROWN COPYRIGHT. Produced by HMLR. Further reproduction in whole or in part is prohibited without the prior written permission of Ordnance Survey. Licence Number GD 272728.

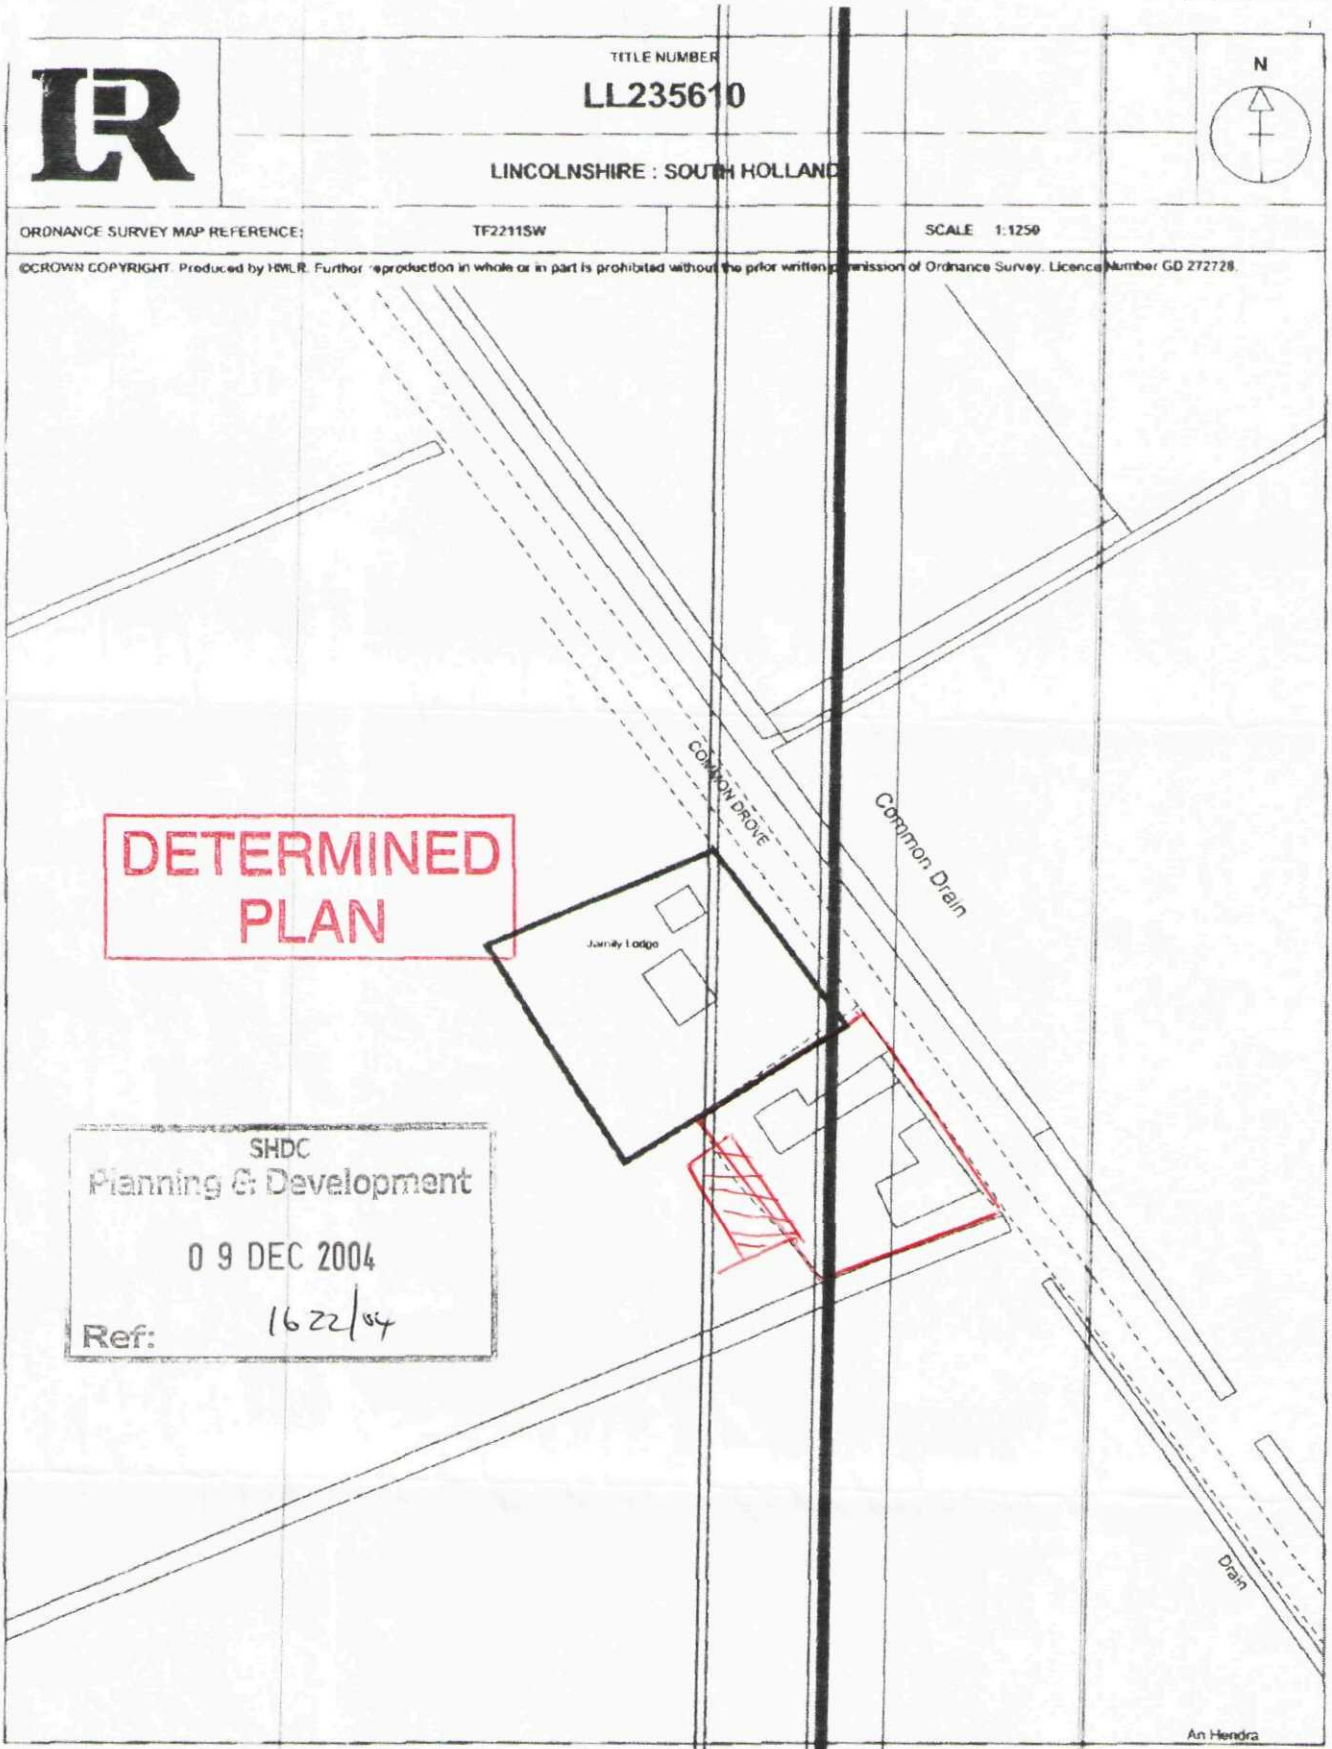

DETERMINED PLAN

SHDC
Planning & Development
0 9 DEC 2004
Ref: 1622/04

This title plan shows the general position of the boundaries: it does not show the exact line of the boundaries. Measurements scaled from this plan may not match measurements between the same points on the ground. For more information see Land Registry Public Guide 7 - *Title Plans*.

This official copy shows the state of the title plan on **9 December 2003** at **11:35:27**. It may be subject to distortions in scale.

Under s 67 of the Land Registration Act 2002, this copy is admissable in evidence to the same extent as the original.

Issued on 9 December 2003.

This title is dealt with by the **Kingston-Upon-Hull District Land Registry.**

HM LAND REGISTRY CG 12/2003

KEY

Approx area of New Shed