



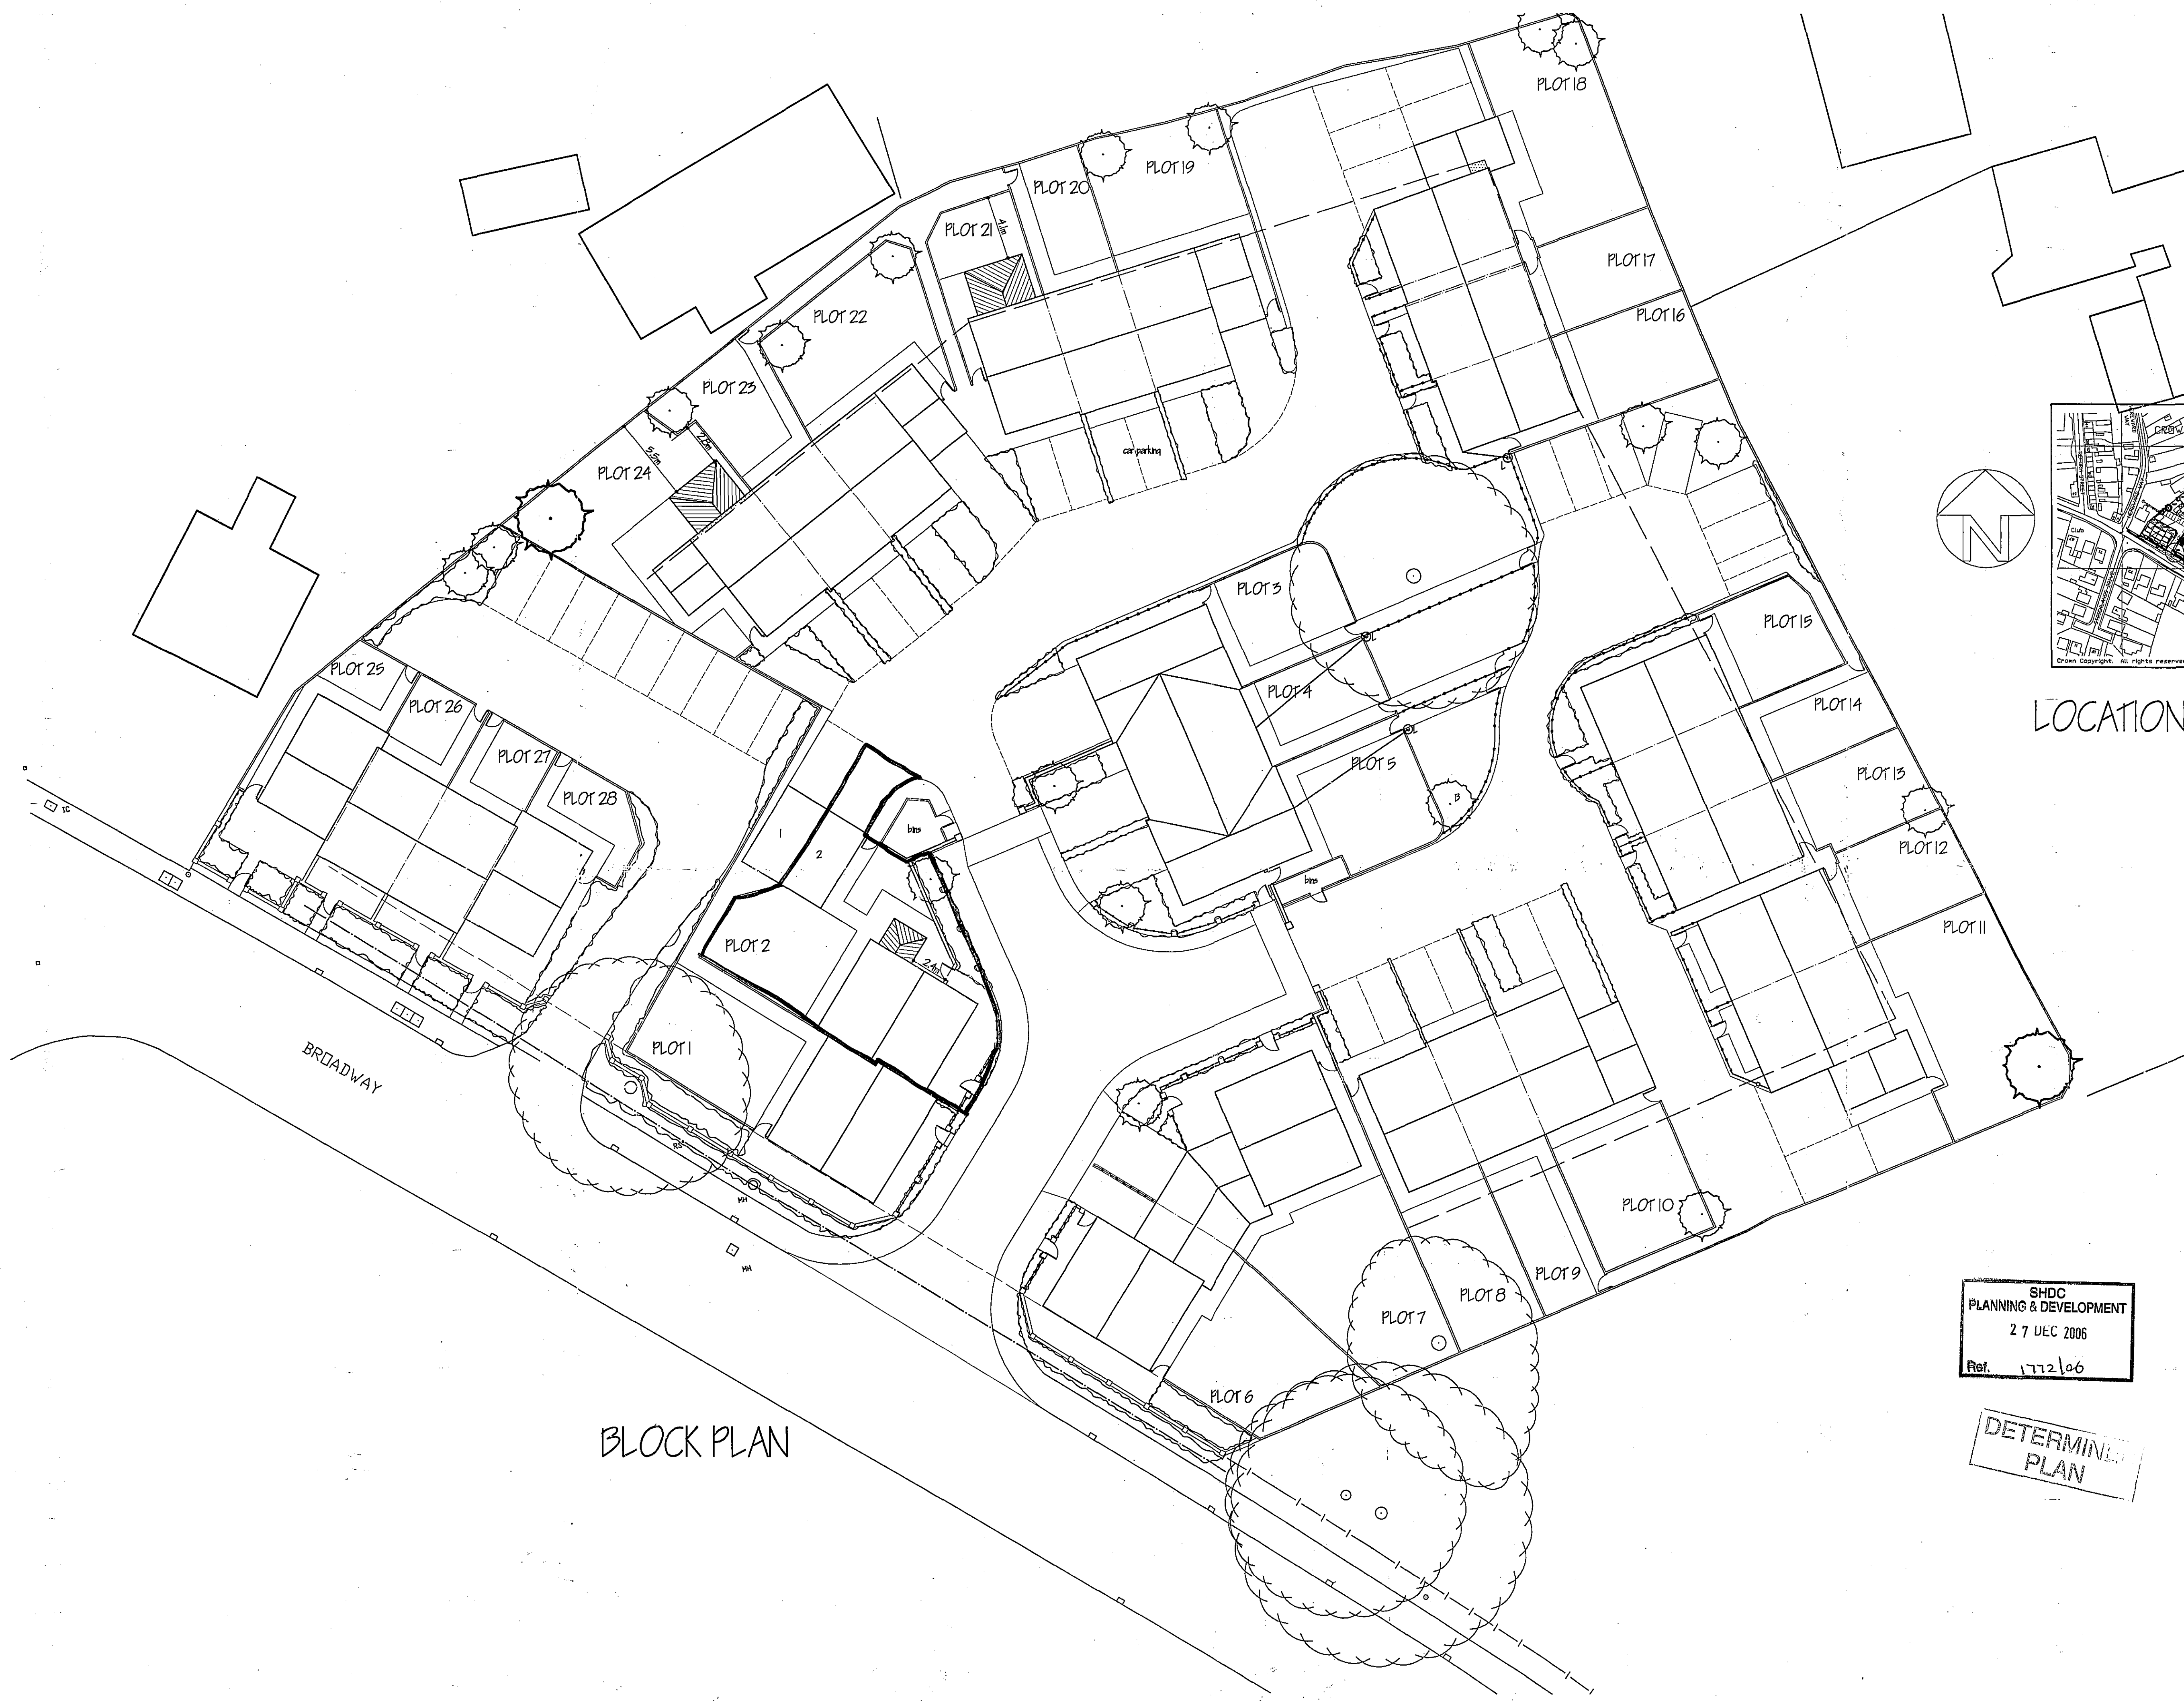

BLOCK PLAN

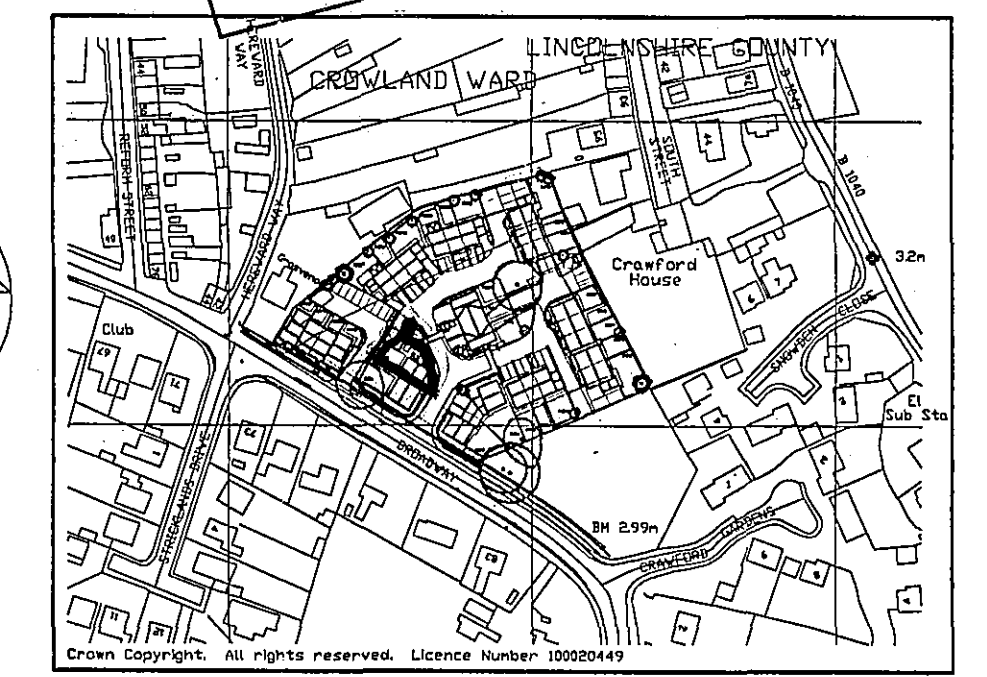

LOCATION PLAN

SHDC
PLANNING & DEVELOPMENT
27 DEC 2006
Ref. 1772/06

DETERMINED
PLAN

G. R. MERCHANT LTD. TENG ANICE FWO ARCHITECTURAL, STRUCTURAL AND LAND DRAINAGE CONSULTANTS 4 Wrights Mews Spalding, Lincs. PE12 7EE Tel: 01868 450000 Fax: 01868 450744 E-Mail: gr.merchant@btconnect.com	
Project PROPOSED CONSERVATORIES PLOT 2, 21 & 24 THE ORCHARDS BROADWAY, CROWLAND	
Client DGM PROPERTIES LTD	
Drawing PROPOSED SITE & LOCATION PLANS	
Job Ref. 1502/06	Drawing No. 04
Date DEC '06	Drawn SLH
Scales 1/200 1/2500	
DO NOT SCALE FROM THIS DRAWING This drawing is copyright and may not be altered, copied, photographed or used for any other purpose other than that for which it is issued. The General Contractor is to check all dimensions on site and report any discrepancies to the Architect. All details shown on this drawing including foundations are based upon typical site conditions related to the area. No responsibility can be accepted for alterations or variations which may be discovered during construction unless reported to the Architect so that design amendments may be considered. Site and survey are recommended in respect of foundations to establish specific site conditions before foundation work is undertaken. This drawing is limited to the amount of information contained and does not purport to contain a full specification of the works. It is issued solely for the purpose of obtaining Planning / Building Regulation approval. This drawing must not be used as a contract document. The works will not be supervised or inspected on site by G.R. Merchant or any representative thereof. It is the client or their appointed agents responsibility to ensure that all work is carried out in accordance with the specification, relevant codes of practice, standards and any relevant statutory requirements. The Employer / Client is advised that should the works need to comply with the Construction Design and Management Regulations an independent Planning Supervisor will be required. The works shall comply with all the rules shown on the drawing and details. Work that may not specifically be shown but may be reasonably inferred as necessary to carry out the works shall be deemed to be required. It is the job and entire responsibility to be aware of the Party Wall etc. Act 1996 when building in close proximity to adjoining neighbours boundaries.	