

AMENDED PLAN

Ref. A1

SHDC
Planning & Development

1 JUN 2005

Ref: 0058/05

DETERMINED PLAN

NOTE

This drawing and any design shown on it is the copyright of R & M Associates and must not be used for any purposes whatsoever without their written consent.

All dimensions shown to be verified on site by the contractor

DO NOT SCALE-IF IN DOUBT ASK

NOTE -


BRICKWORK
Type and colour to match existing to building
(Gable ends to dentilated & gorgelbed out as existing to house)

FRENCH DOORS & WINDOWS
UPVC double glazed units- colour- White to match existing
Glazing (safety glass) to BS 6262

ROOF TILES
Type and colour to match existing to building




EXISTING FRONT ELEVATION

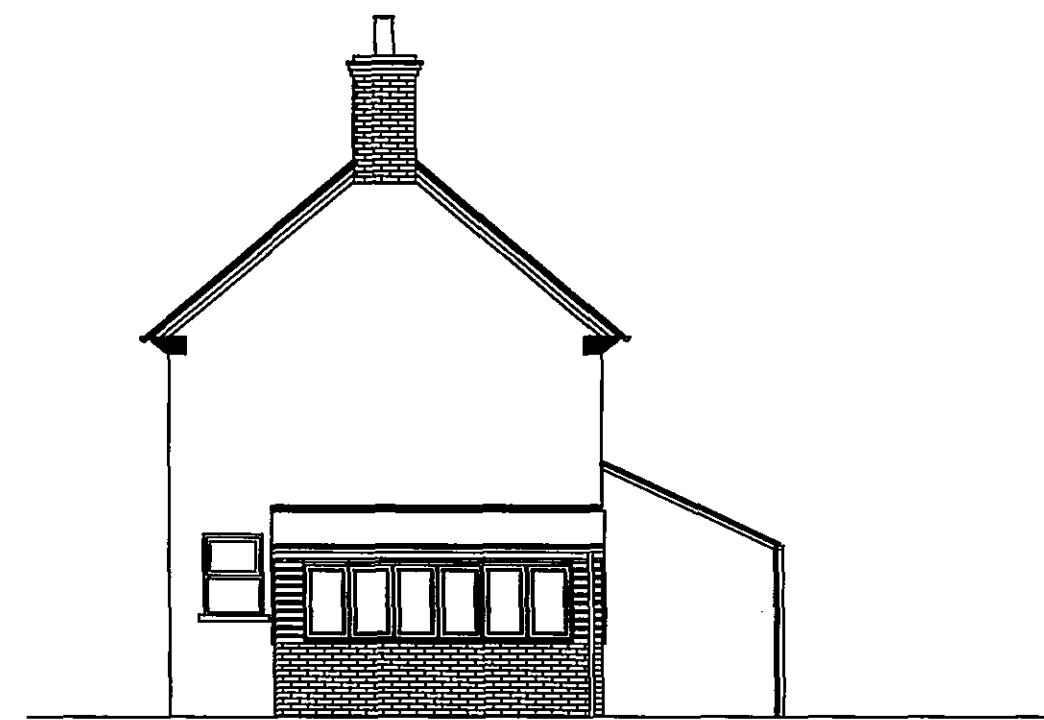

EXISTING SIDE ELEVATION




EXISTING REAR ELEVATION

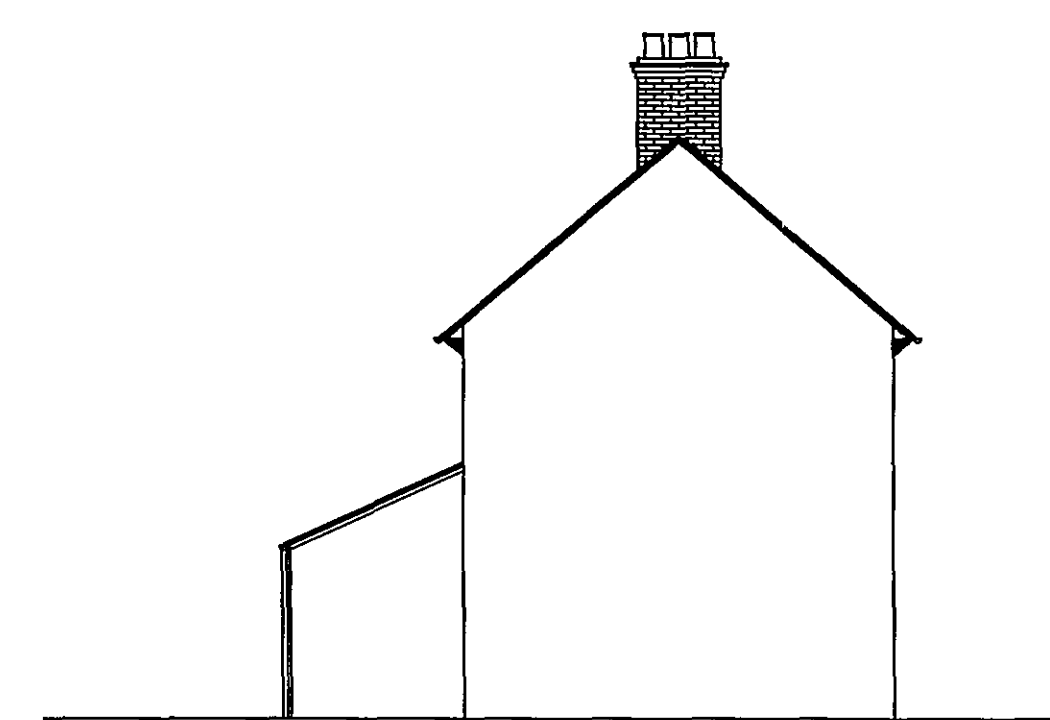

EXISTING SIDE ELEVATION




PROPOSED FRONT ELEVATION

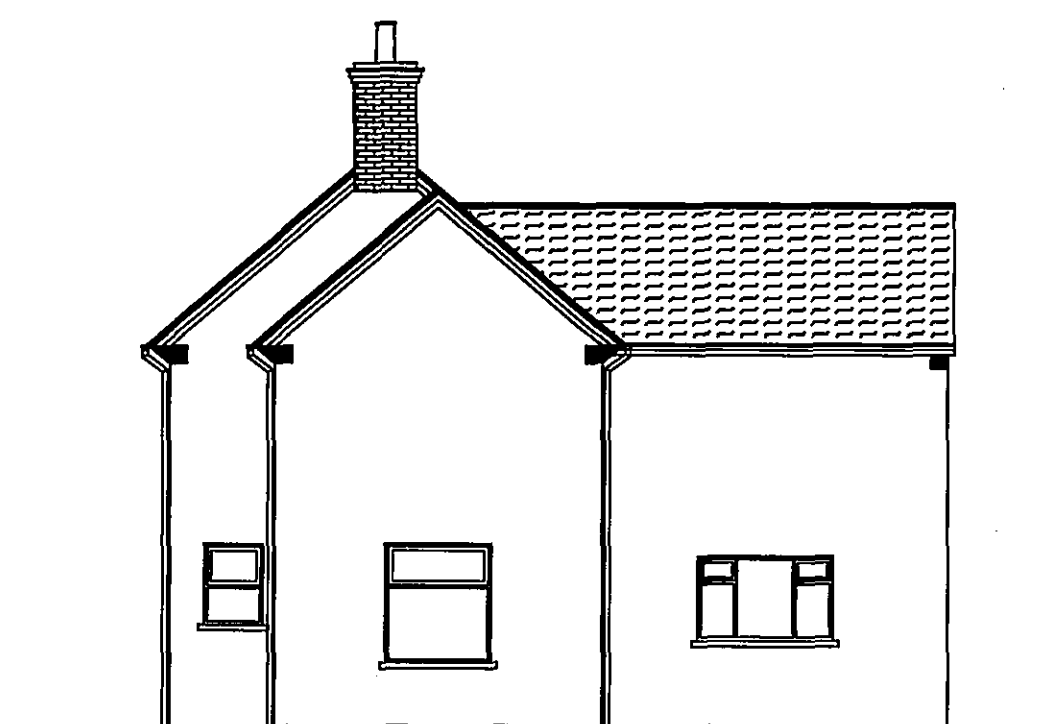


PROPOSED SIDE ELEVATION




PROPOSED REAR ELEVATION

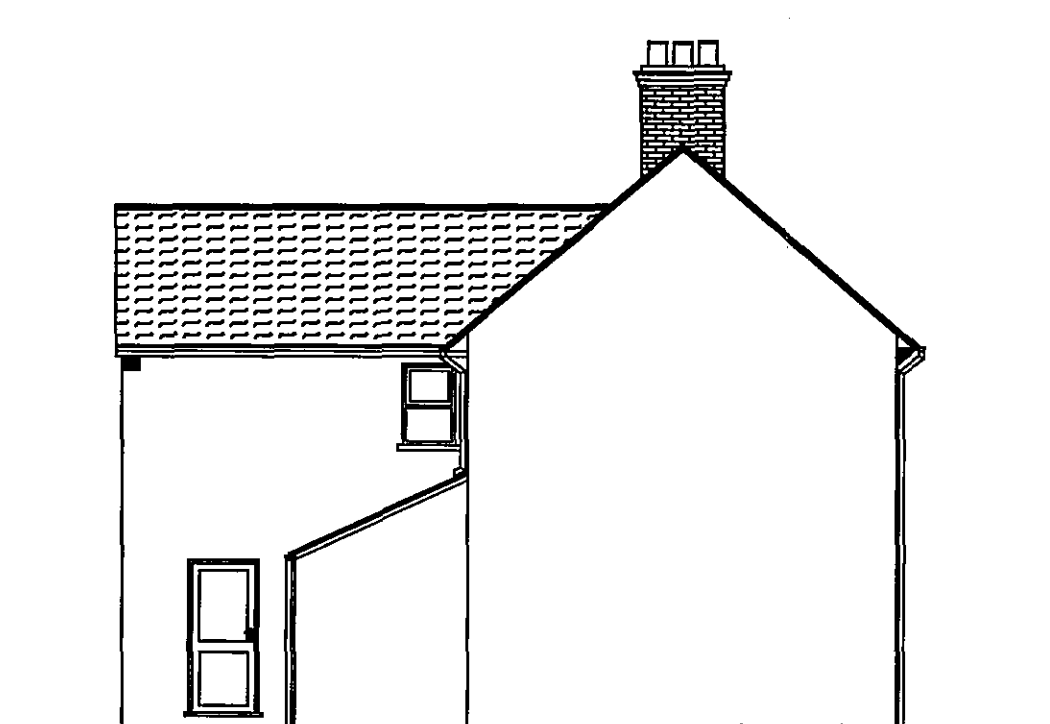


PROPOSED SIDE ELEVATION

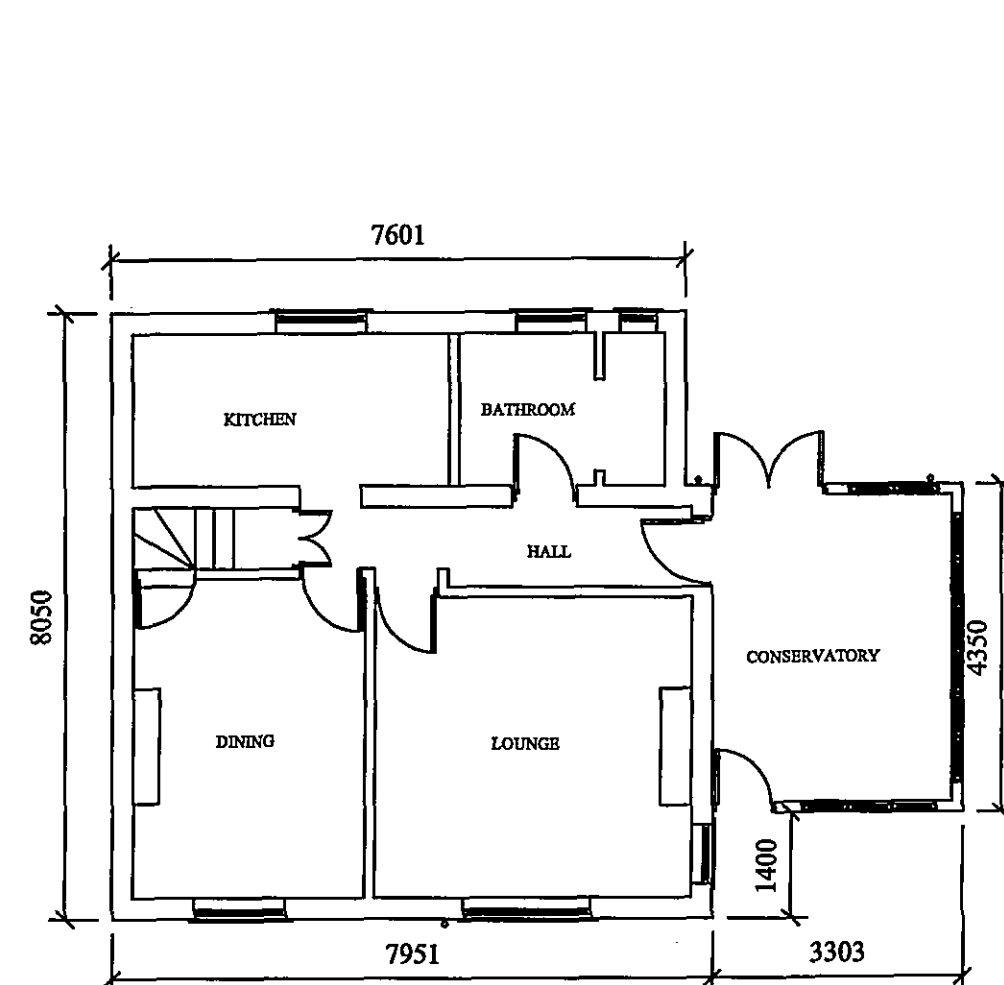


EXISTING GROUND FLOOR PLAN

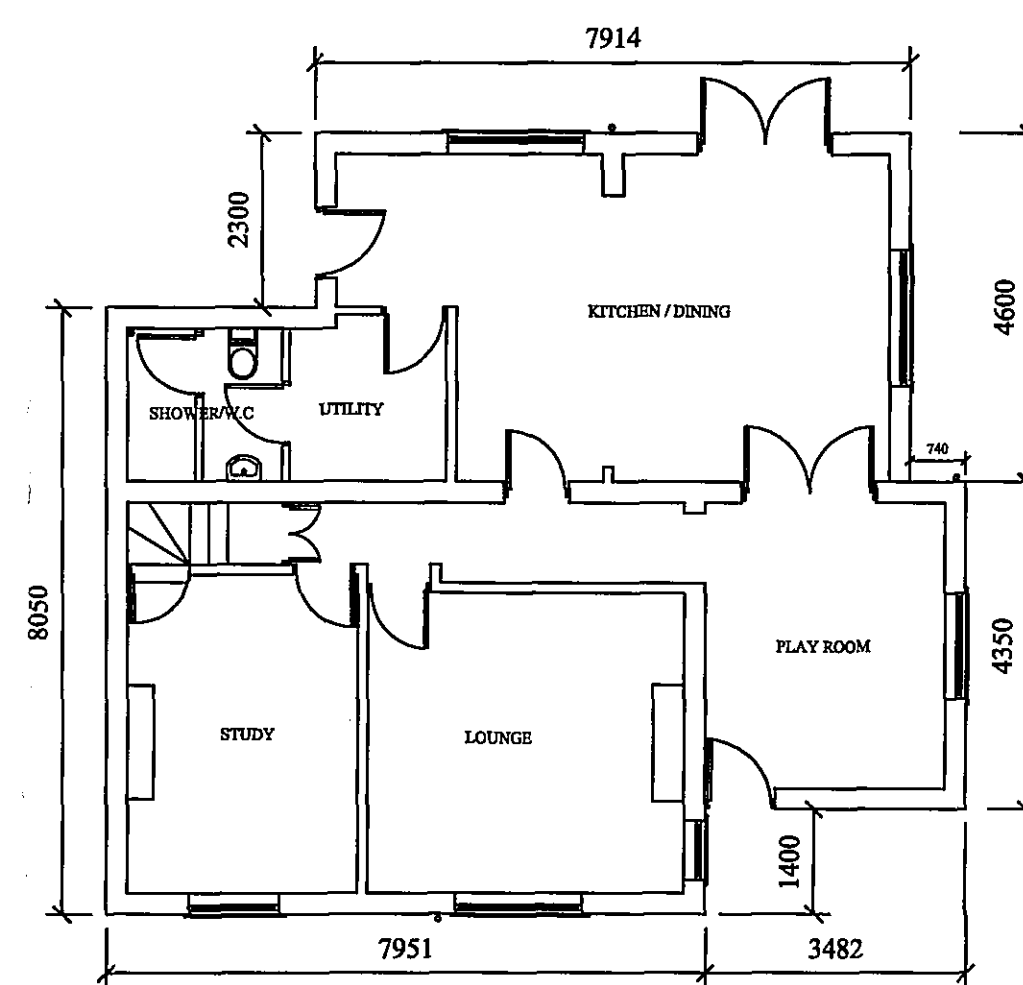

PROPOSED GROUND FLOOR PLAN

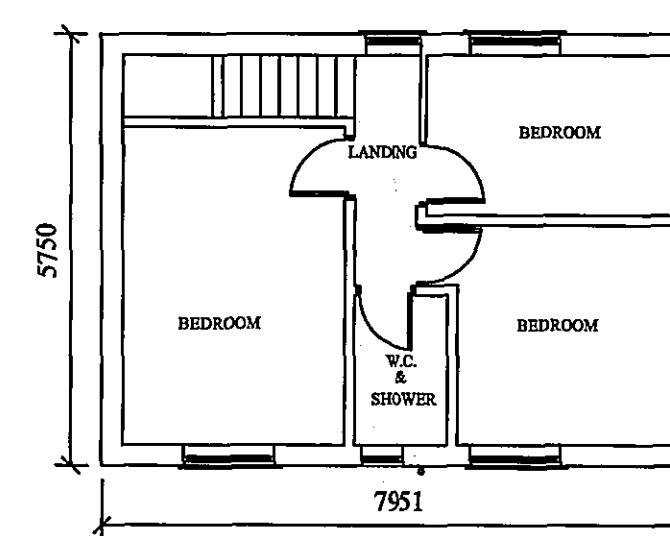


EXISTING FIRST FLOOR PLAN

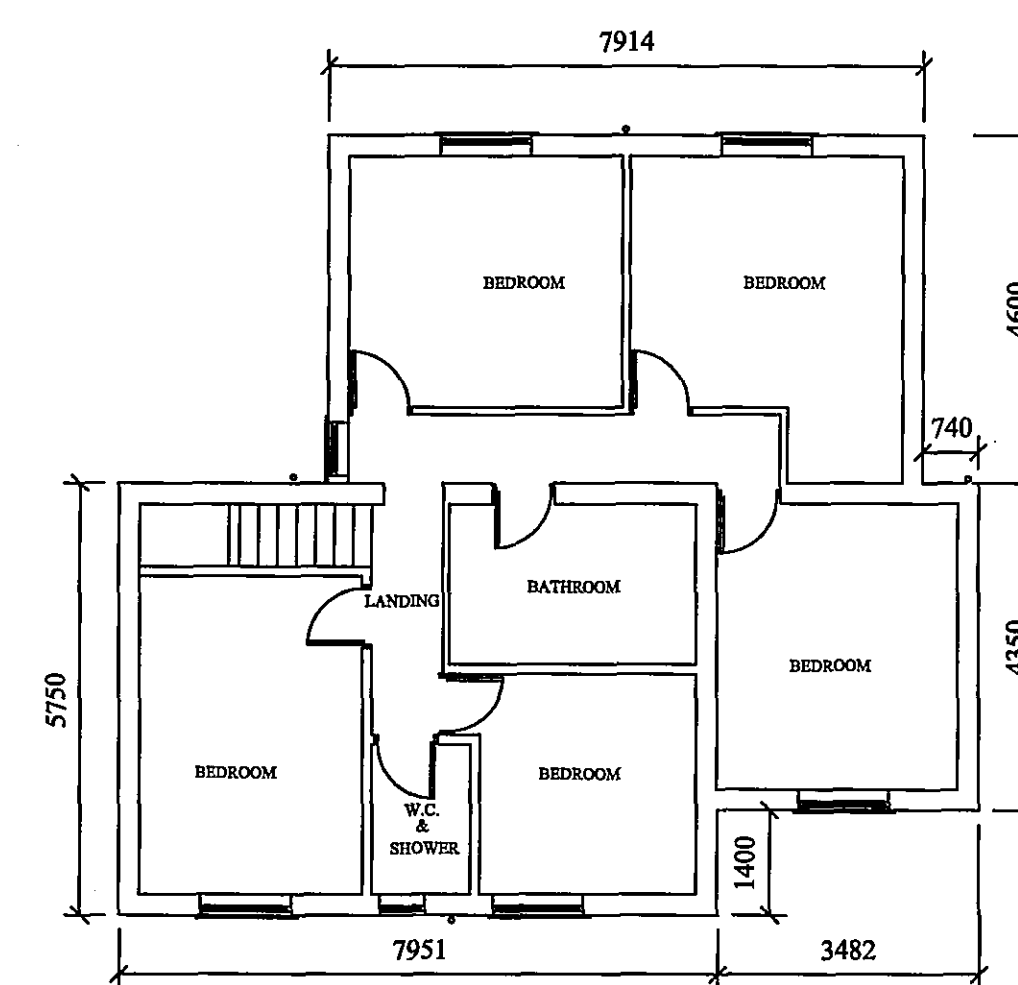

PROPOSED FIRST FLOOR PLAN

Rev	Date	By
A	23-05-05	RAM

Revisions

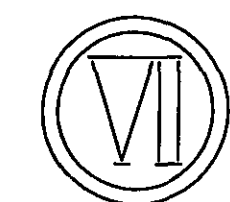

R. & M. Associates
Peterborough

Project

PROPOSED TWO STOREY EXTENSIONS
AT
SIDE AND REAR

Client

MR J OWEN
1 STONEHOUSE COTTAGE
DEEPING ST. NICHOLAS
NR. SPALDING Lincs.
PE11 3DJ

Title

PLANS & ELEVATIONS

Scale 1-100

Date 23-05-2005

Drawing Number 777/058/A SHEET 1

Drawn *R. A. Markley*