
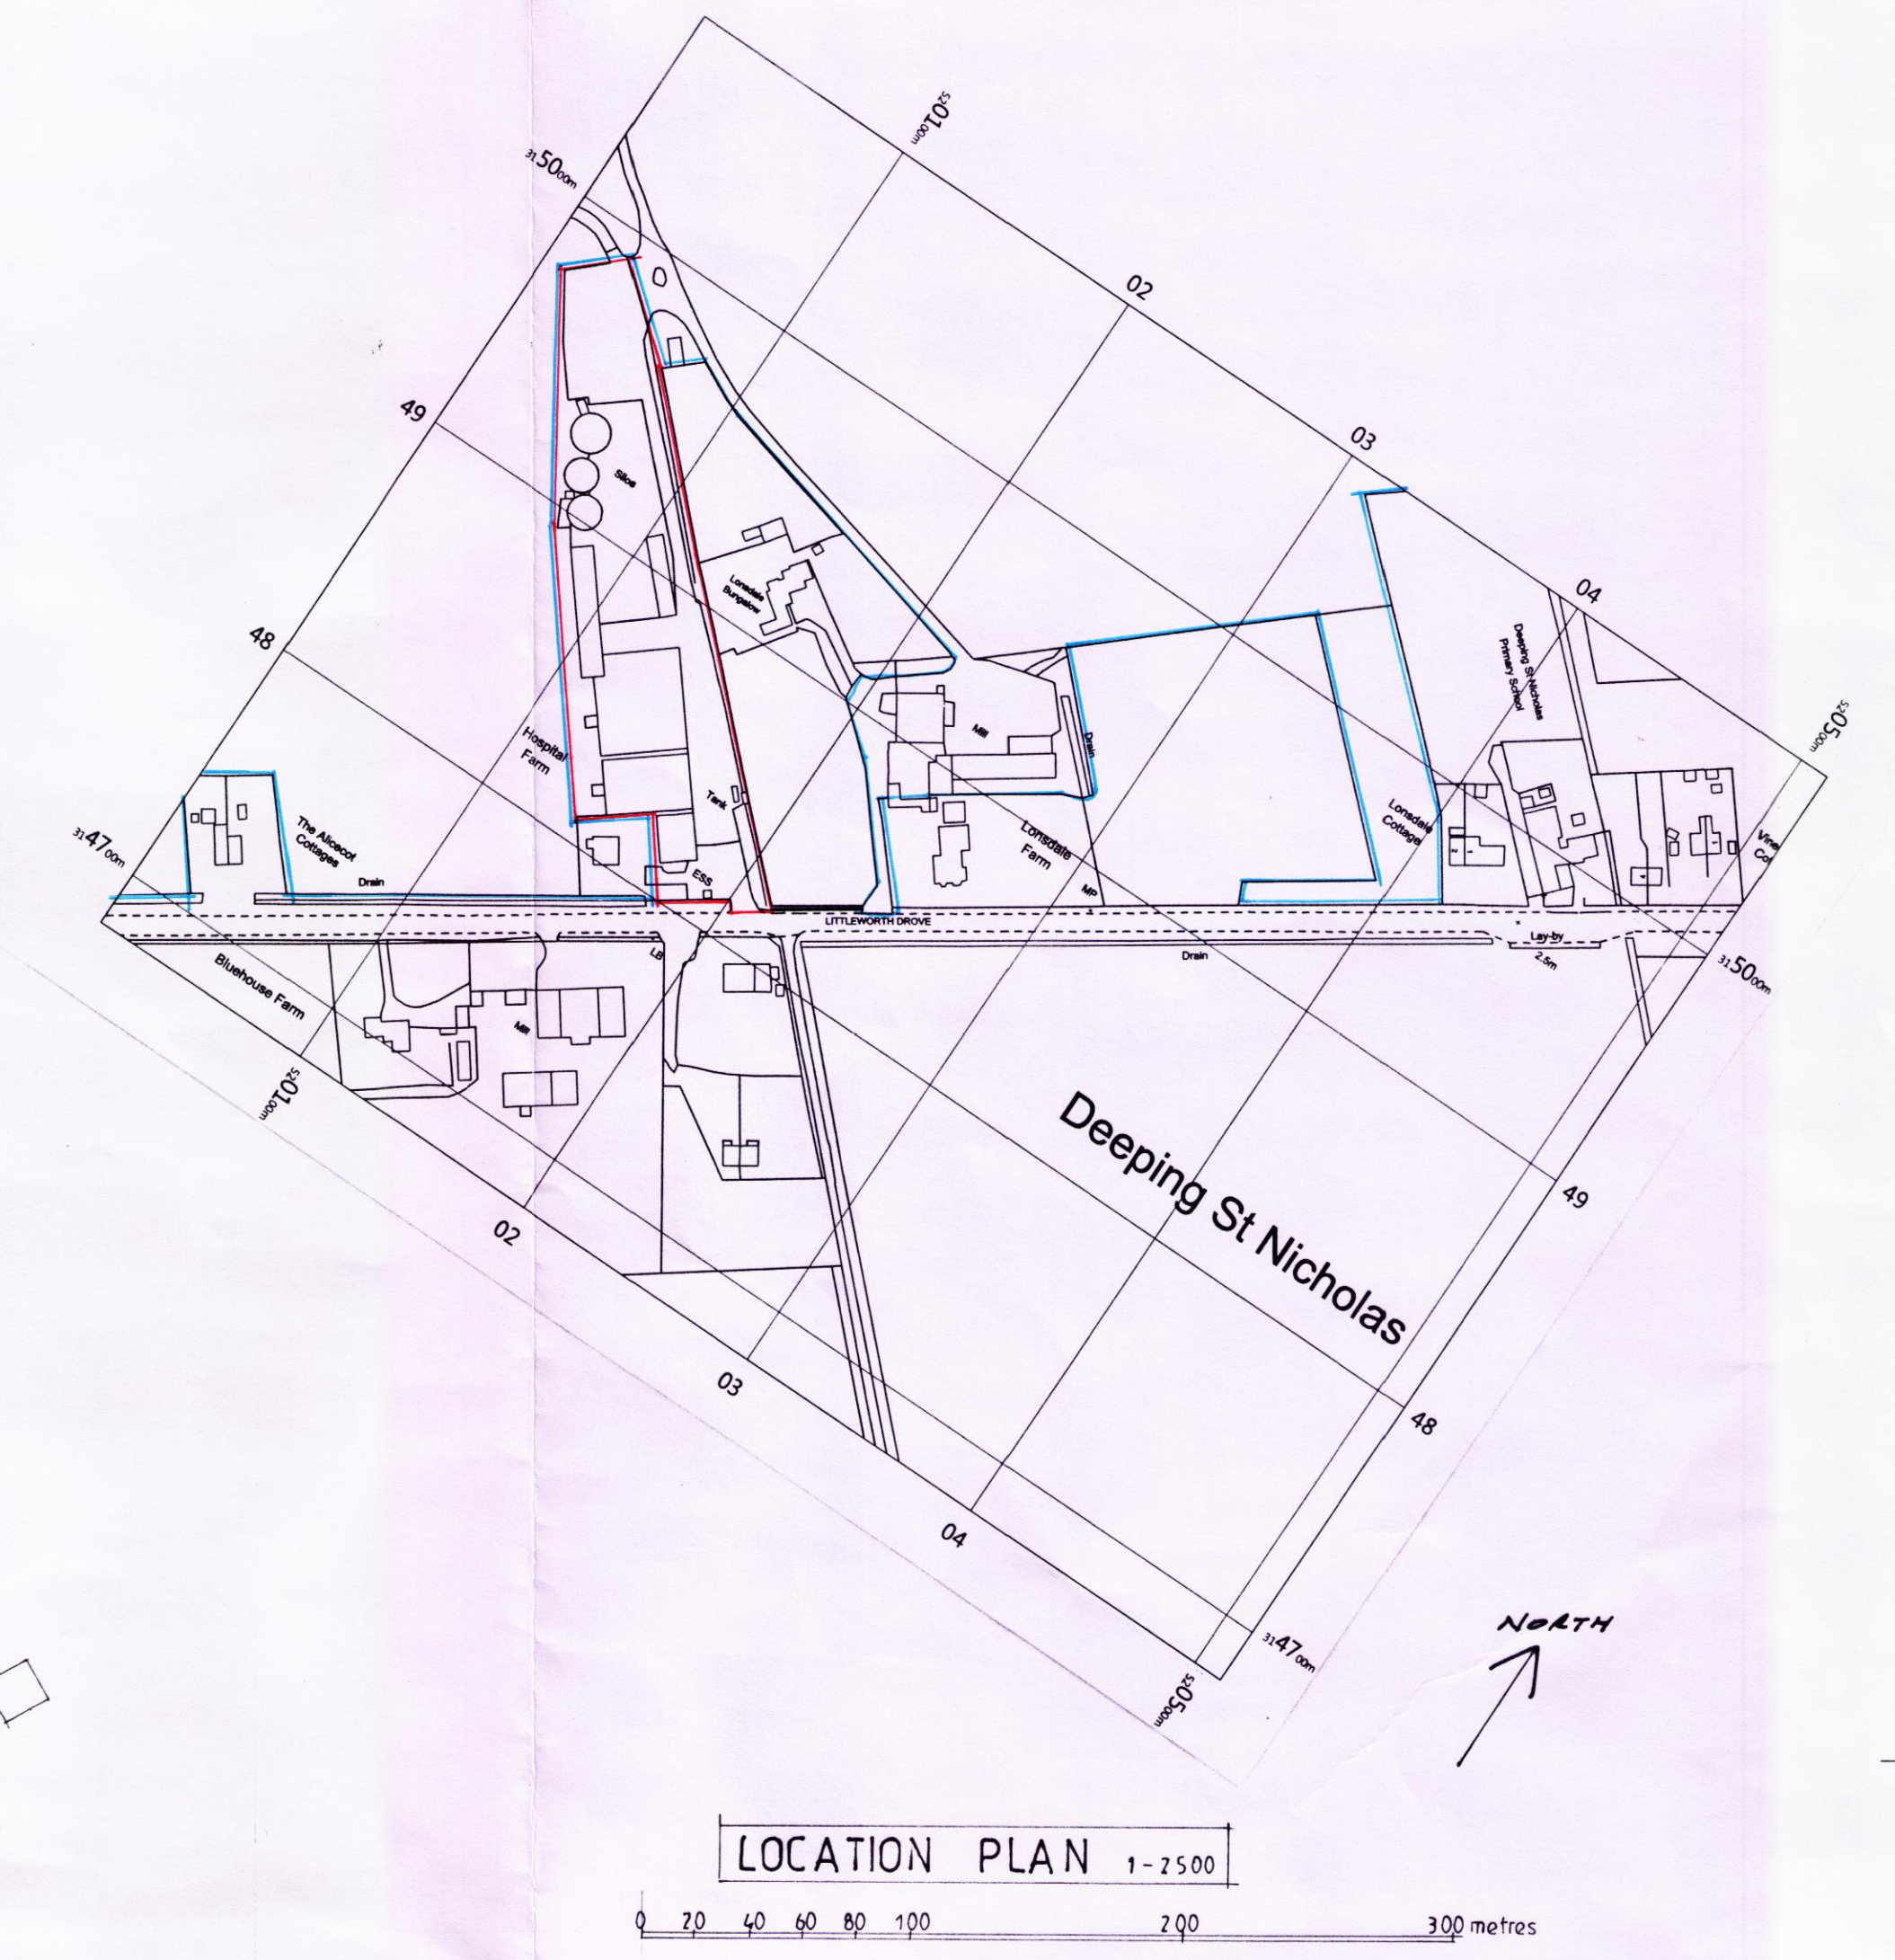
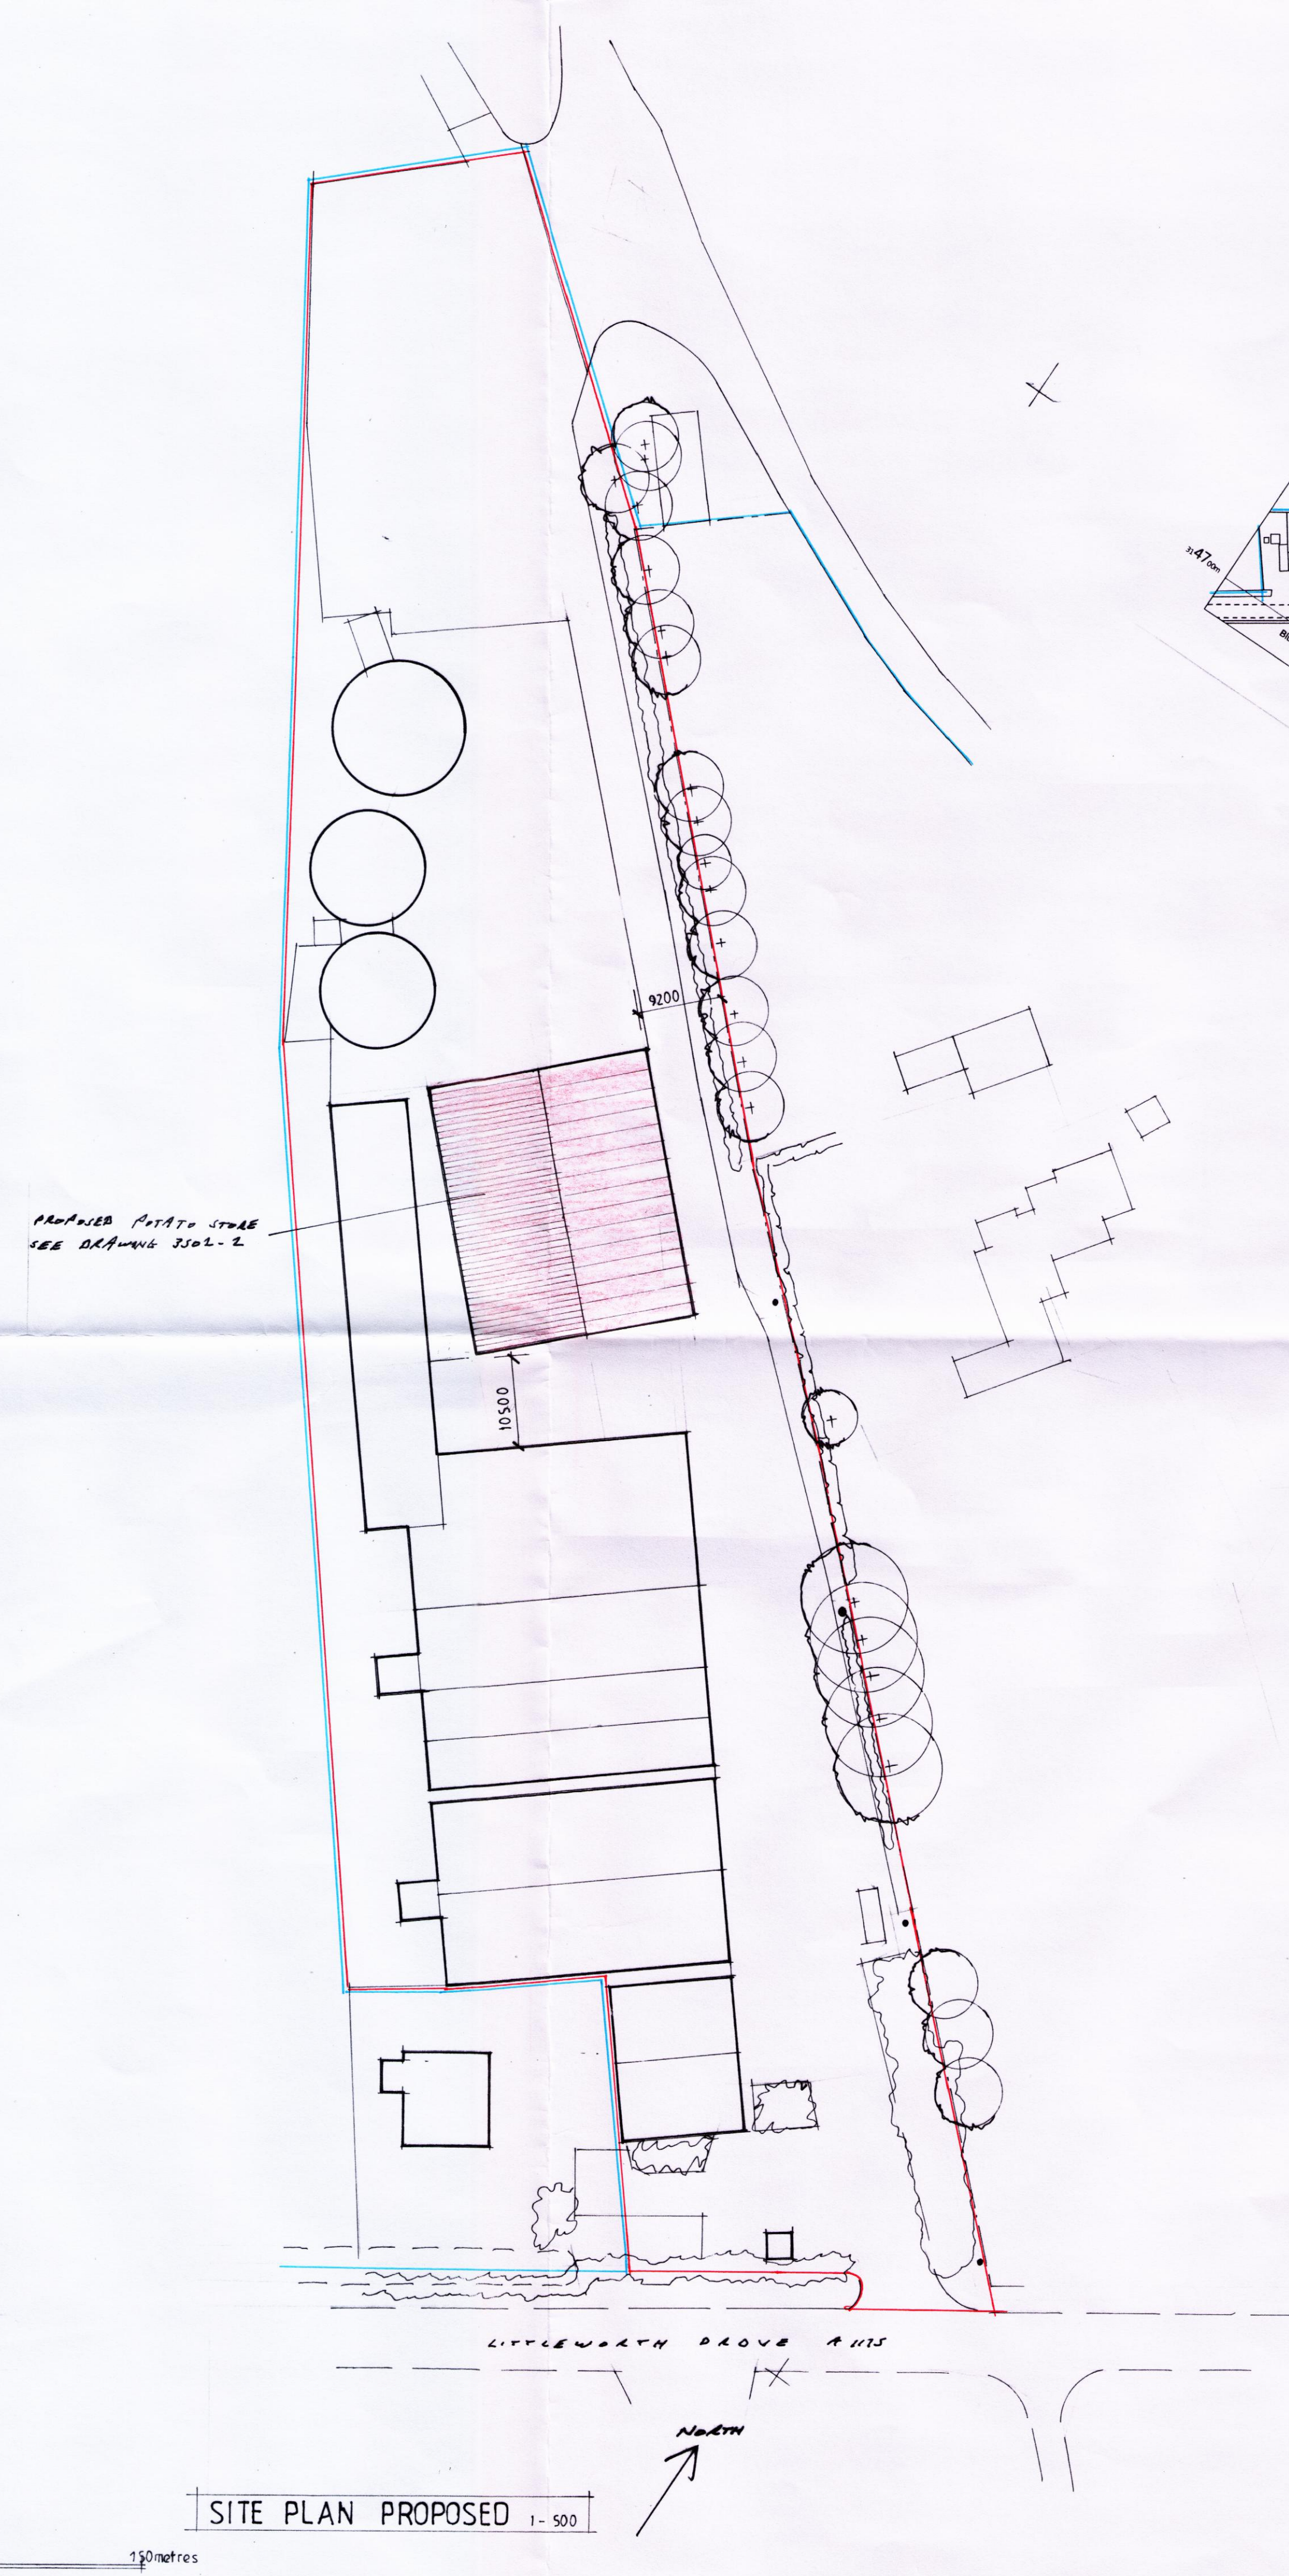


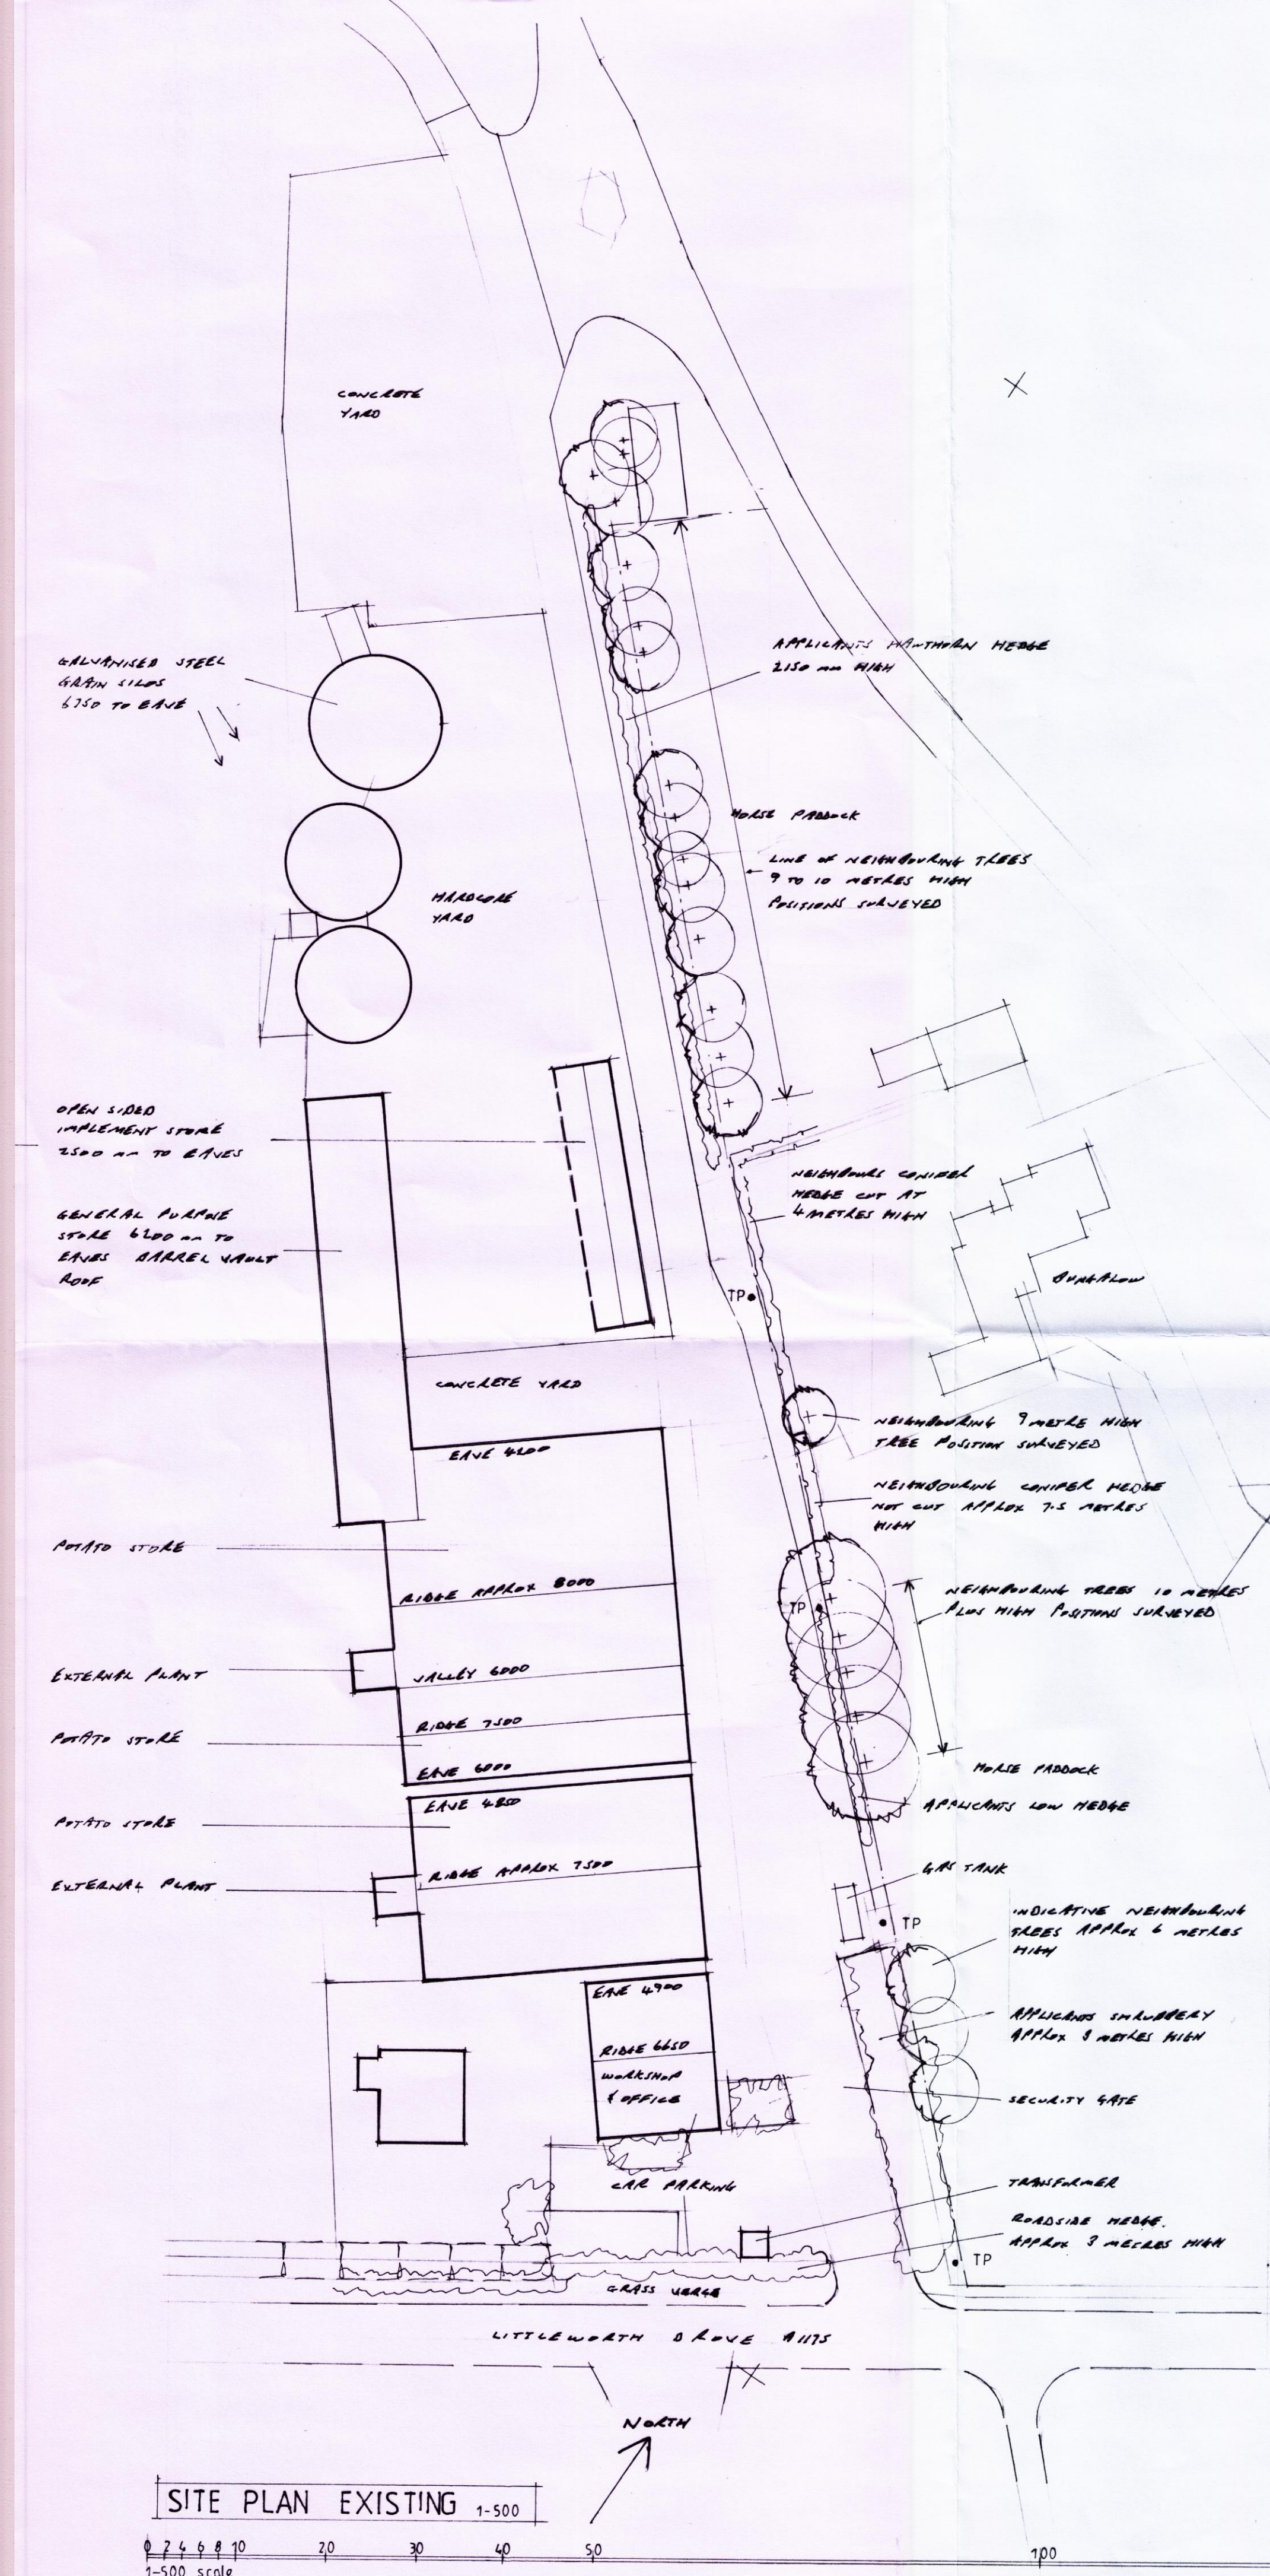

Contractor To Check All Dimensions On Site Before Work Commences.			
Rev.	Date.	Init.	Revision Details.
R. BOOR DRAUGHTSMAN 26 Fengate Moulton Chapel Spalding Lincolnshire PE12 0XL Phone & Fax: 01406 380279			
Project: PROPOSED POTATO STORE AT HOSPITAL FARM, DEEPING ST NICHOLAS FOR SLY BROS (POTATOES) LTD			
Drawing: SITE & LOCATION PLANS			
Scale: AS SHOWN		Drawing No. 3502-3	
Drawn: RMB		Rev. 1 2 3 4 5 6 7 8 9 10	
Date: 3502-3		Rev. 1 2 3 4 5 6 7 8 9 10	