



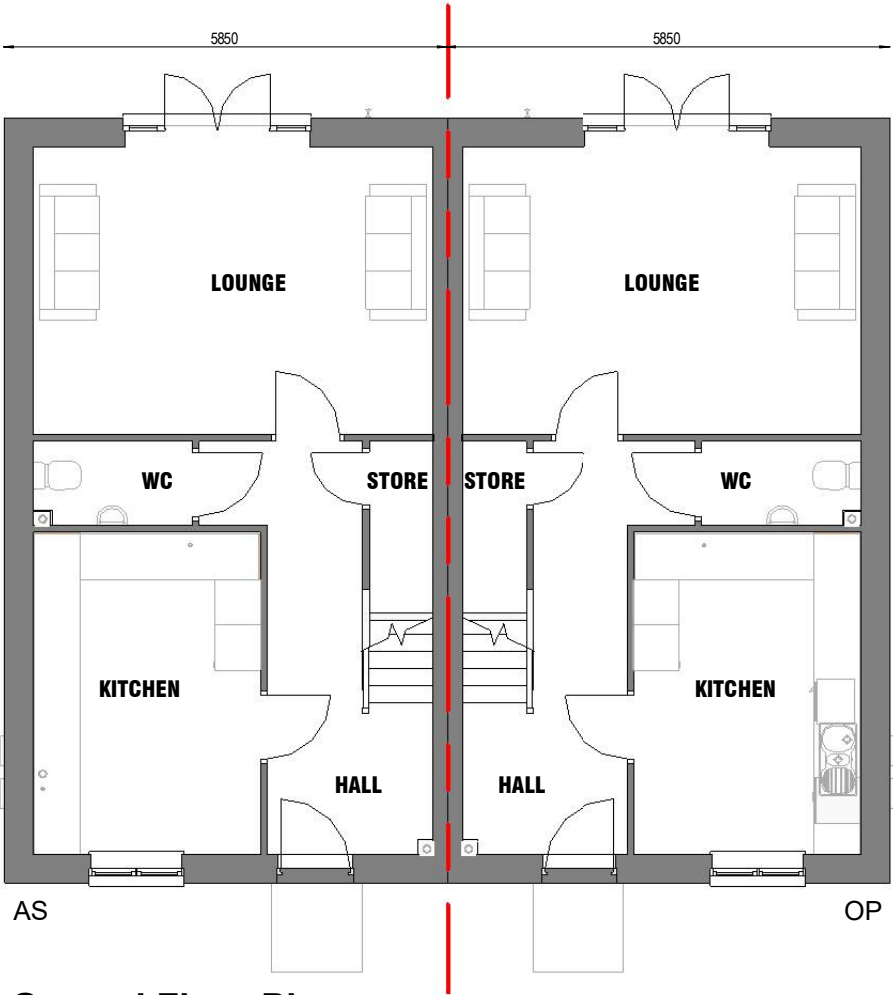


Ground Floor Plan

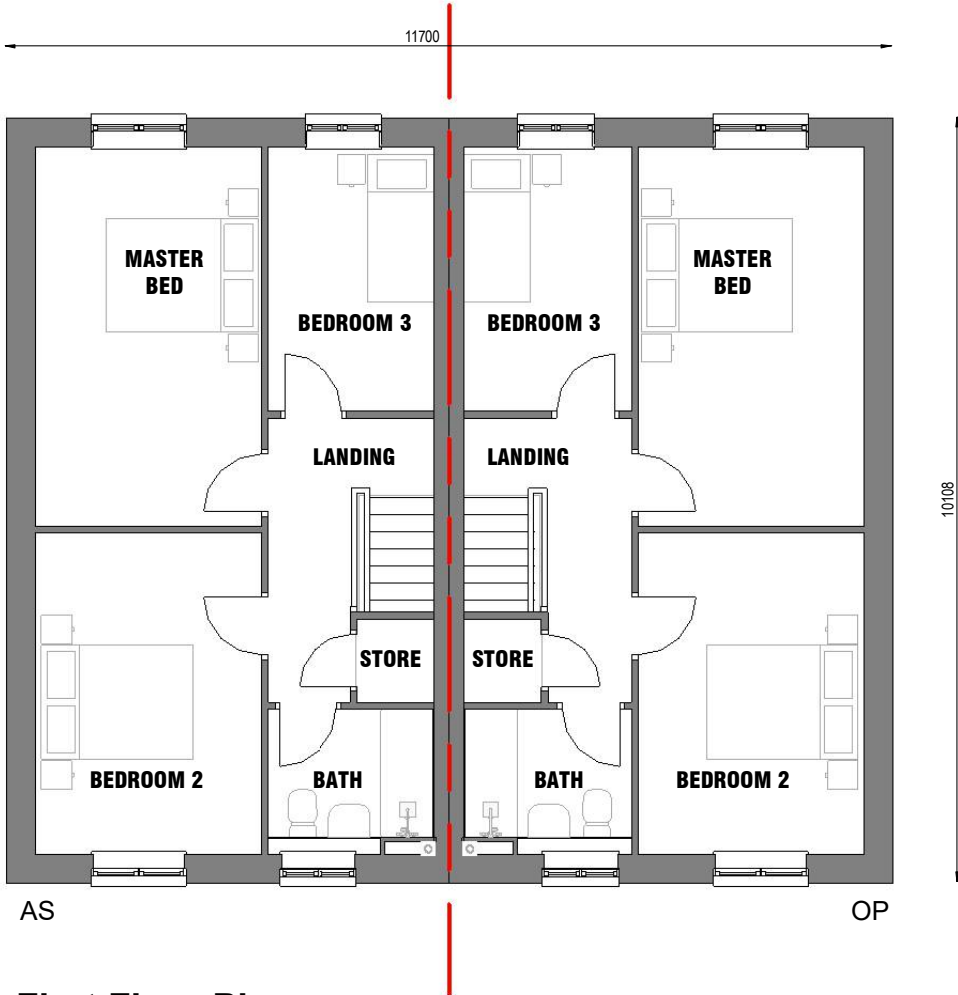

First Floor Plan



Front Elevation

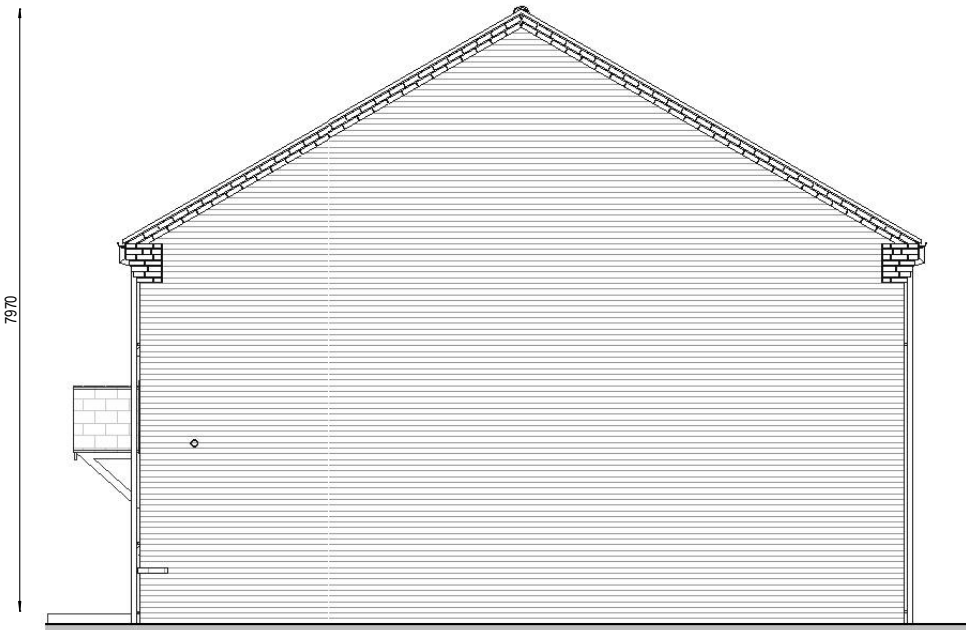

Side Elevation



Rear Elevation

Total Internal Area (GIA) Each House for Planning

Ground Floor GIA	49.27 m ²	530.39 ft ²
First Floor GIA	47.74 m ²	513.89 ft ²
Grand total: 2	97.02 m ²	1044.28 ft ²