


ALLISON HOMES

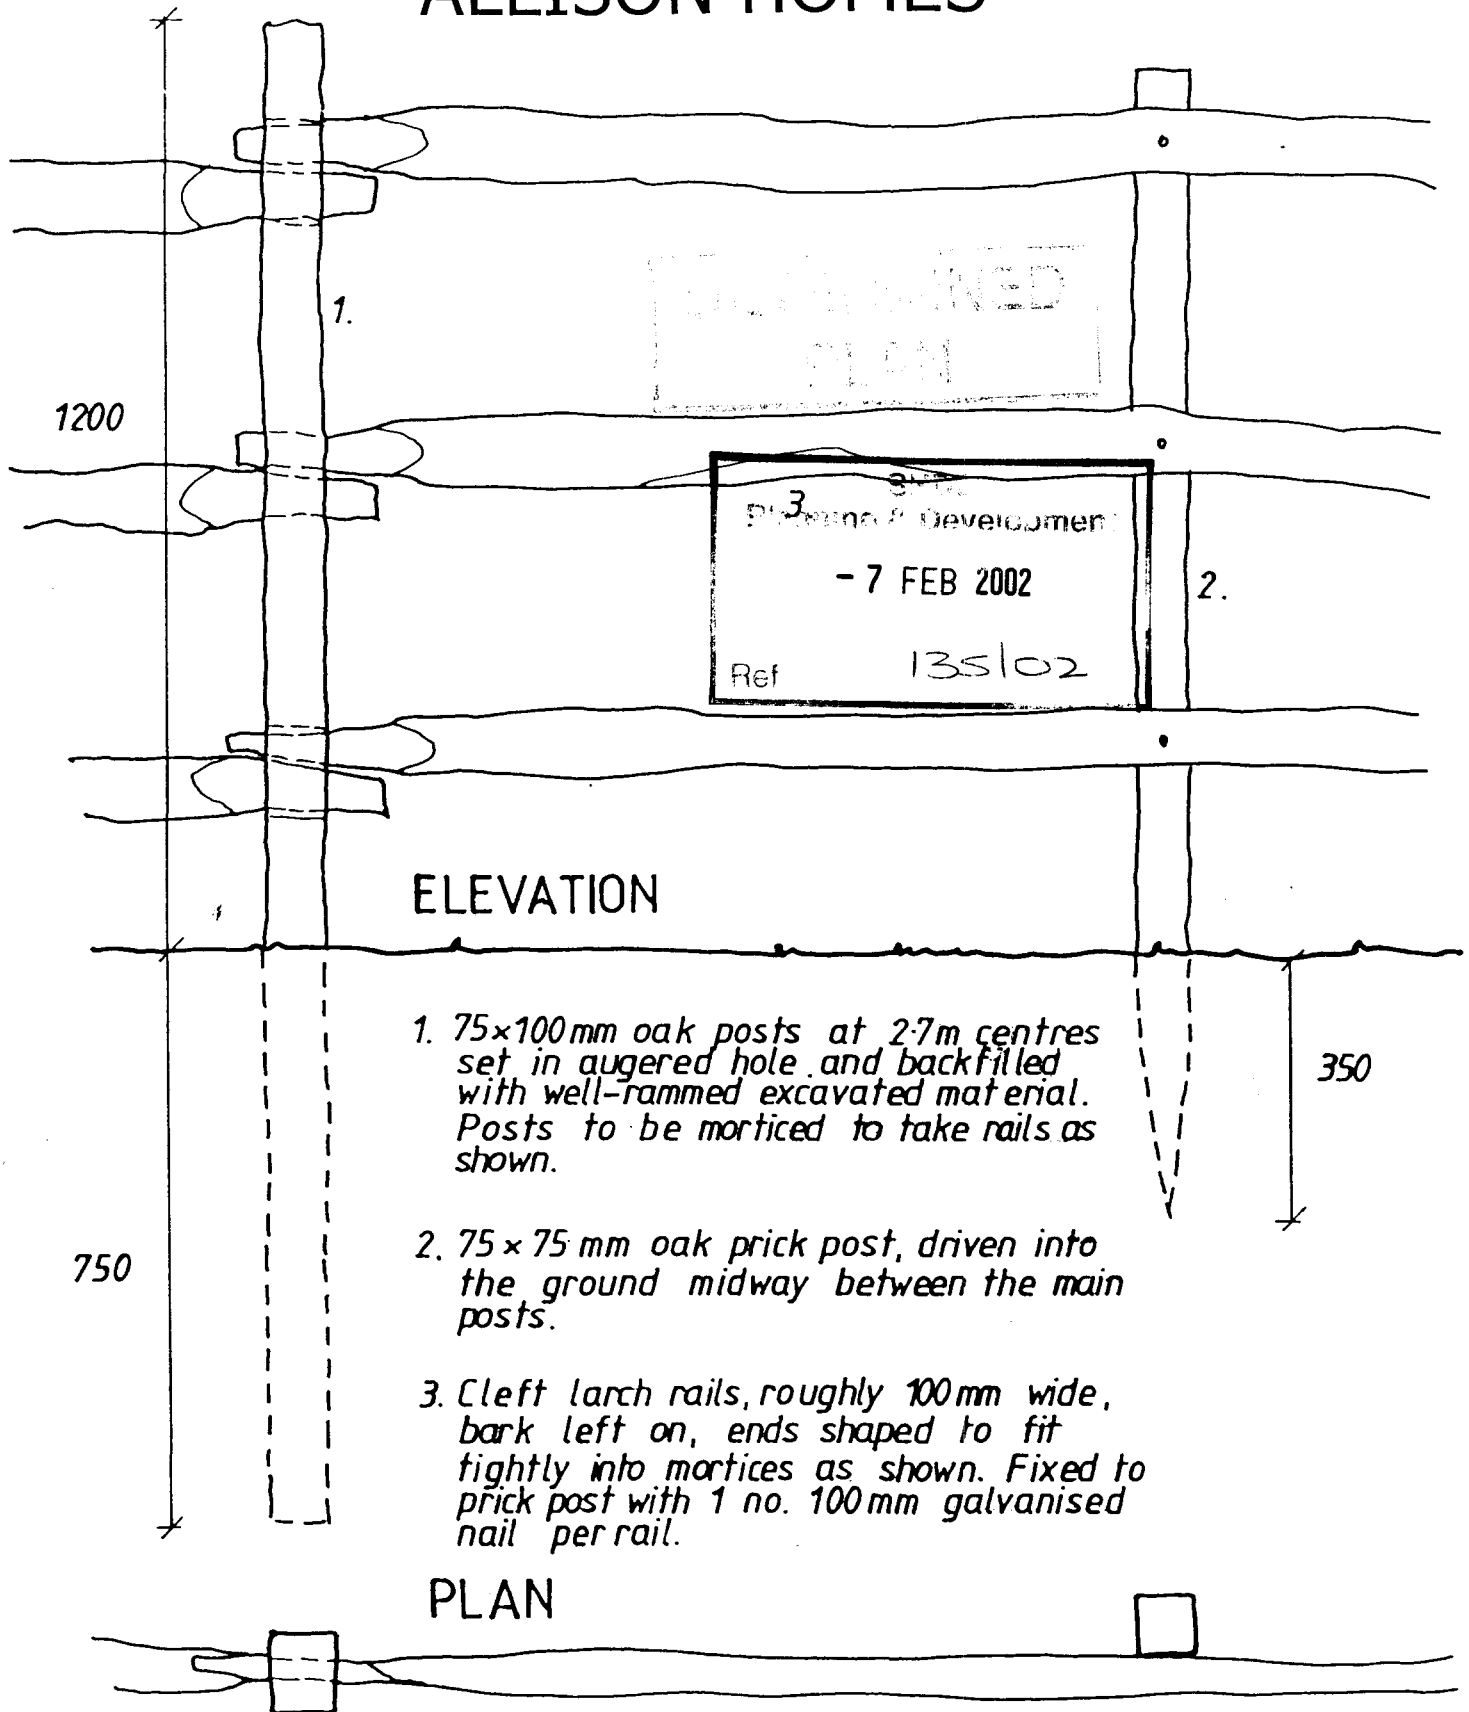

SEWAGE TREATMENT WORKS

DEEPING ST. NICHOLAS
1.2M HIGH LINCOLNSHIRE POST & RAIL FENCE

DWG No 520/12/2 Scale 1:10

February 2002

Chartered Town
Planners
Chartered Landscape
Architects





Robert Doughty
Consultancy
Limited

DRAWING

3 1 JAN 2002

ISSUED

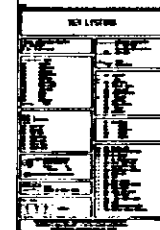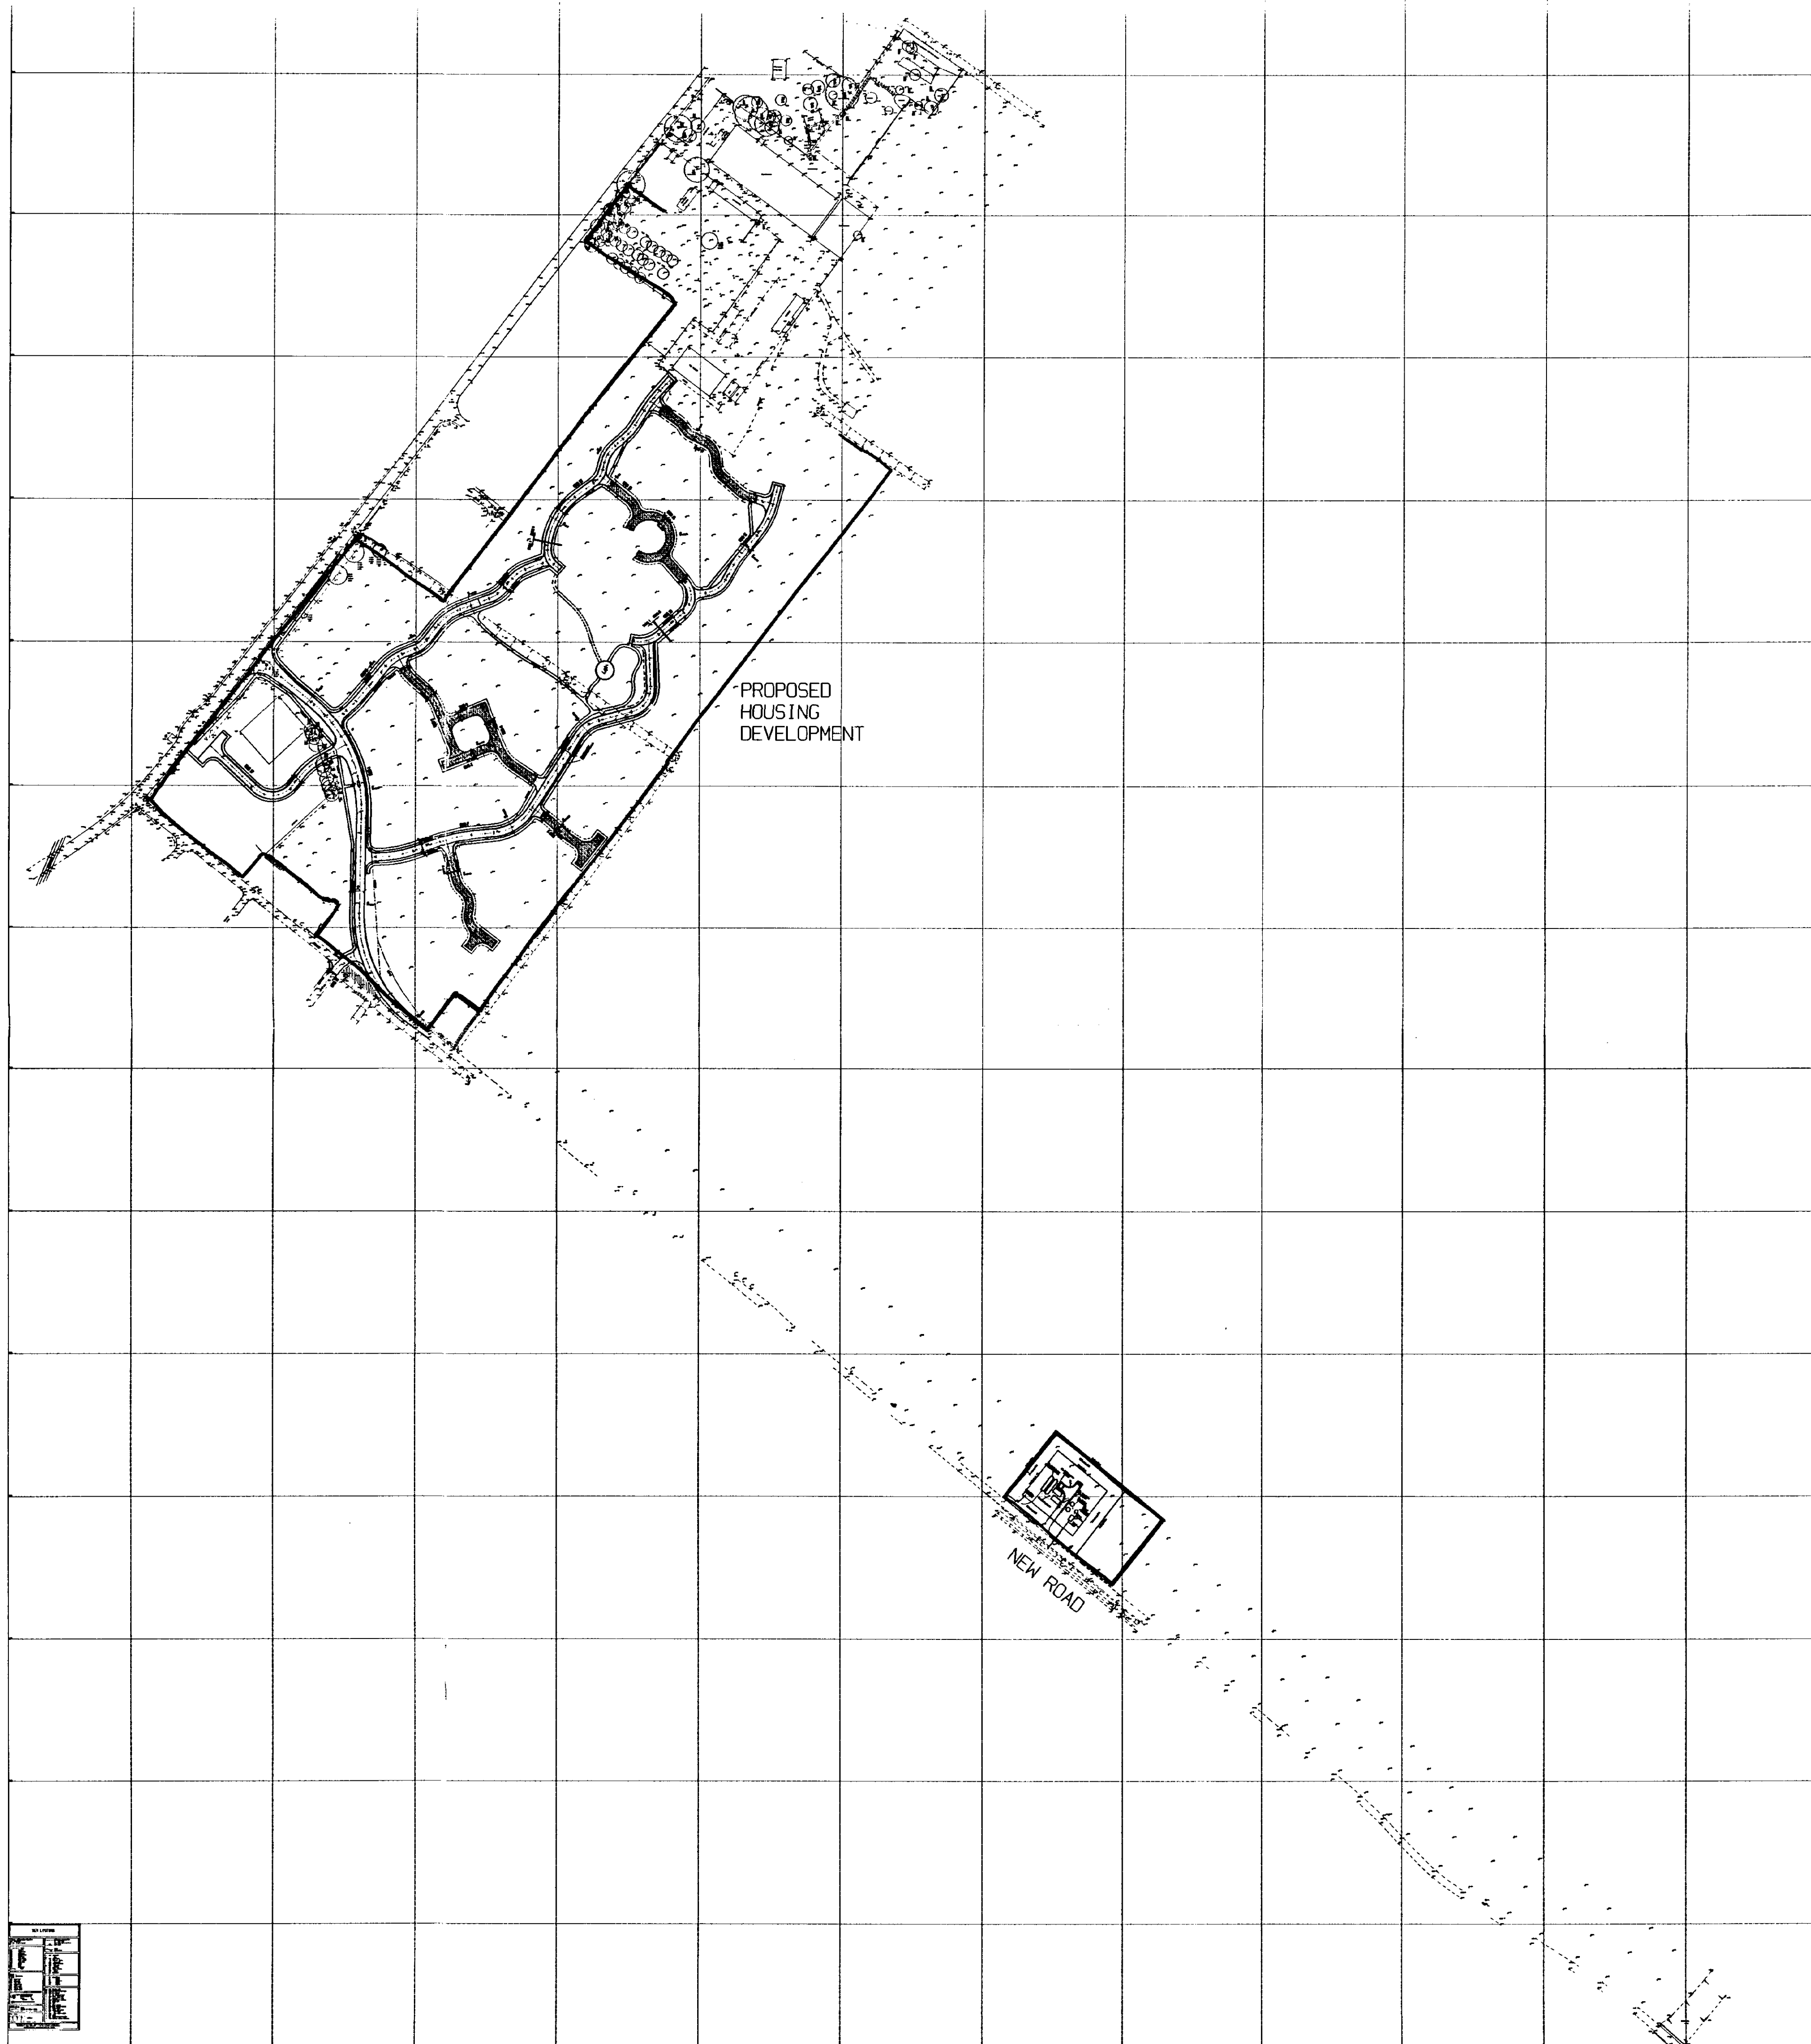

**DETERMINED
PLAN**

Rev. No.	REVISION	Date	Drawn By	Checked By

Written dimensions to be taken. Do not scale off the drawing.
Any discrepancies, written or scaled, should be brought to the attention of the engineer immediately.
This drawing to be read in conjunction with the relevant Bills of Materials and Local Authority Specification.
CDM NOTE: The design has been undertaken as far as possible to avoid risks to health and safety or to reduce and control the effects of any unavoidable risks.
All relevant information identifying the unavoidable risks has been passed to the planning supervisor for inclusion in the Health & Safety plan.
The Health & Safety plan will be issued by the planning supervisor with these drawings.

WORMALD, BURROWS PARTNERSHIP
Civil Engineering Consultants
12a & 14a Hitchin Street, Biggleswade, Beds SG18 8AX, U.K. Tel 01767 317244 Fax 315434

Project
Proposed Development
Deeping St Nicholes

Drawing Description
Sewage Treatment Works
Location Plan

Client
Allison homes Eastern Ltd

Drawing Number
E1277/31

Drawn By
WD

Date Jan '02

Scale
1:2500

Checked By

Date

SHDC
Planning & Development
- 7 FEB 2002
135/02

EQA
UNAS
REGISTERED
100% COMPLIANT
ISO 9001:2000

ALLISON HOMES

Plant Schedule


Qty	Species	Size/Specification
TREES		
63	Alnus glutinosa	175-200cm, FT
68	Betula pendula	175-200cm, FT
10	Pinus sylvestris	C3, 40-60cm

Qty	Species	Size/Specification
SHRUBS/TRANSPLANTS		
208	Acer campestre	1+1, 60-80cm
175	Corylus avellana	1+1, 60-80cm
88	Ilex aquifolium	C2, 40-60cm
137	Ligustrum vulgare	0+1, 60-80cm
116	Prunus avium	1+1, 40-60cm
20	Prunus spinosa	1+1, 40-60cm
180	Salix viminalis	1+1, 60-80cm
267	Viburnum opulus	1+1, 60-80cm

Qty	Species	Size/Specification
HEDGEROW		
1390	Crataegus monogyna	1+1, 40-60cm

PLANTING NOTES

- All plant material to be of British provenance and to BS 3936 Specification for Nursery Stock, part 1 Trees and Shrubs.
- Crataegus hedgerow to be planted in 2 No. staggered rows 250mm apart @ 300 centres.
- All new planting to be protected from rabbit damage using proprietary guards.
- Feathered trees to be staked and tied using 1 No. 75mm diameter peeled and pointed sw timber stake and 1 No.450mm long super soft adjustable tree tie.
- A top dressing of Enmag fertilizer shall be made to all tree and shrub planting in accordance with manufacturer's recommendations.
- All new planting to be mulched using 1m wide polypropylene mulch mats pegged into position.

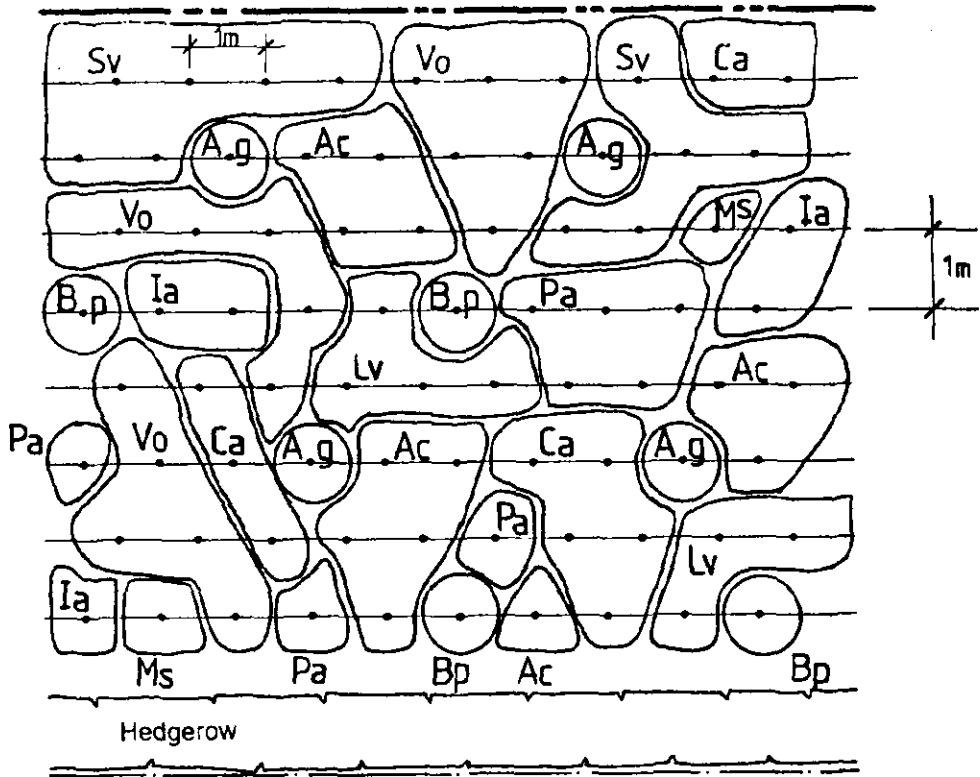

TYPICAL PLANTING MATRIX FOR 10M BELT 1:10

DRAWING
31 JAN 2002
ISSUED

DETERMINED
PLAN

PROPOSED PLANTING PLAN FOR

SEWAGE WORKS AT DEEPING ST. NICHOLAS


DWG No 520/12/1 Scale 1:200 January 2002

Chartered Town
Planners
Chartered Landscape
Architects




Robert Doughty
Consultancy
Limited

32 High Street, Helpringham, Sleaford, NG34 0RA Tel: (01529) 421646 Fax: (01529) 421358

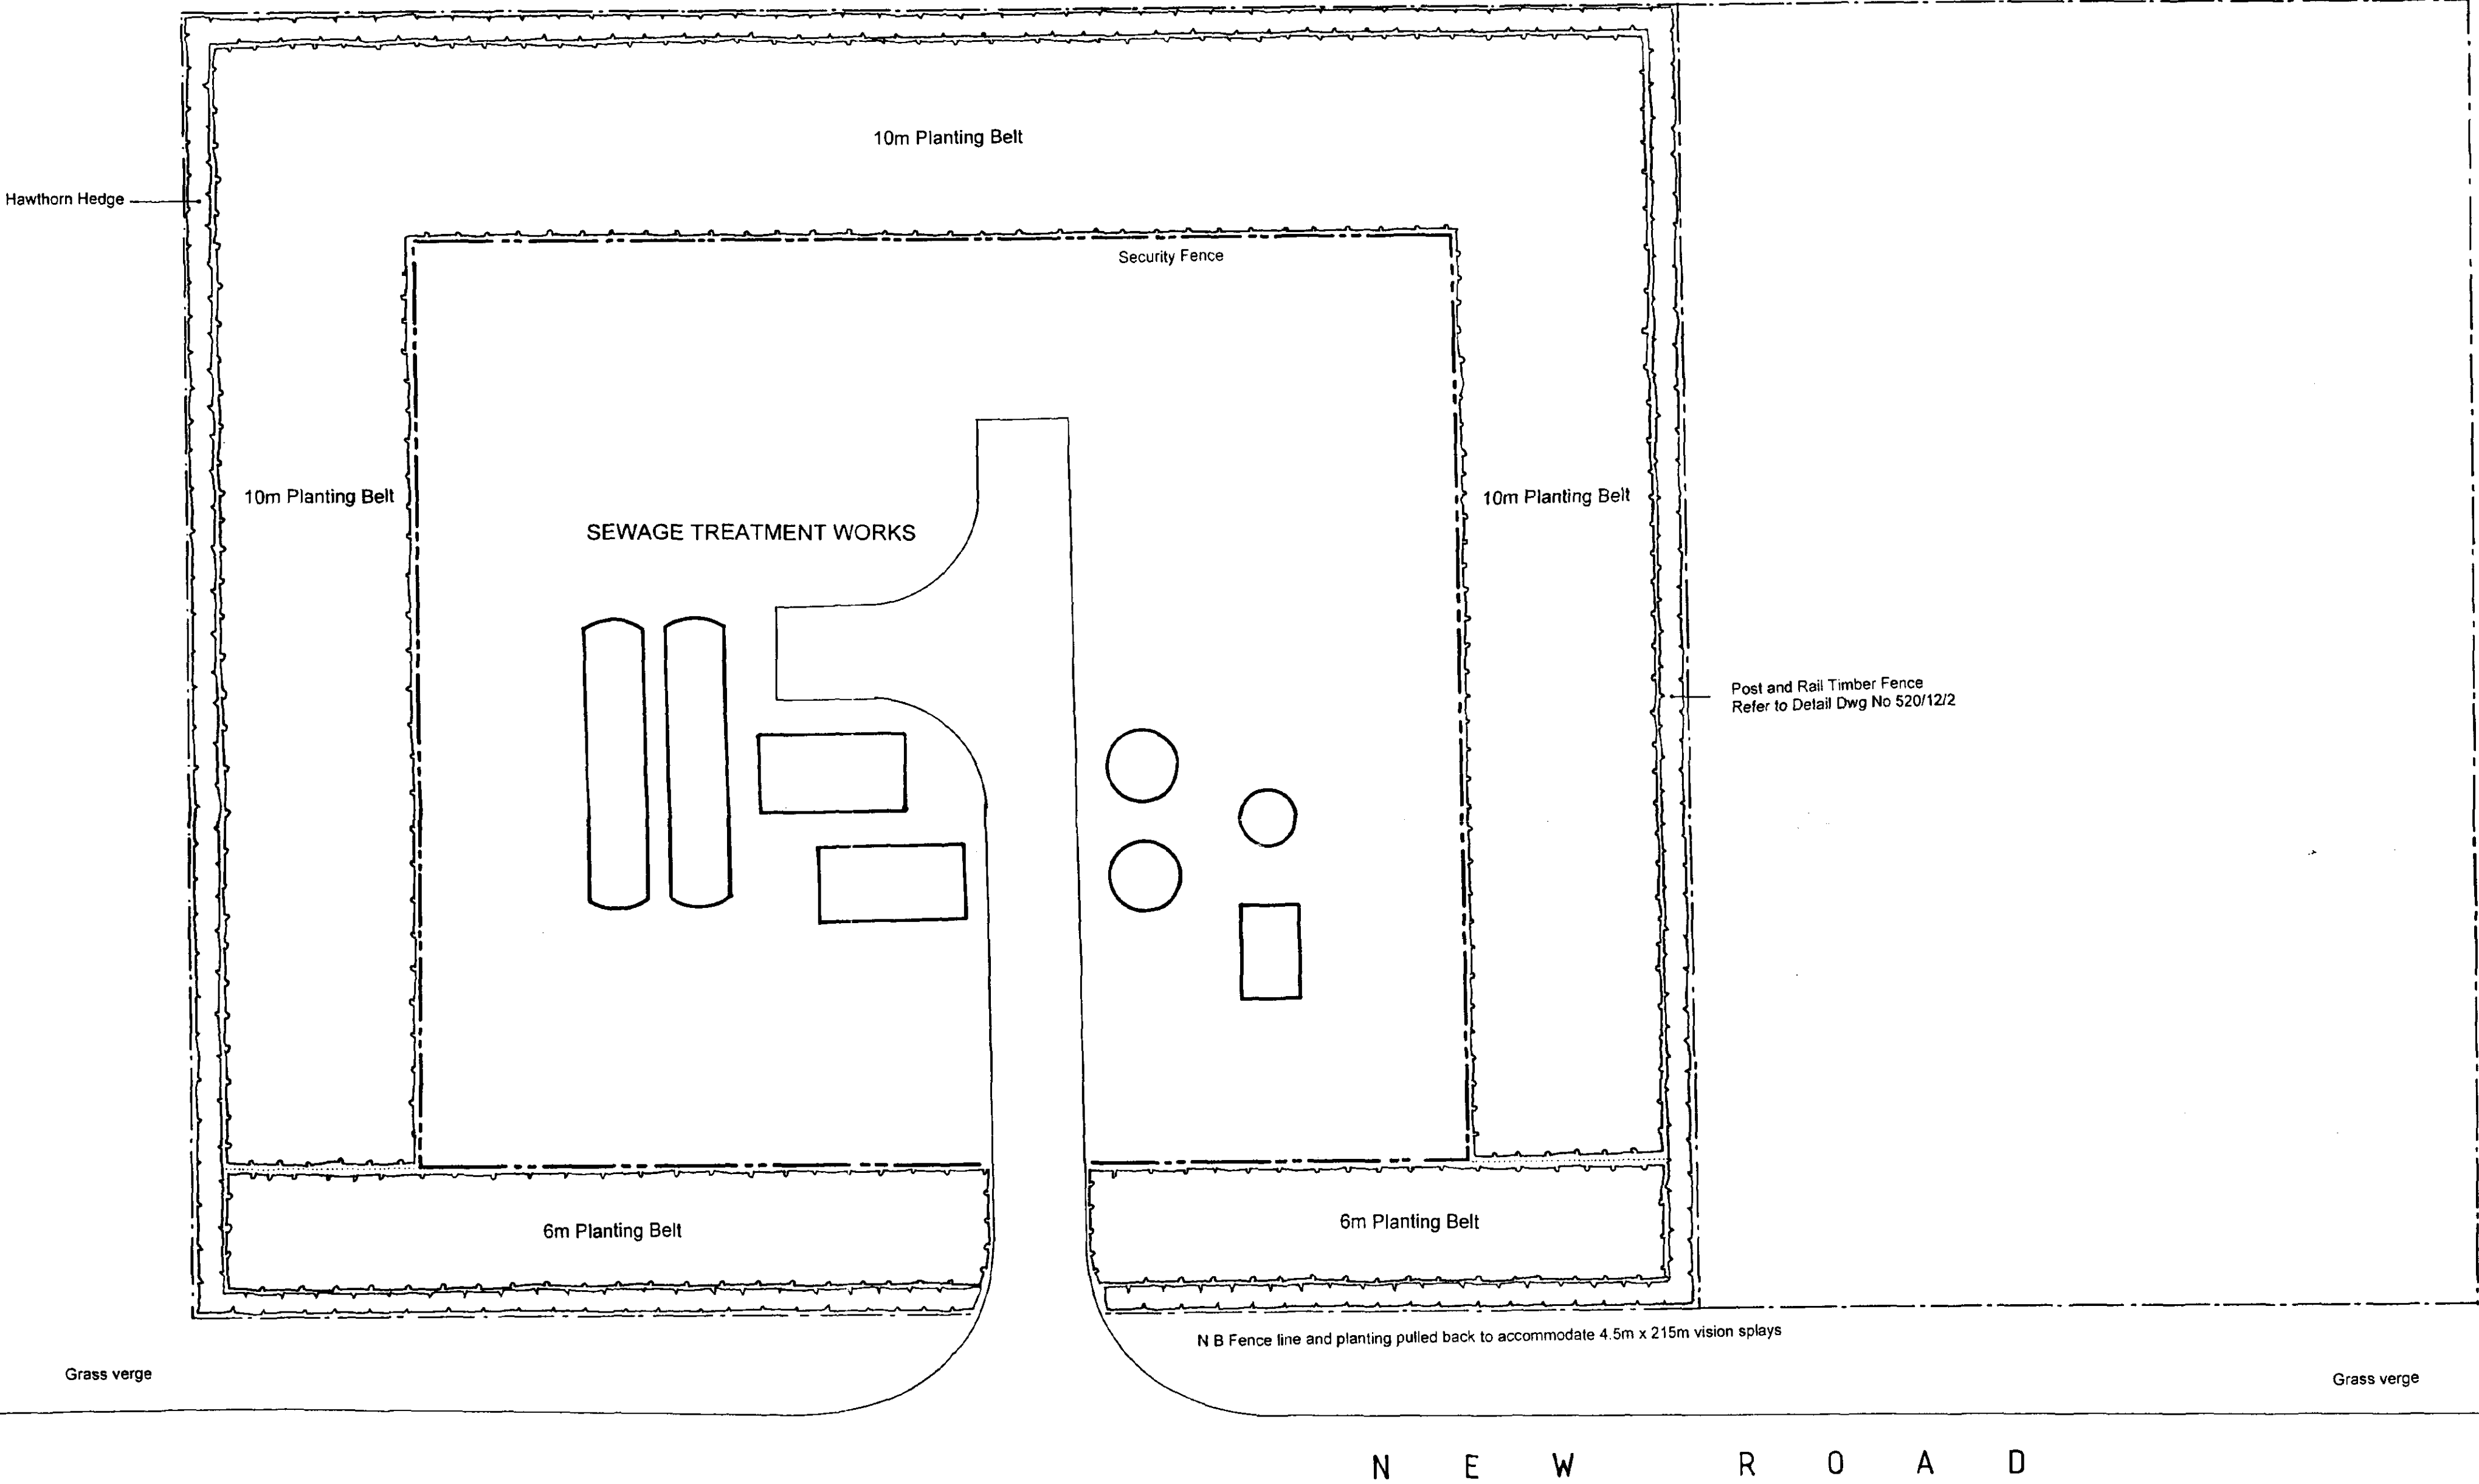

PROPOSED PLANTING PLAN 1:200.

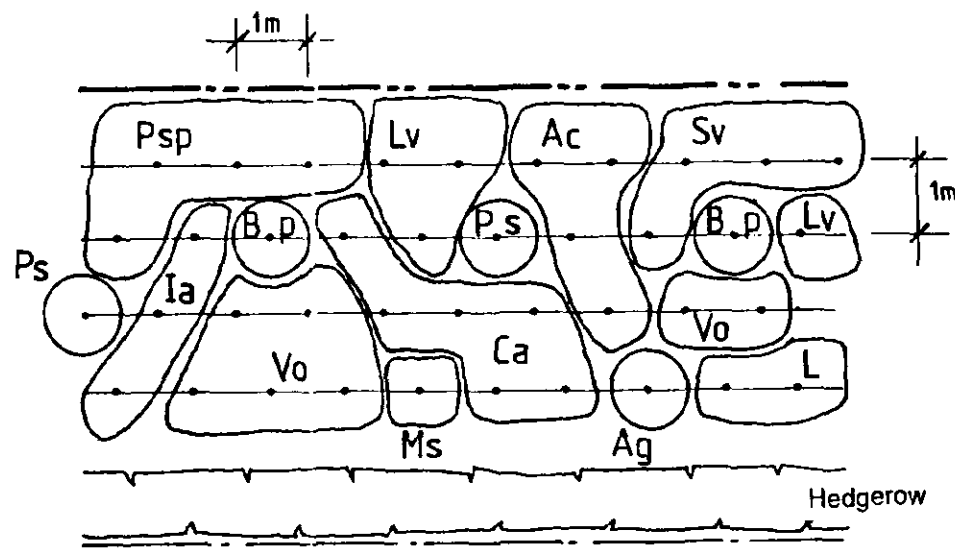

TYPICAL PLANTING MATRIX FOR 6M BELT 1:10