Key to Residential Screening:-

Facing Brickwork Screen Wall 2.0m High

2.0m High 215mm thick facing brickwork screen wall with semi engineering brick-on-edge coping with 2 courses of tile creasing under & 2 course semi engineering brick DPC.

Close Boarded Fence 2.0m High

2.0m high decorative stained & preservative treated SW vertical close-boarded fence to BS.1722 Part 2:1986.

2

Timber Panel Fence 1.8m High

1.8m high decorative stained & preservative treated SW fence with 1.8x1.8m timber 'Larch Lap' fencing panels to BS.1722 Part 11:1986 on 75x75mmSW posts. Number '1 or 2' etc indicates number of panels forming 'gossip screen'

2.0m high hit & miss timber panel fence

900mm high green chainlink fence to B.S 1722 part 1:1986.on angle-iron posts.

Gates

0.9m wide gates to be 2.0m high close-boarded with anti-lift hinges & robust key operated lock.

Dusk to dawn lighting bollard

LAP

LEAP

H260 (M) AS
H260 (L) DP
H270 (L) DP
H270 (L) AS
H150 (L) AS
H150 (L) DP
H150 (L) AS
H150 (L) DP
H150 (L) AS
H150 (L) DP

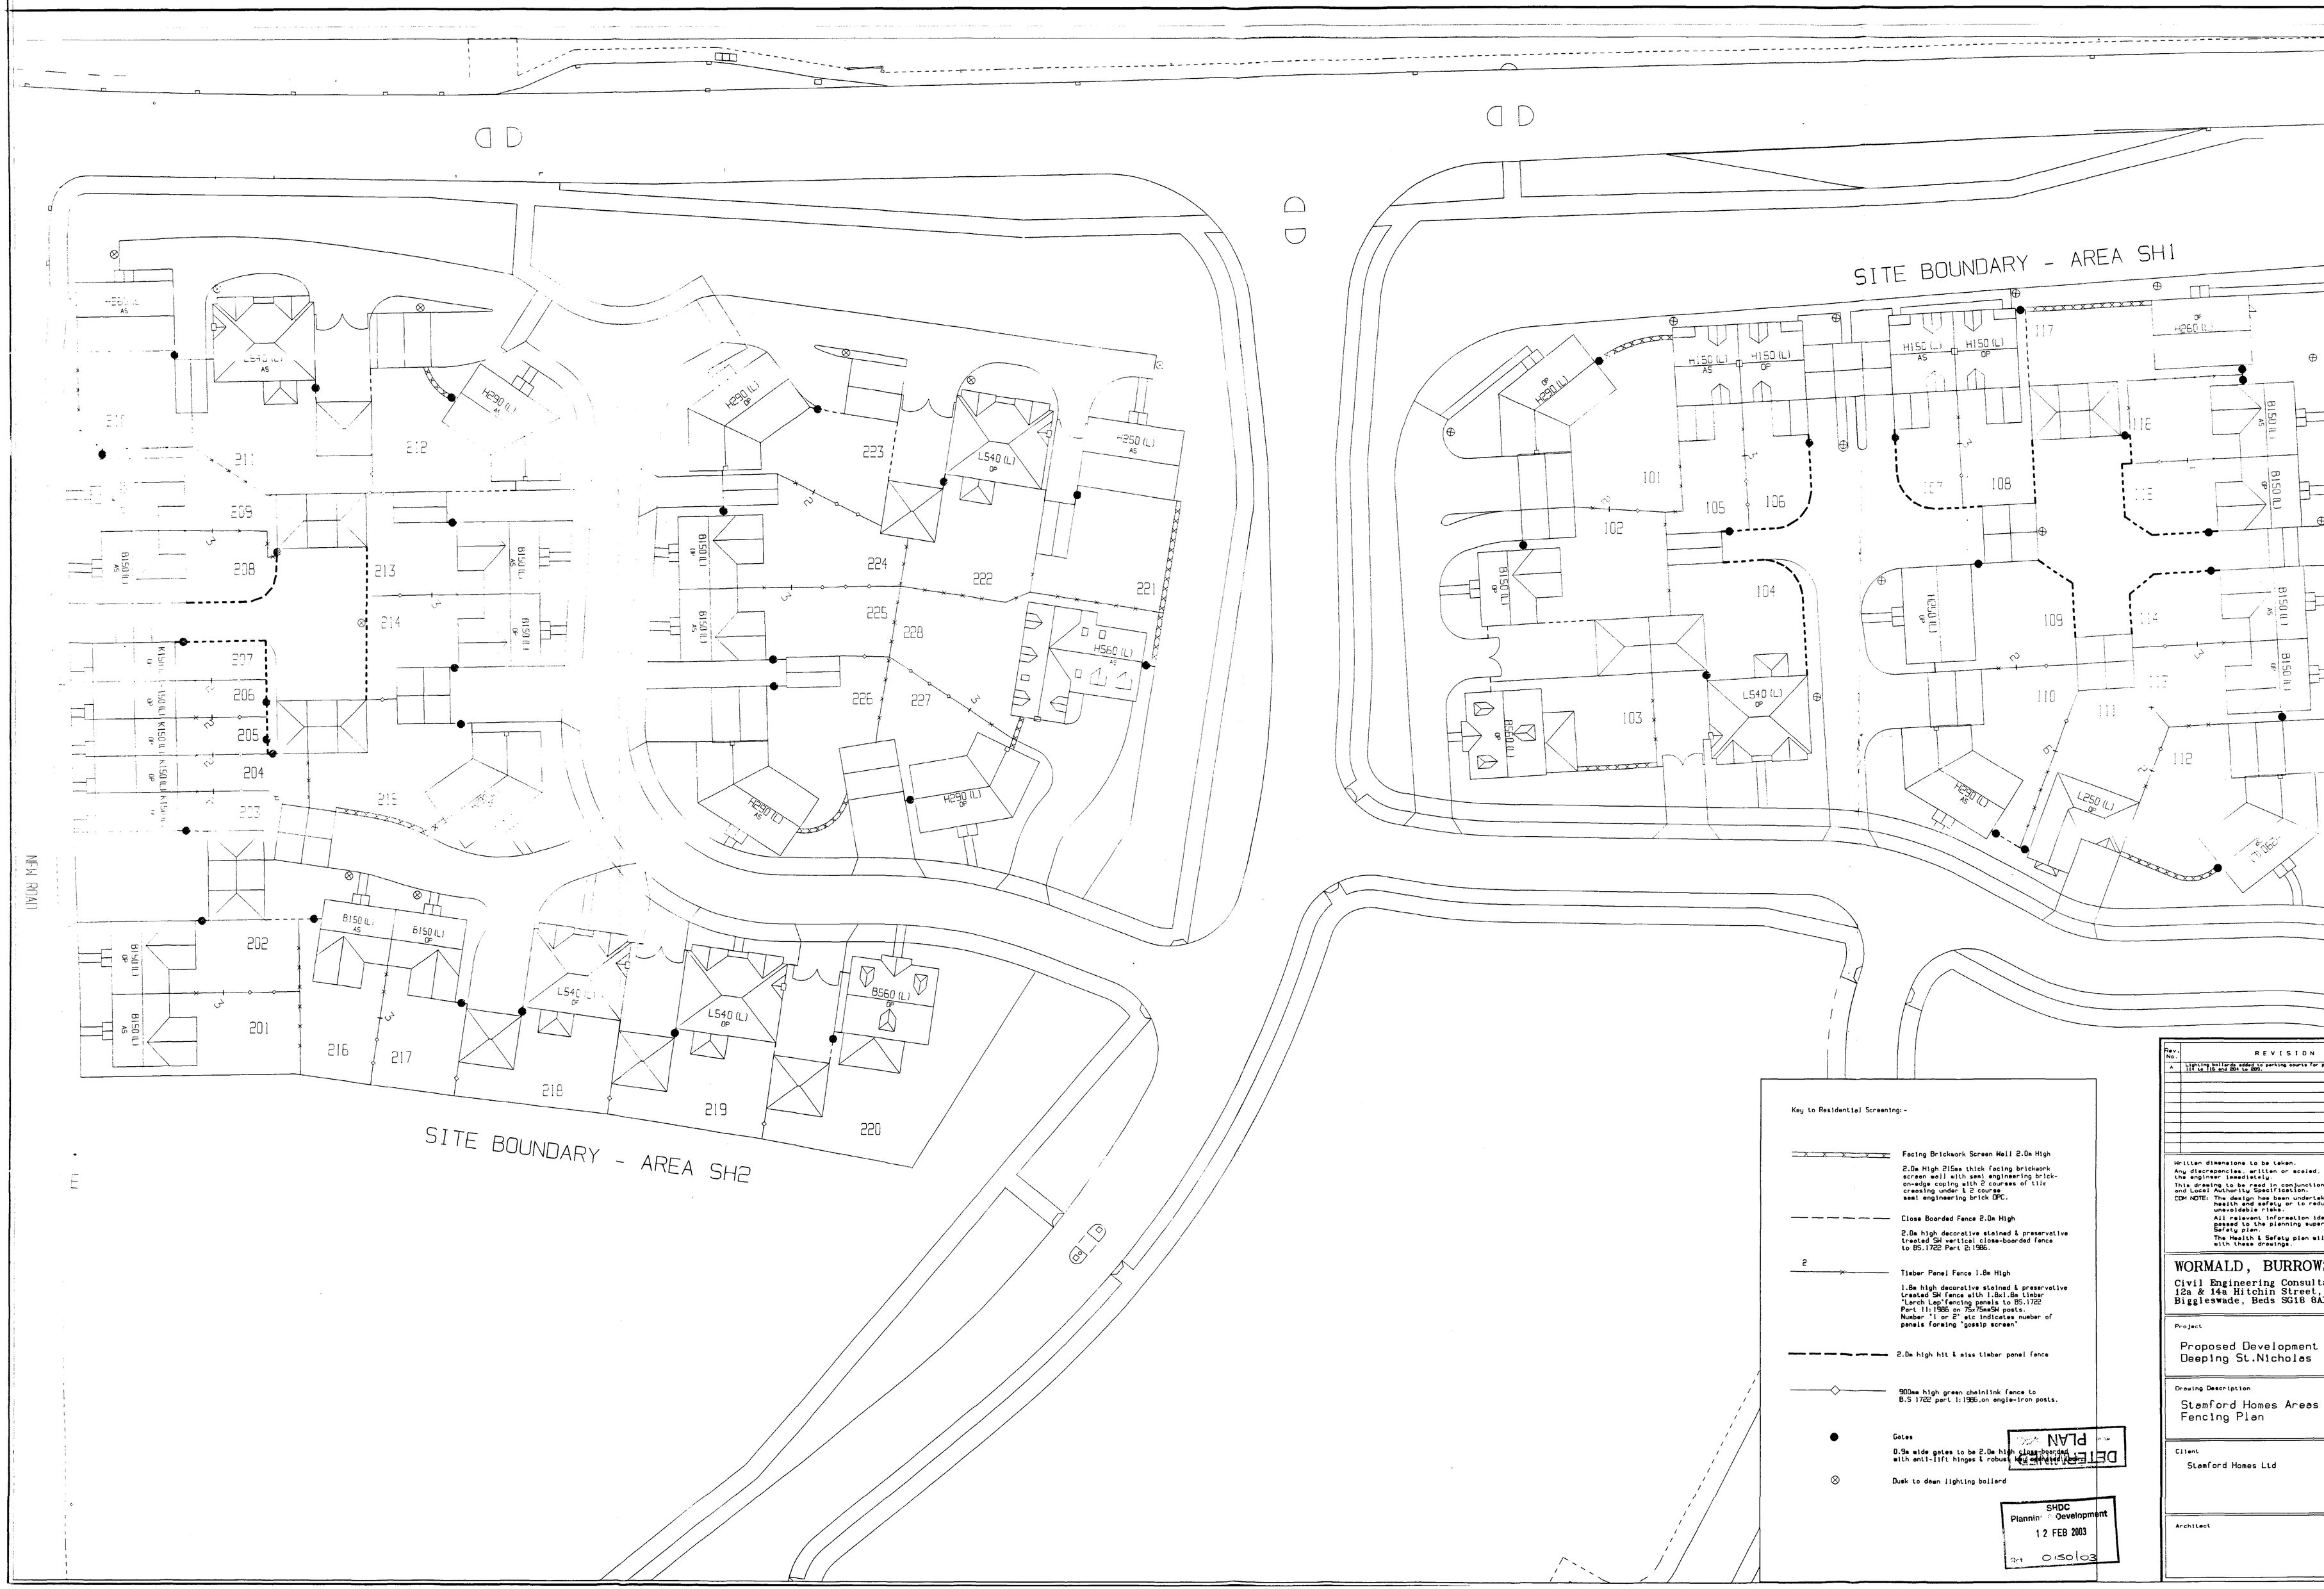
SITE BOUNDARY - AREA SH1
SITE BOUNDARY - AREA SH2
NEW ROAD
Key to Residential Screening:-
Facing Brickwork Screen Wall 2.0m High
2.0m High 215mm thick facing brickwork screen wall with semi engineering brick-on-edge coping with 2 courses of tile creasing under & 2 course semi engineering brick DPC.
Close Boarded Fence 2.0m High
2.0m high decorative stained & preservative treated SW vertical close-boarded fence to BS.1722 Part 2:1986.
Timber Panel Fence 1.8m High
1.8m high decorative stained & preservative treated SW fence with 1.8x1.8m timber "Larch Lap"fencing panels to BS.1722 Part 11:1986 on 75x75mmSW posts. Number "1 or 2" etc indicates number of panels forming "gossip screen"
2.0m high hit & miss timber panel fence
900mm high green chainlink fence to B.S 1722 part 1:1986.on angle-iron posts.
Gates
0.9m wide gates to be 2.0m high close-boarded with anti-lift hinges & robust key operated lock
Dusk to dawn lighting bollard
DETERMINED PLAN
SHDC
Planning & Development
12 FEB 2003
Ref 0150/03
REVISION
Rev. No.
A
Lighting bollards added to parking courts for p
118 to 115 and 204 to 209.
Written dimensions to be taken.
Any discrepancies, written or scaled.
the engineer immediately.
This drawing to be read in conjunction
and Local Authority Specification.
COM NOTE: The design has been undertak
health and safety or to redu
unavoidable risks.
All relevant information ide
passed to the planning super
Safety plan.
The Health & Safety plan wil
with these drawings.
WORMALD, BURROW
Civil Engineering Consult
12a & 14a Hitchin Street,
Biggleswade, Beds SG18 8A
Project
Proposed Development
Deeping St.Nicholas
Drawing Description
Stamford Homes Areas
Fencing Plan
Client
Stamford Homes Ltd
Architect