
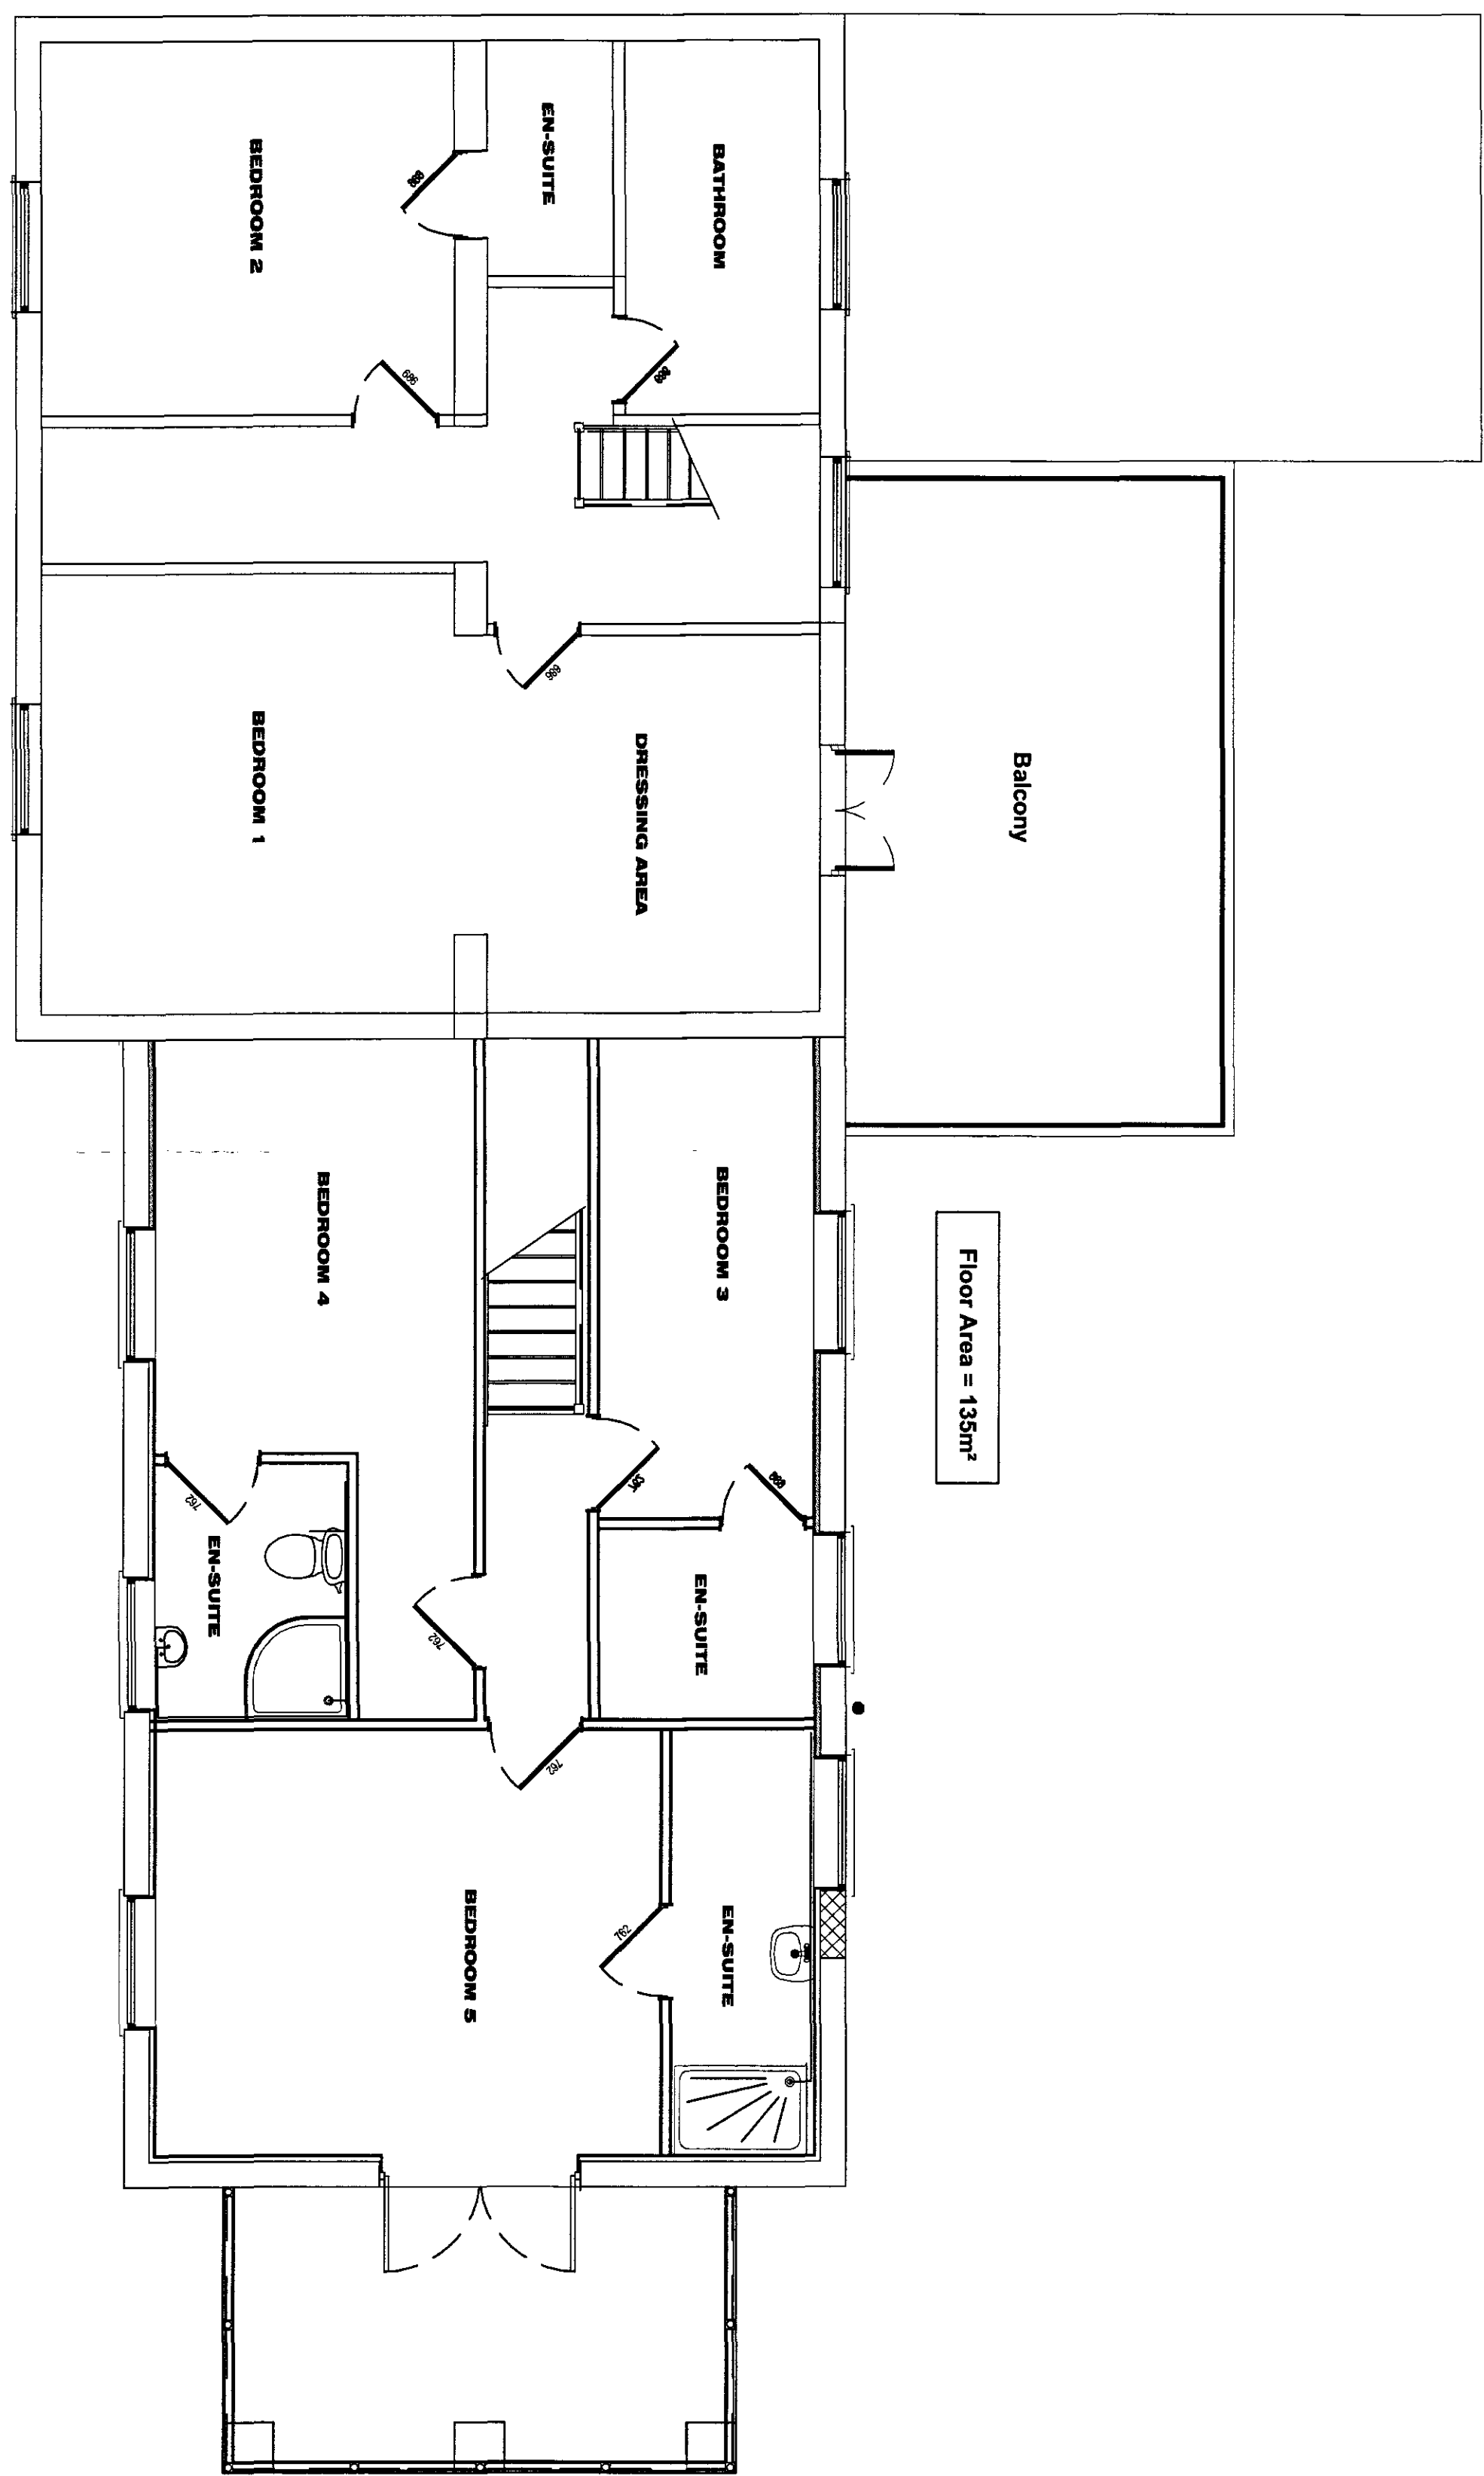


Contractor to check all Dimensions on site prior to ordering materials / commencing work.Do Not Scale from this Drawing - If In doubt then please ask

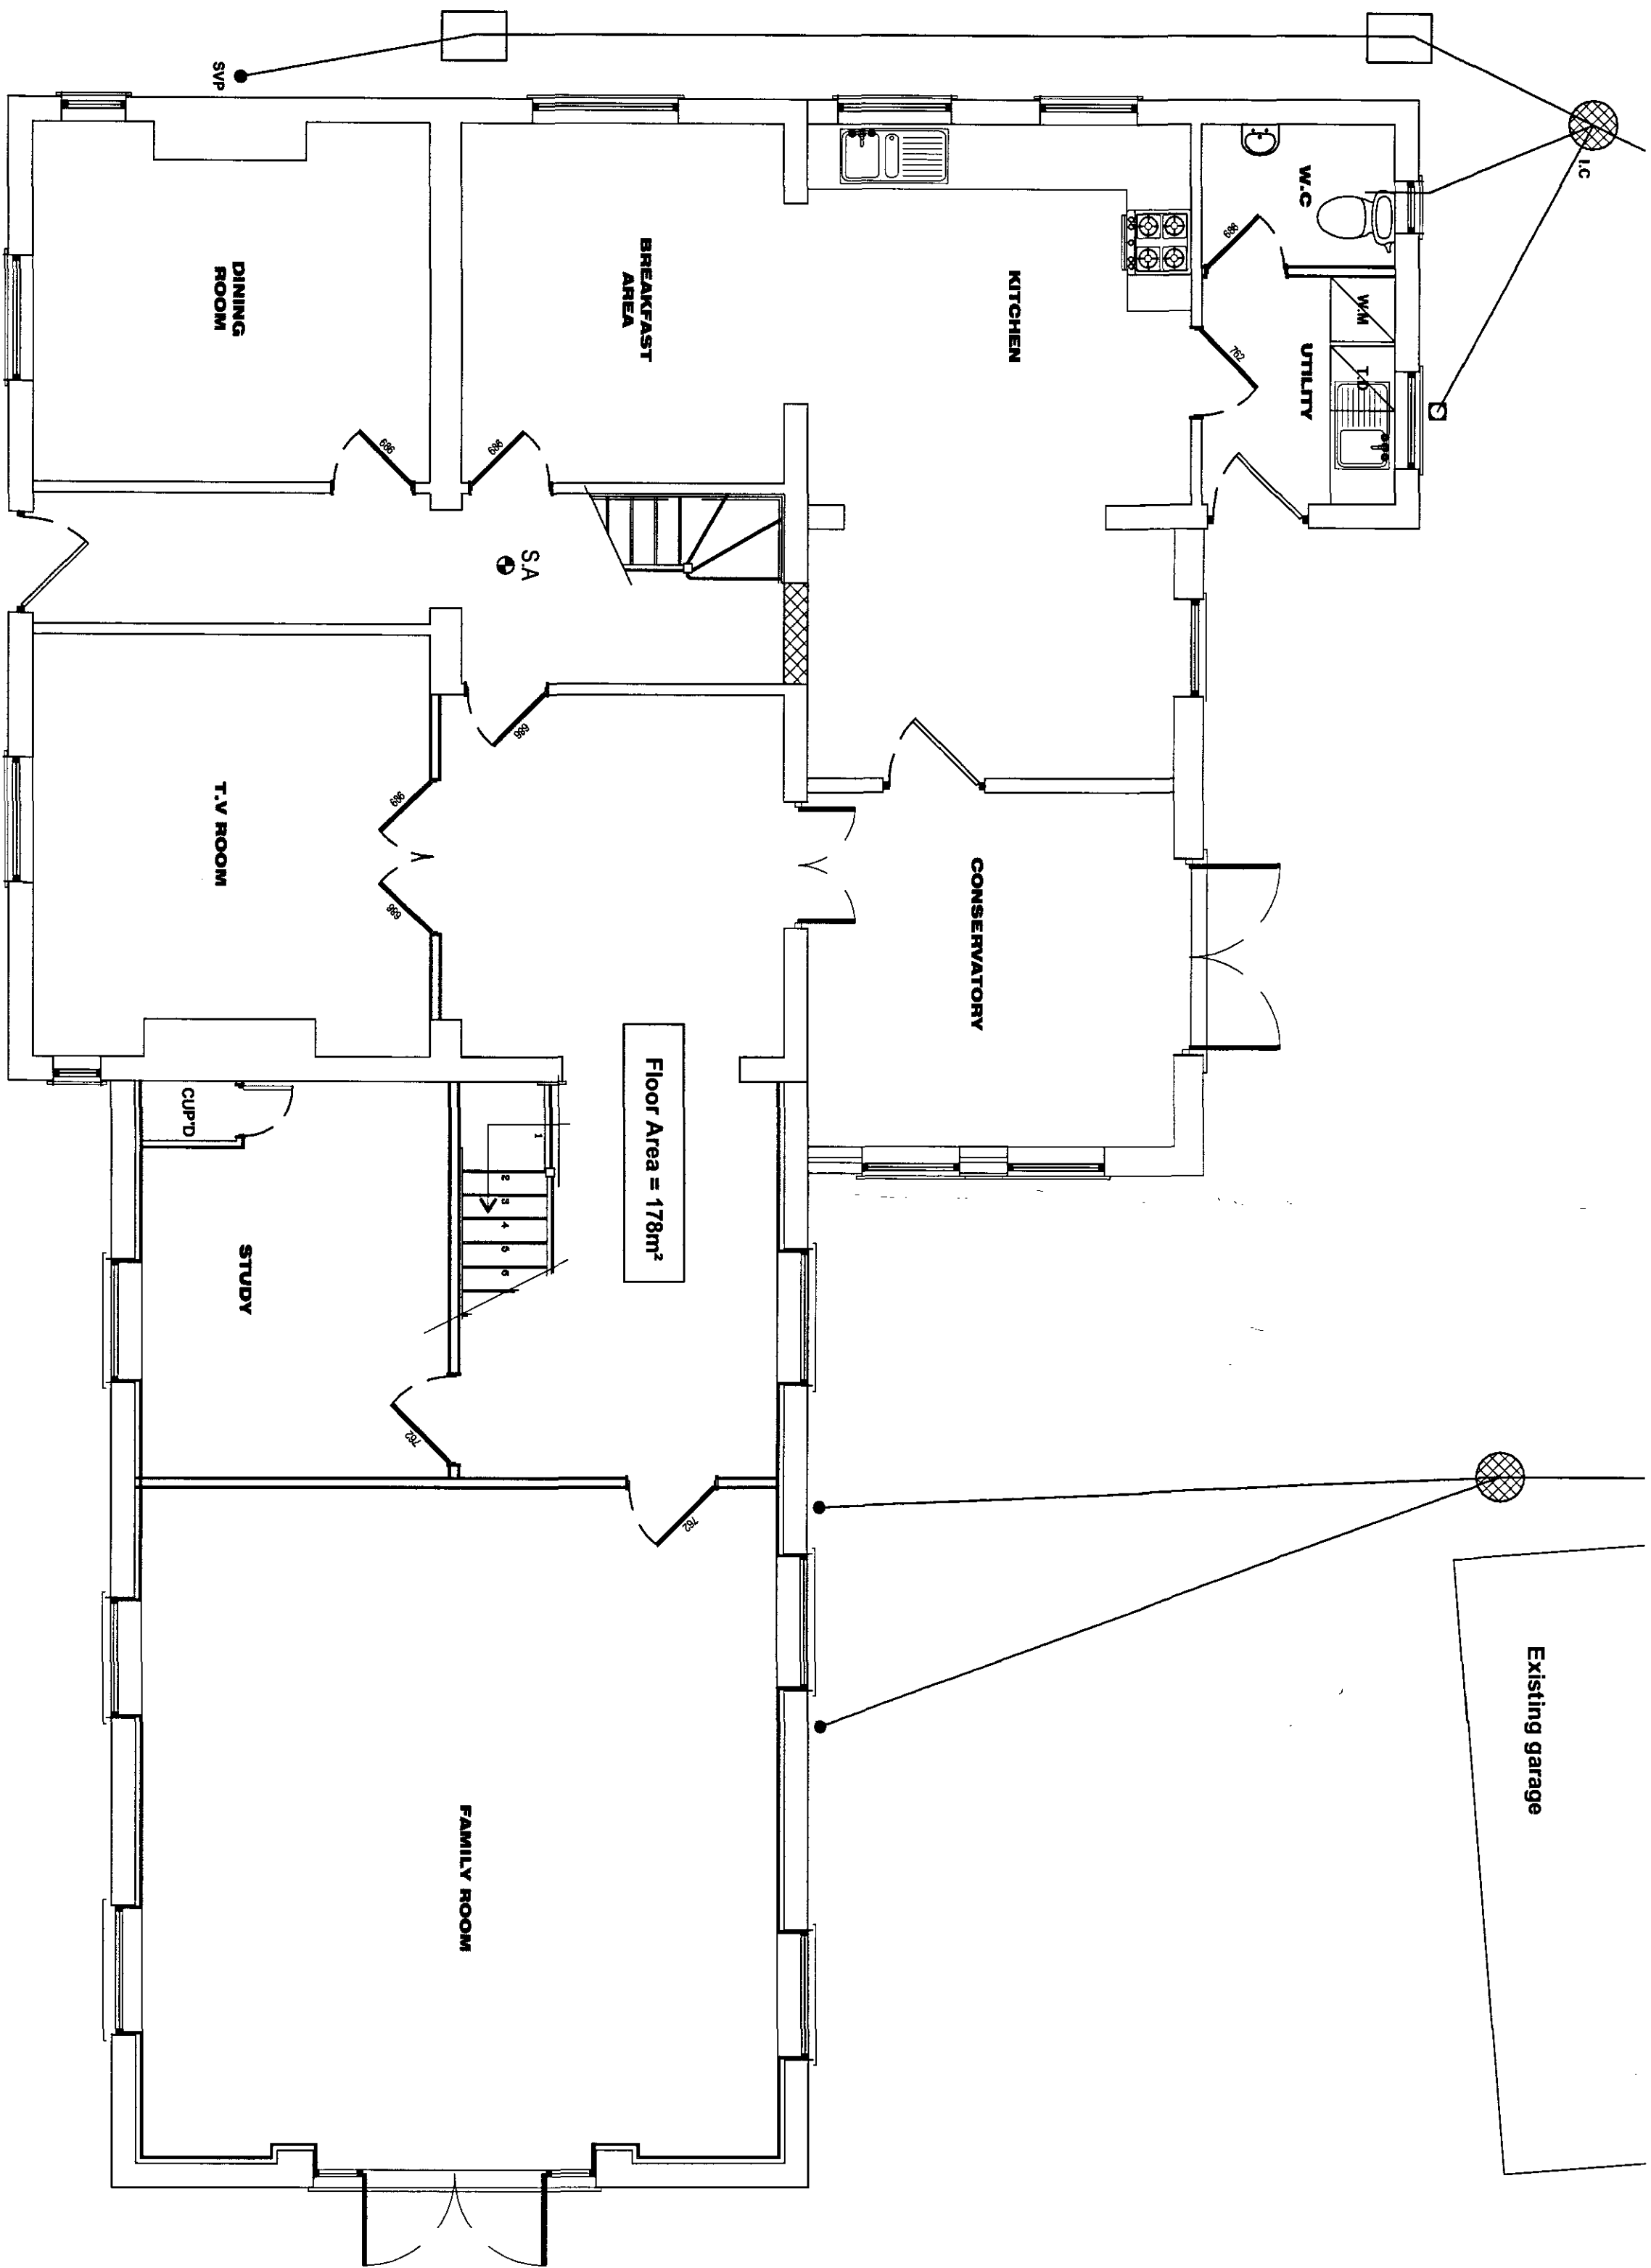

Client:
Mr S Dalton
The Old Filling Station
Deeping St Nicholas
PE11 3ET

Site:
Conversion of Existing 5 Bed House into
Residential Self Contained Flats

Drawing Title:
Existing Plans & Elevations

remway
Design Ltd

2 Red Lion Street
Spalding
PE11 1SX
Tel / Fax: 01775 768 921
Mobile : 07815 112 058
e-mail: jason@remwaydesign.co.uk

Date: **sept07** Scale: **As Noted**

Drawing No:
1524 - 01

SHDC
Planning & Development
22 FEB 2008
Ref: 0232/08

PLEASE NOTE:
Due to areas of the structure being covered, unexposed or otherwise inaccessible the notes / specifications of existing materials are subject to confirmation of site when it is feasible to expose the relevant areas of construction.