



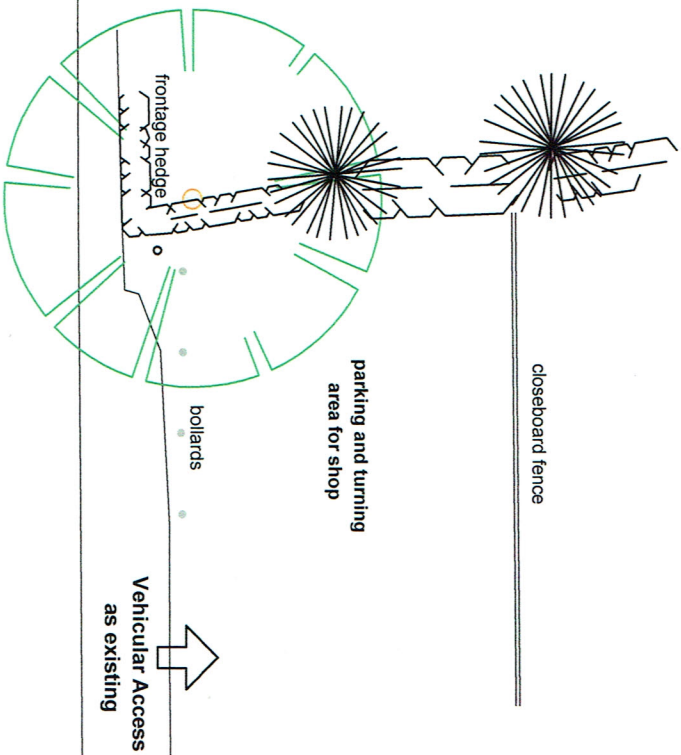

M a i n R o a d


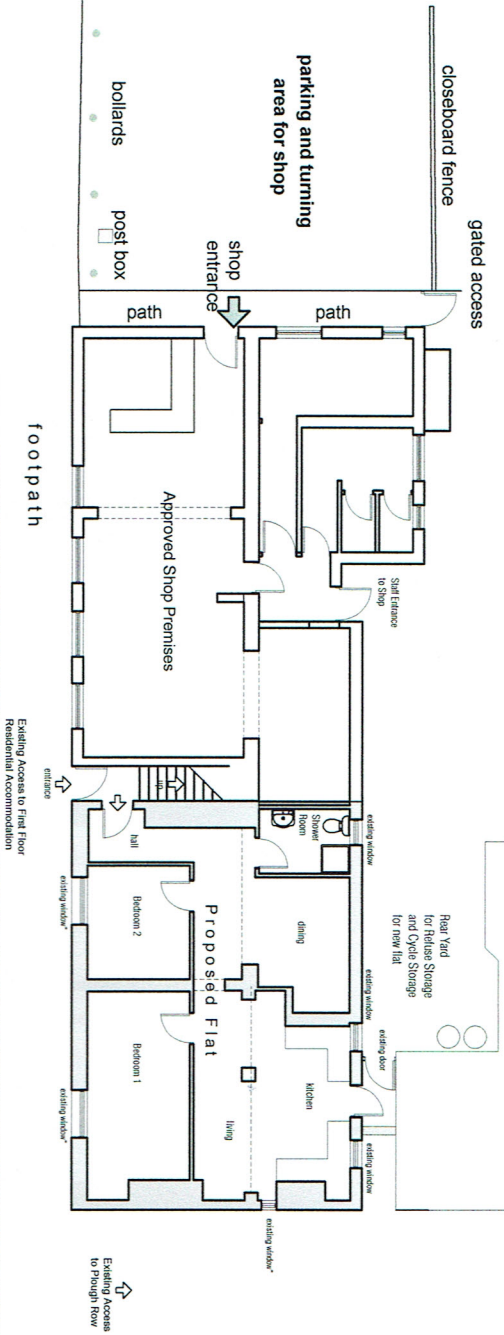


*PLEASE NOTE: NO
ALTARATIONS TO EXTERNAL
ELEVATIONS ARE REQUIRED AS
PART OF THE CHANGE OF USE

FLOOR LAYOUT AS PROPOSED 1 : 100 scale

Site Plan

1 : 200 scale

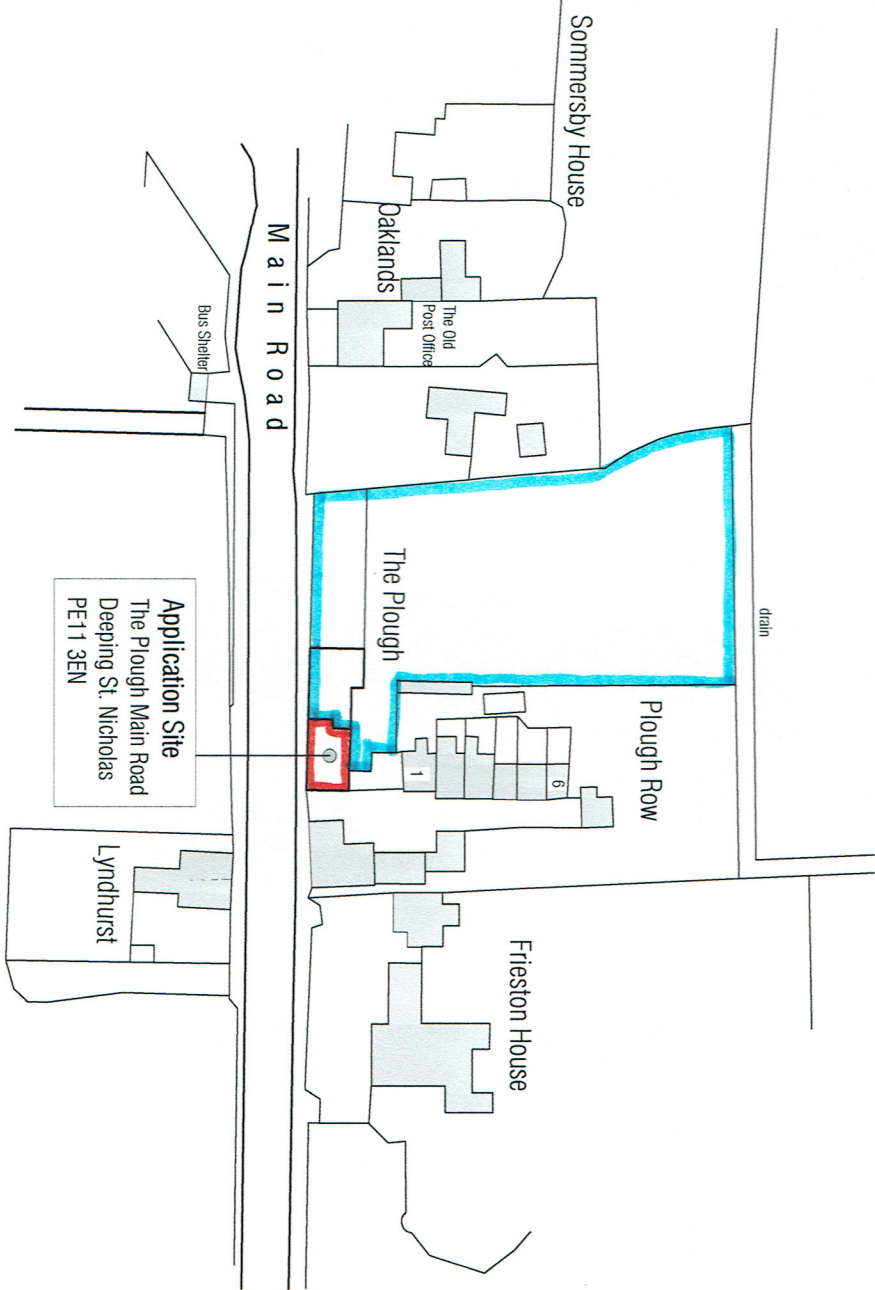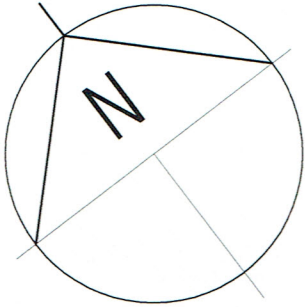

Location Plan

1 : 1250 scale