




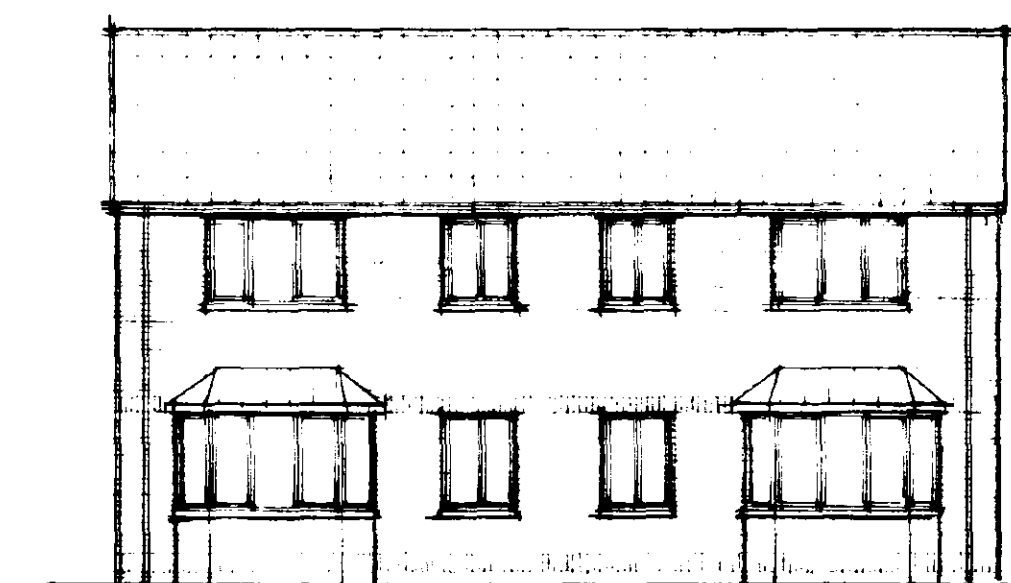



S. West

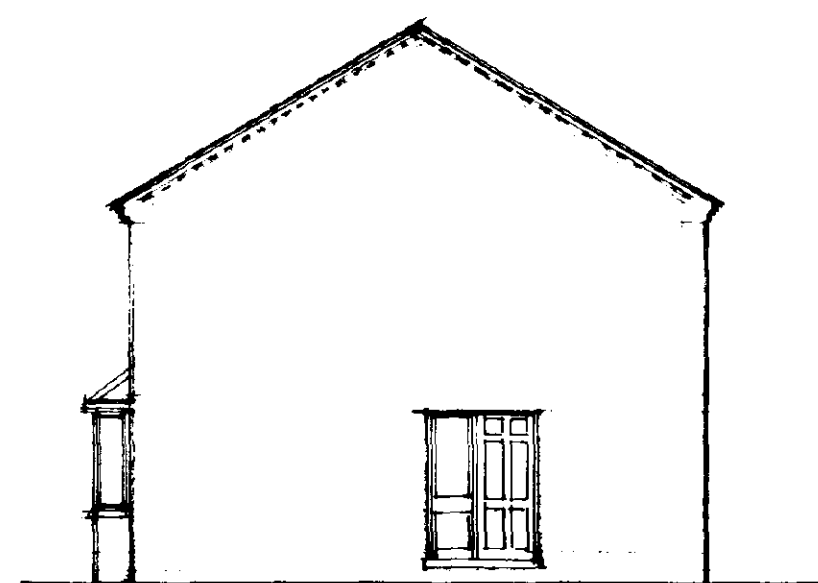


S. East

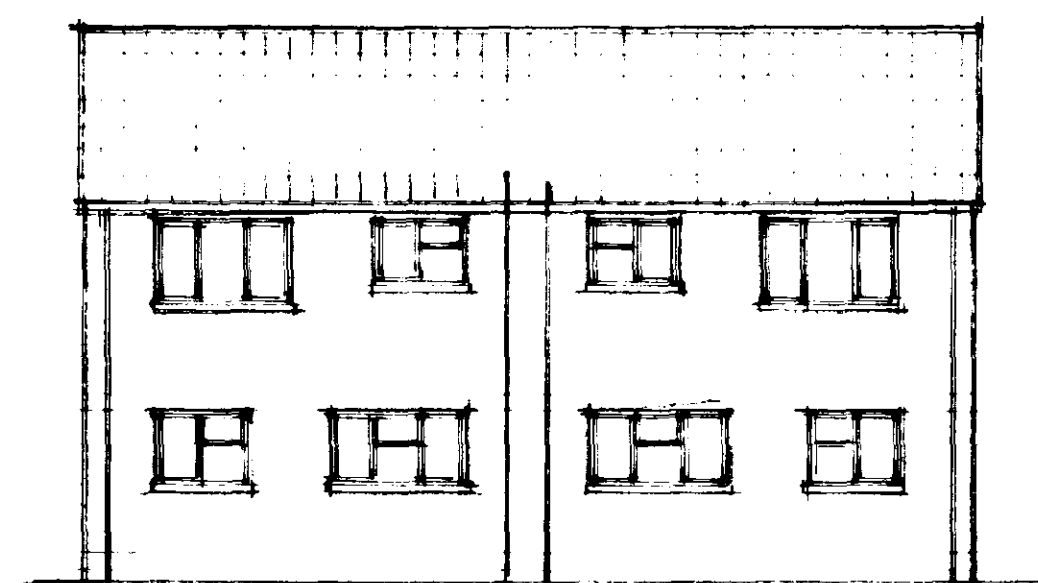

N. East

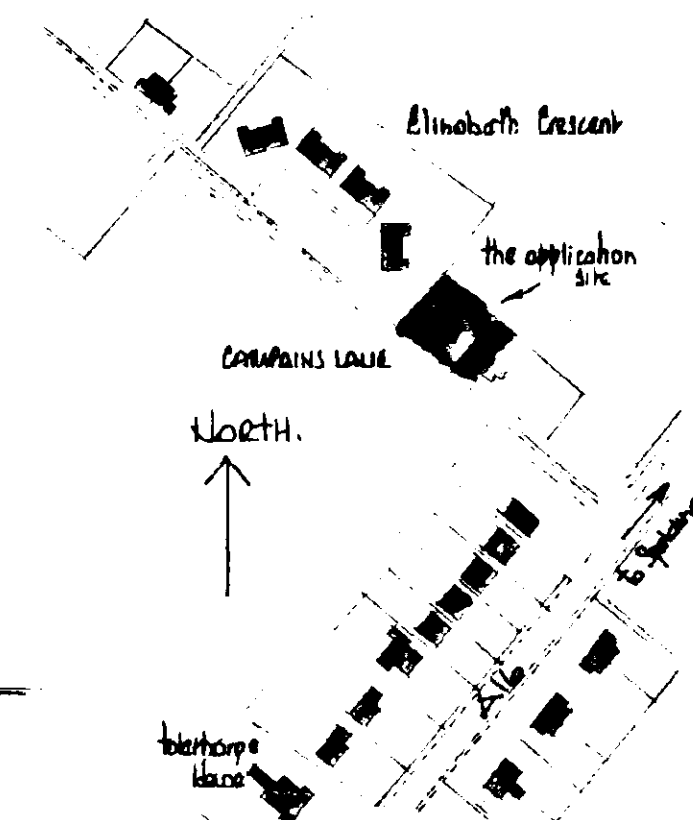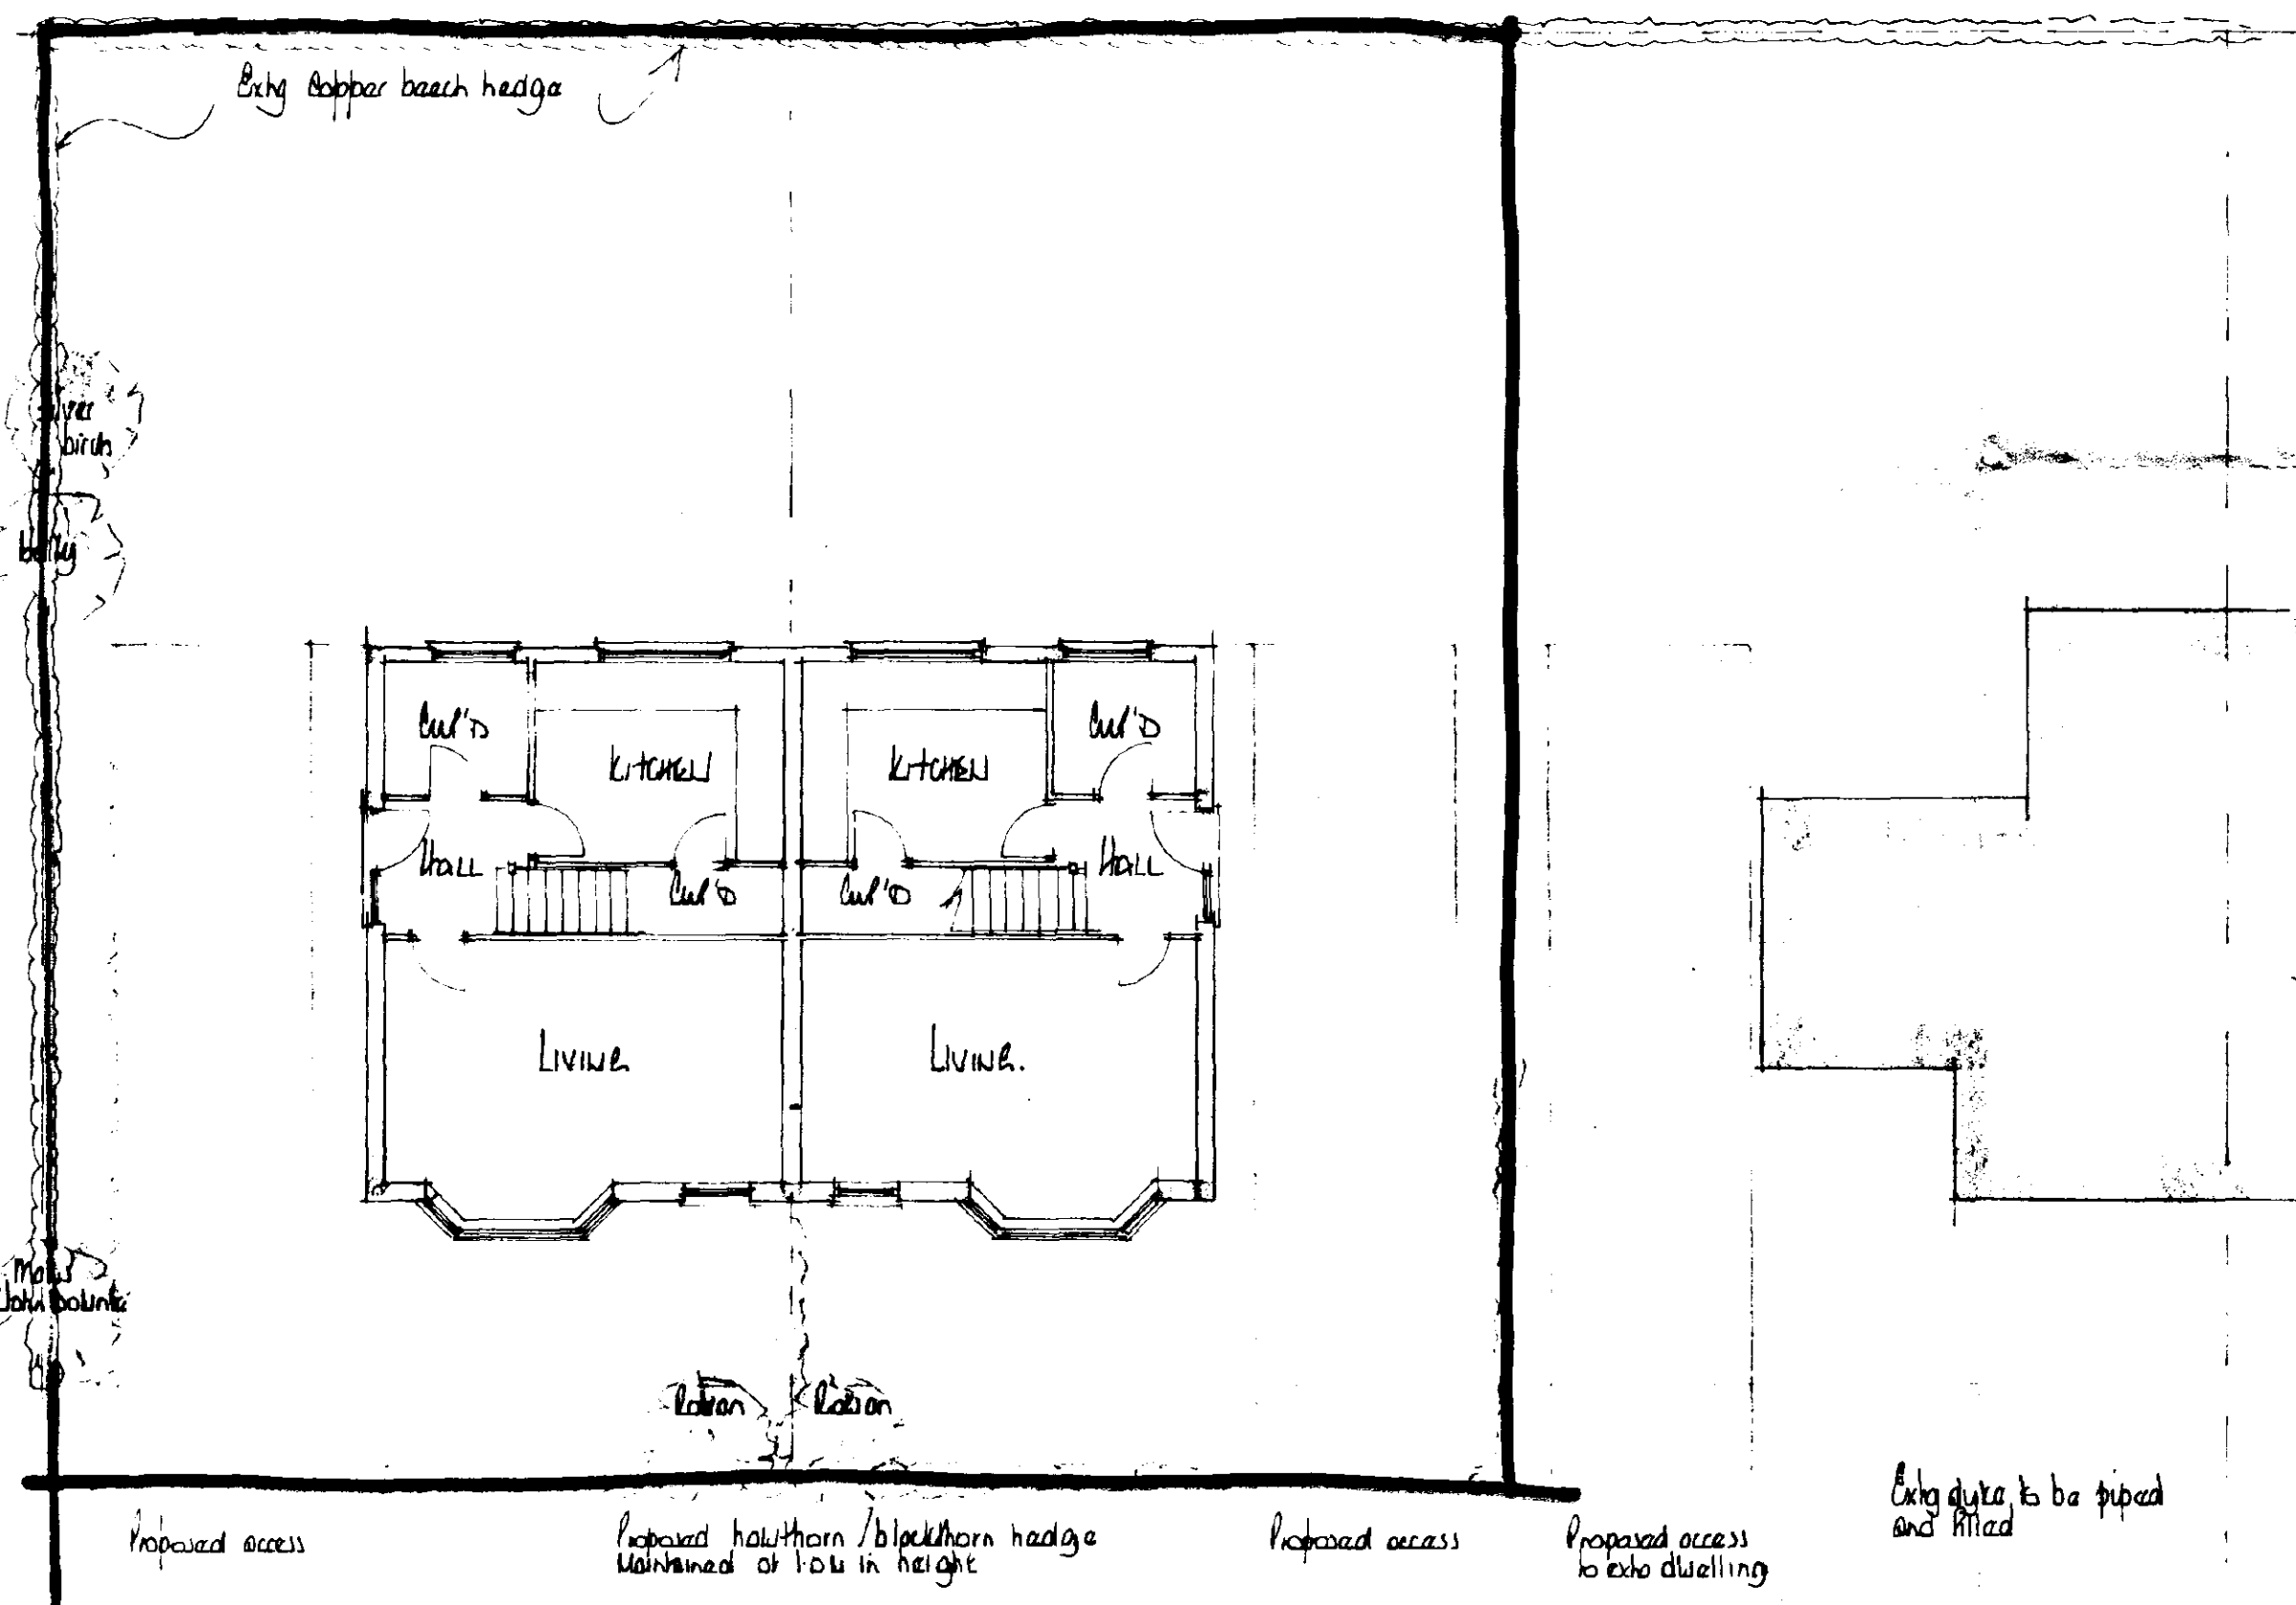

ground floor

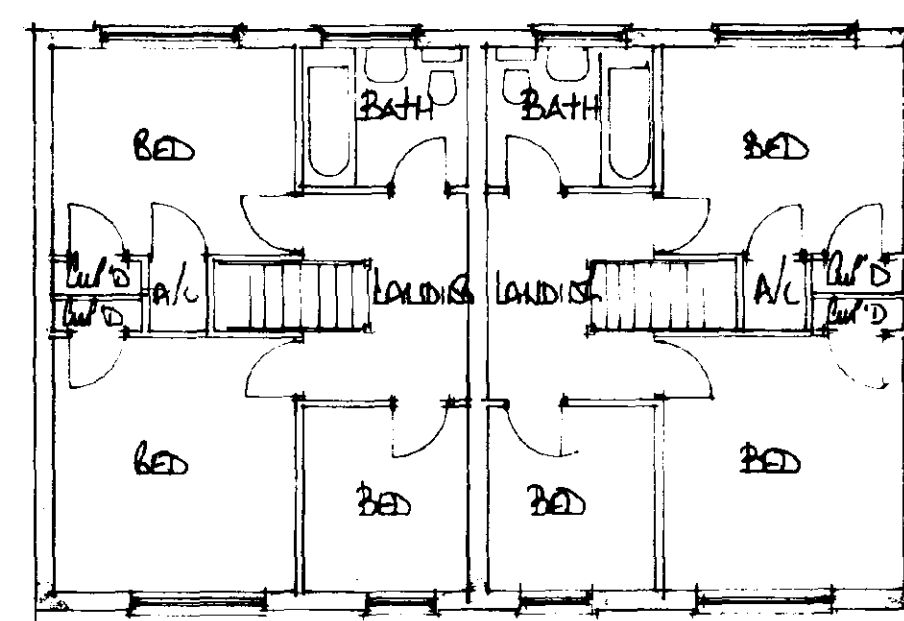

first floor DETERMINED PLAN

01 MAR 1995
0233/95

A		Date	Revisions
copyright			
E. M. Design Associates			
"Willow Lodge", Horseshoe Road, Spalding, Lincs. PE11 3JA Tel: Spalding (0775) 767968			
Client			
MR. R. TINSLEY			
Job Title			
PROPOSED DEVELOPMENT AT CAMPAIGN'S LANE DEEPING ST NICHOLAS			
Drawing Title			
PLAN & ELEVATIONS			
Scale			
1:100			
Date	Feb 95	Drawn by	1:100
Drg. No.		Rev	
95/09/01			