



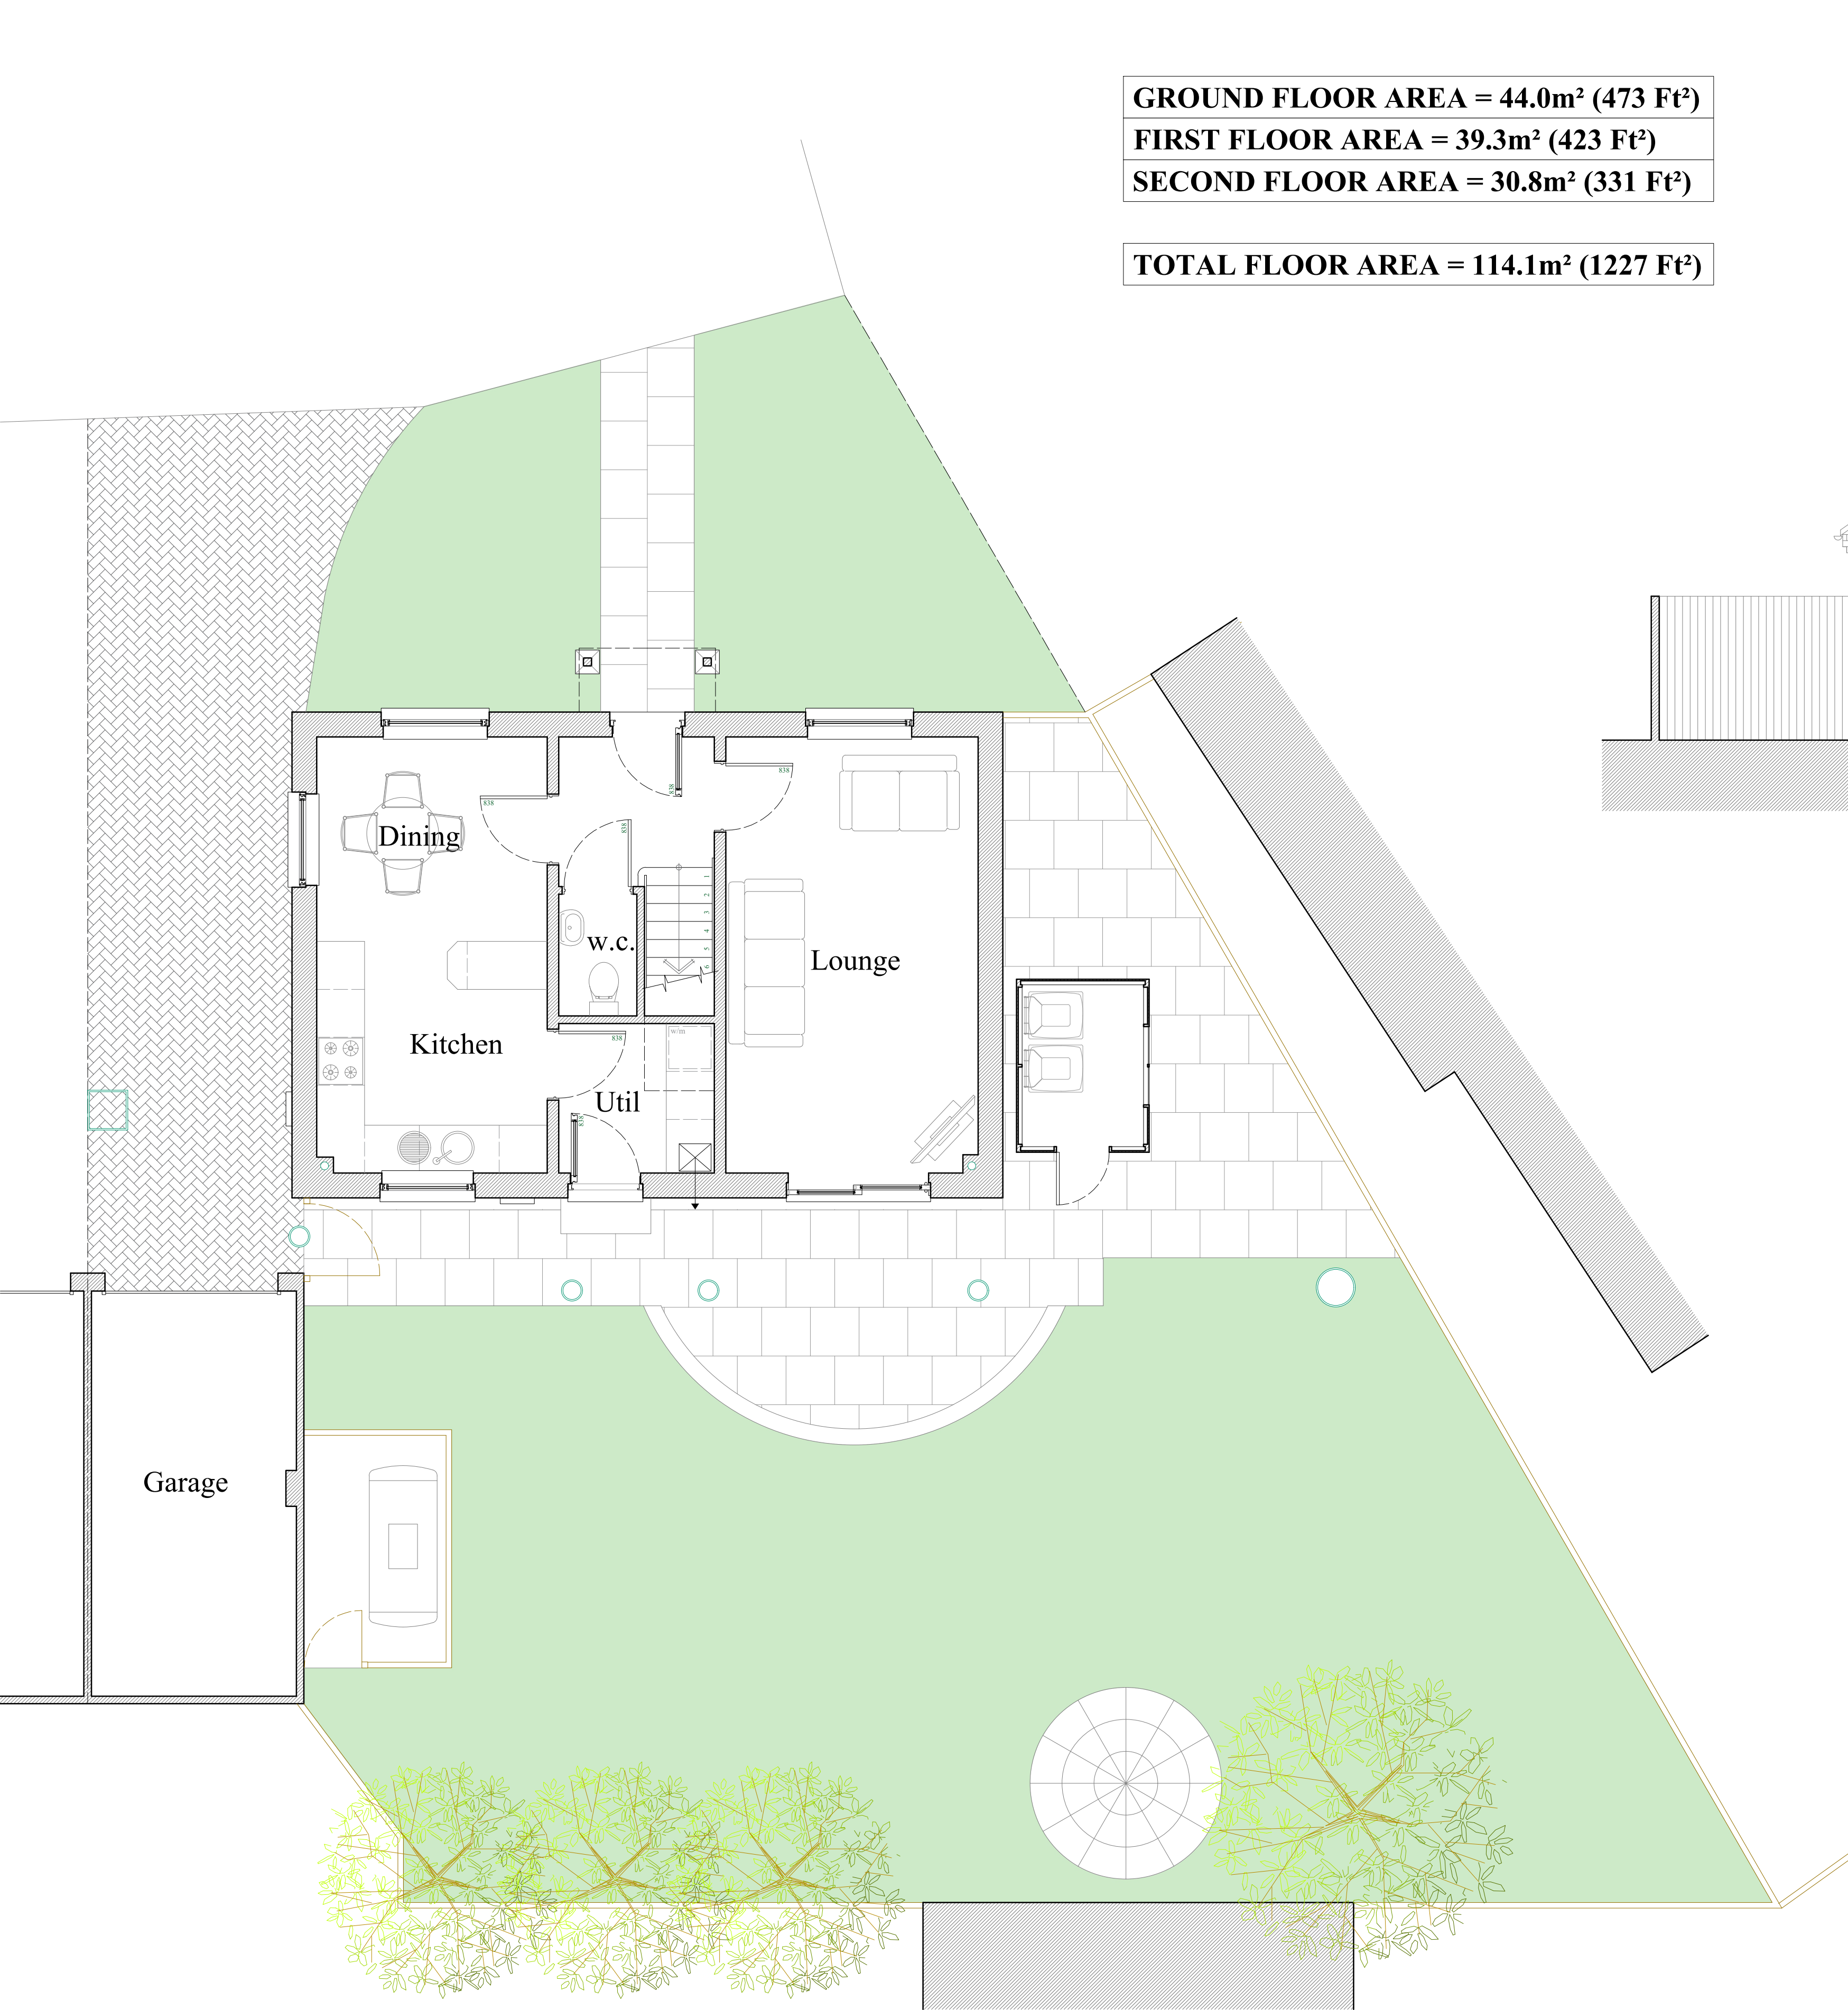


GROUND FLOOR AREA = 44.0m² (473 Ft²)
FIRST FLOOR AREA = 39.3m² (423 Ft²)
SECOND FLOOR AREA = 30.8m² (331 Ft²)


TOTAL FLOOR AREA = 114.1m² (1227 Ft²)

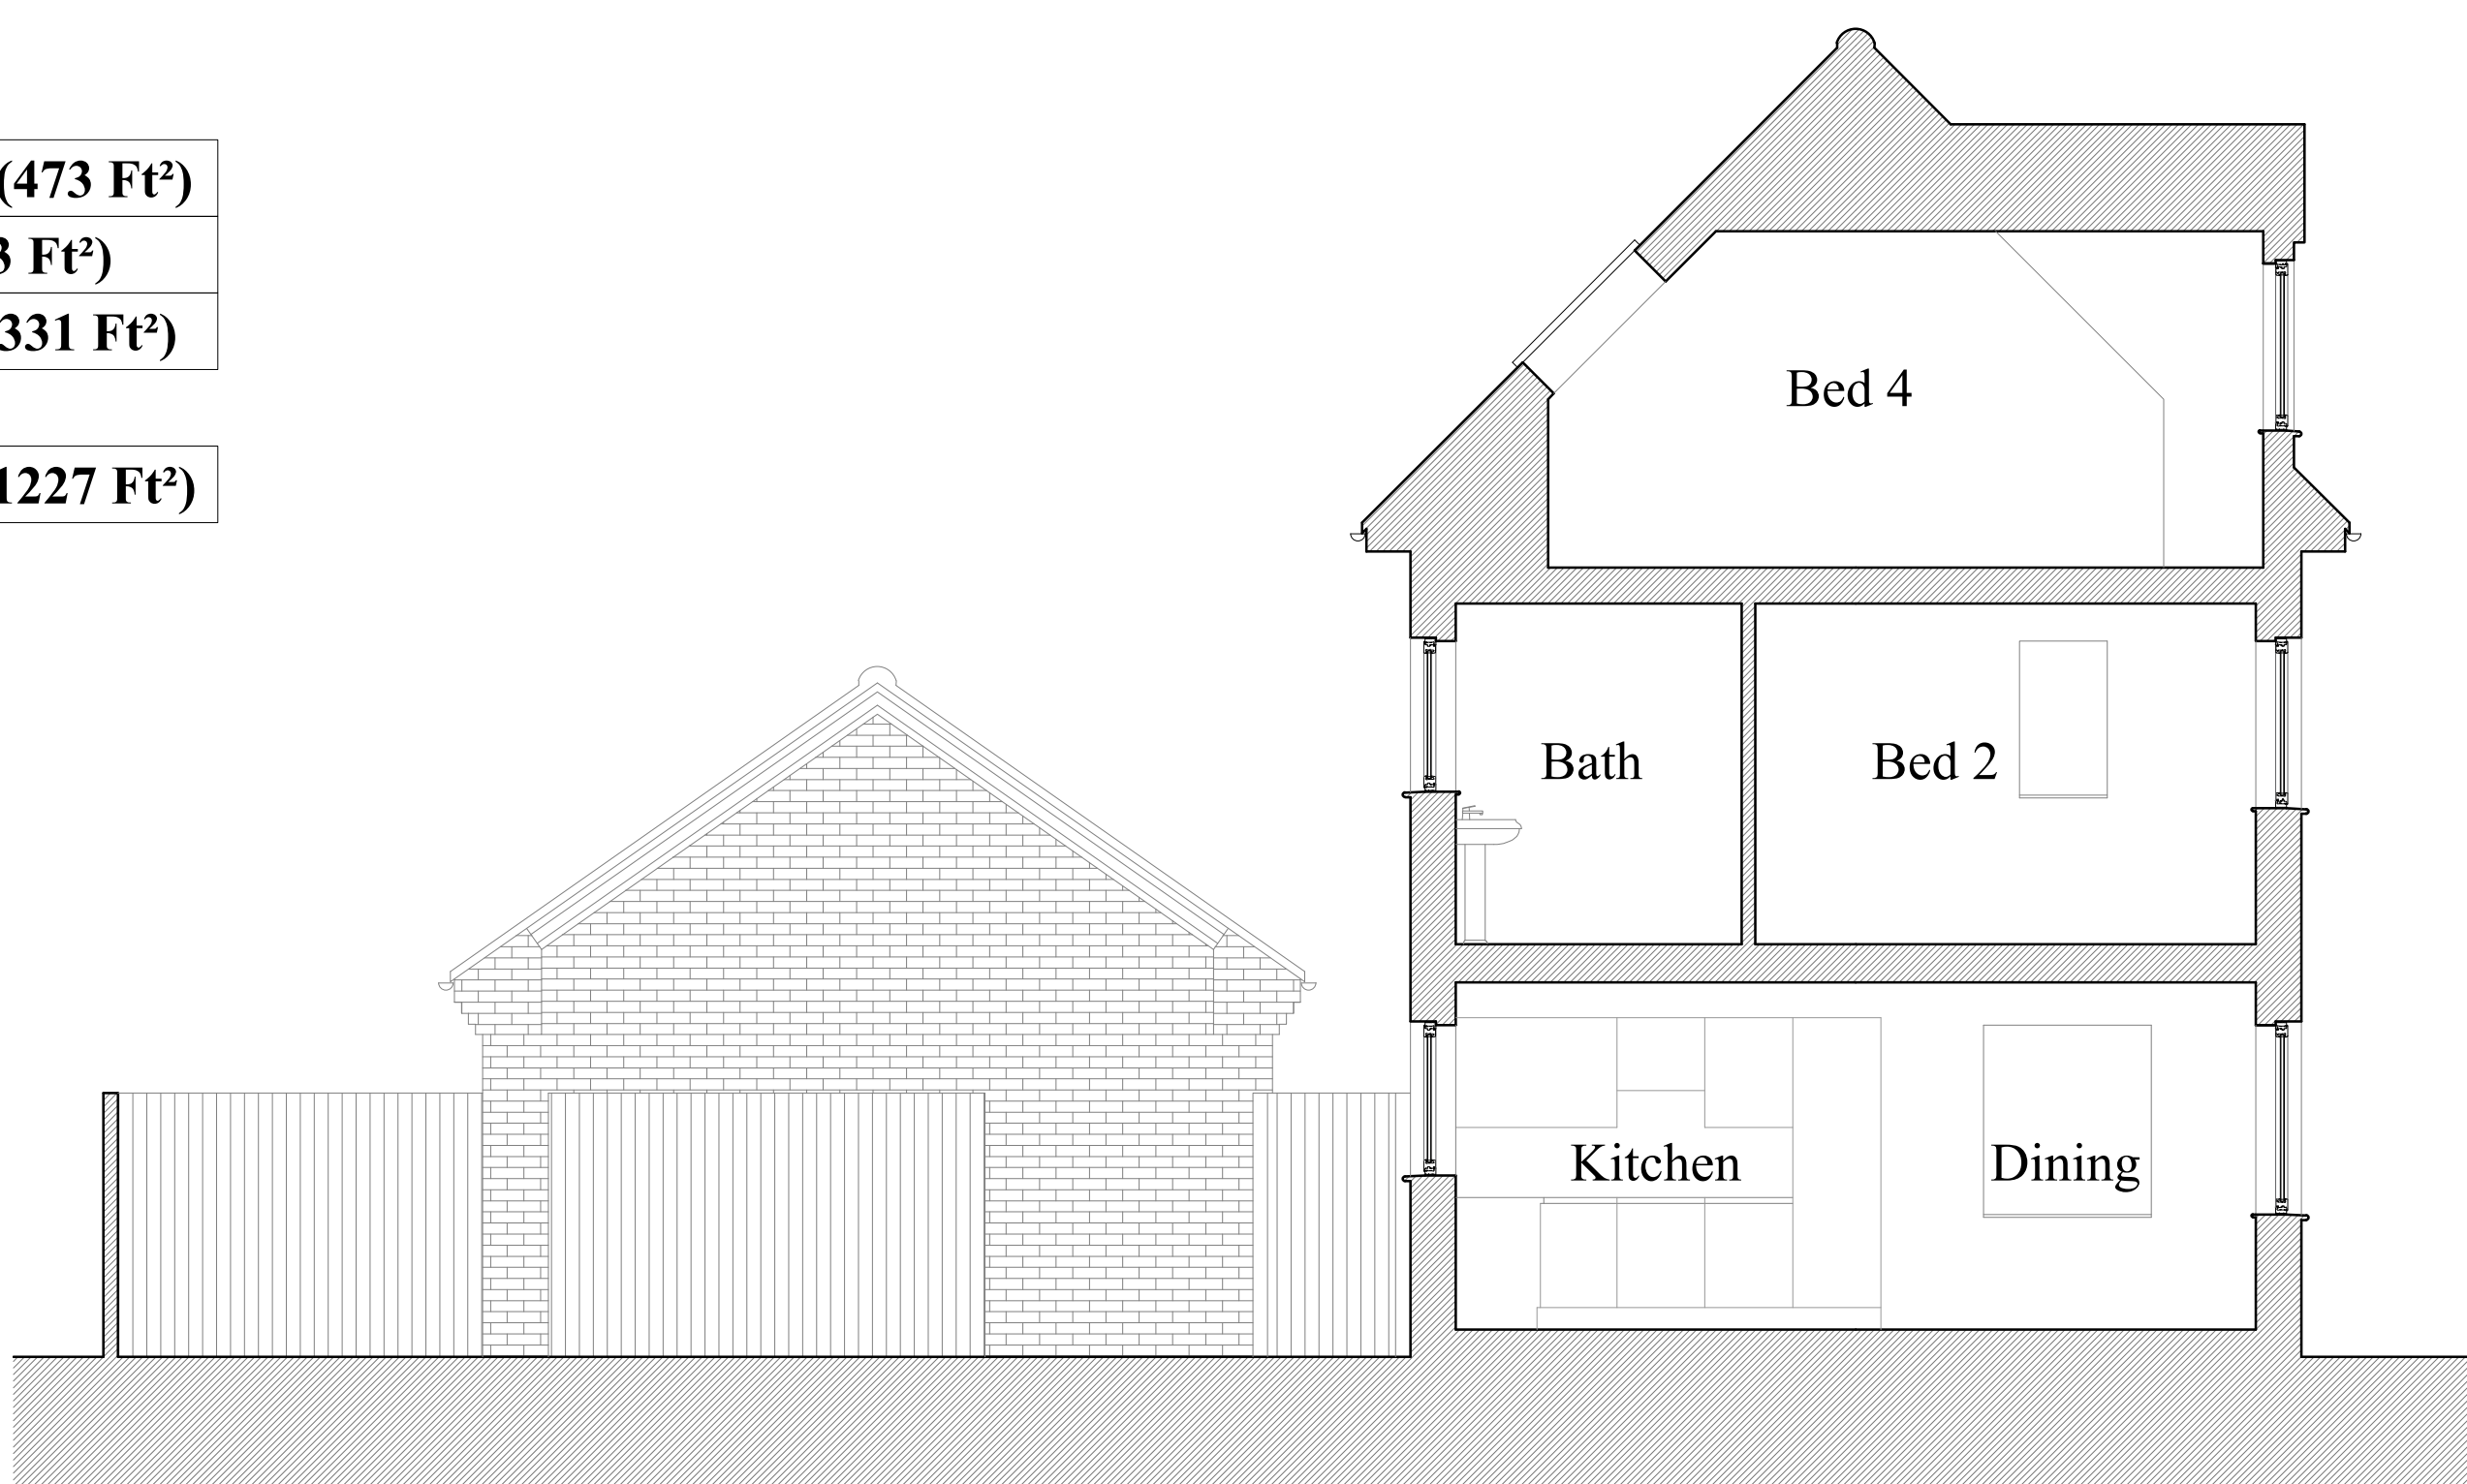

2 TYPICAL SECTION
1:50 @ A1 (1:100 @ A3)

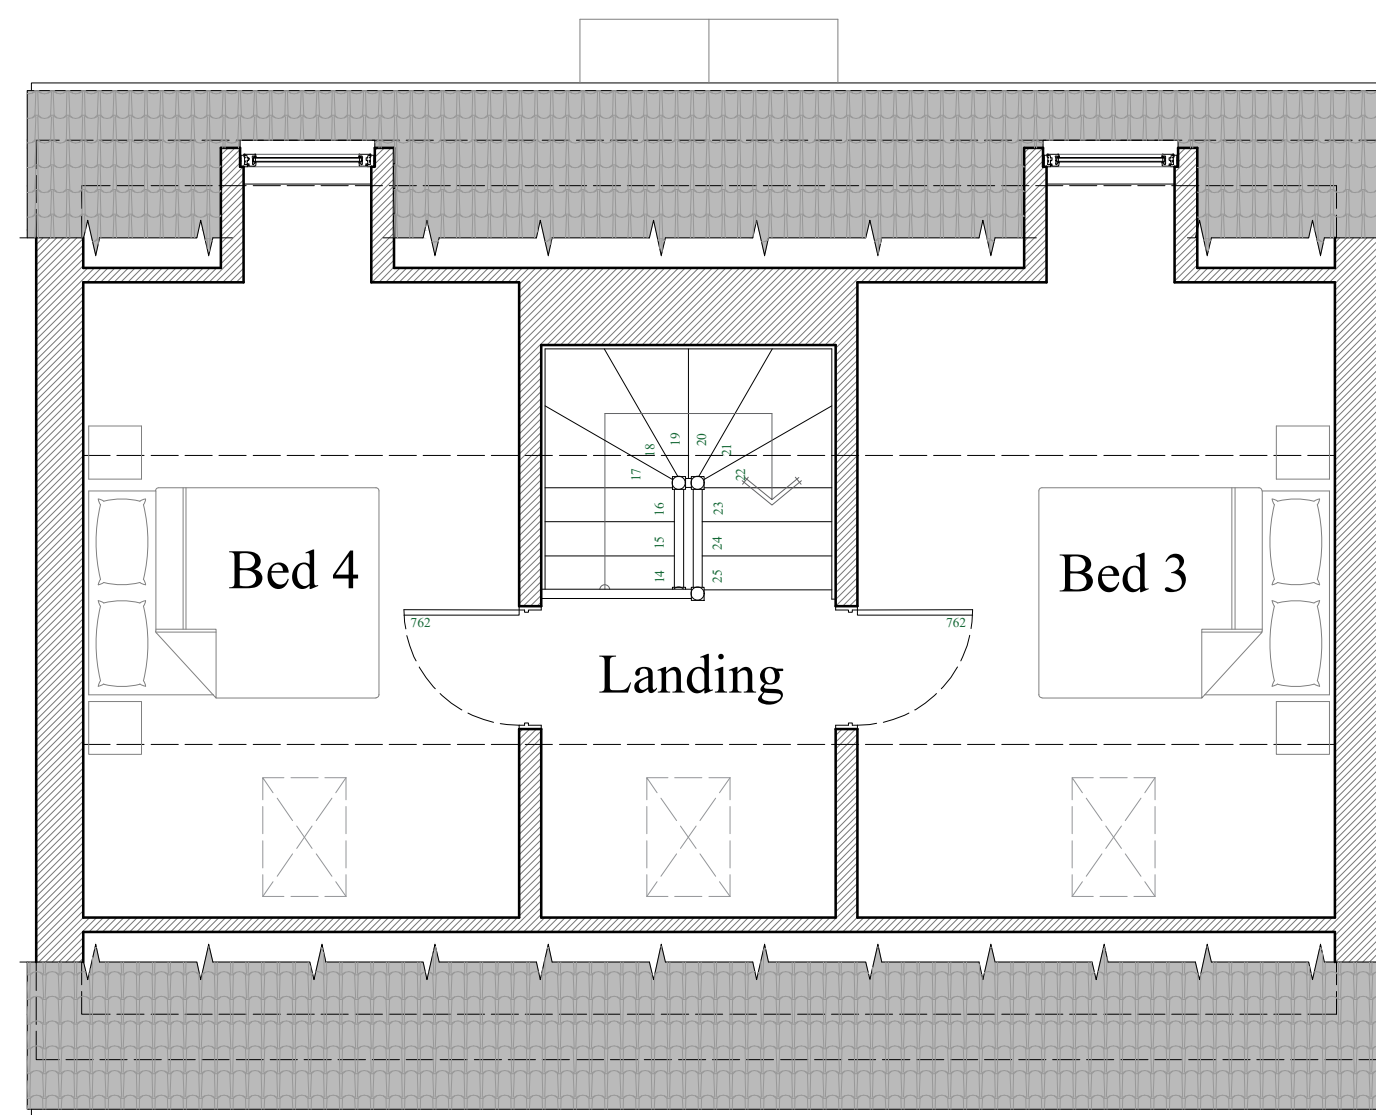

3 SECOND FLOOR PLAN
1:50 @ A1 (1:100 @ A3)

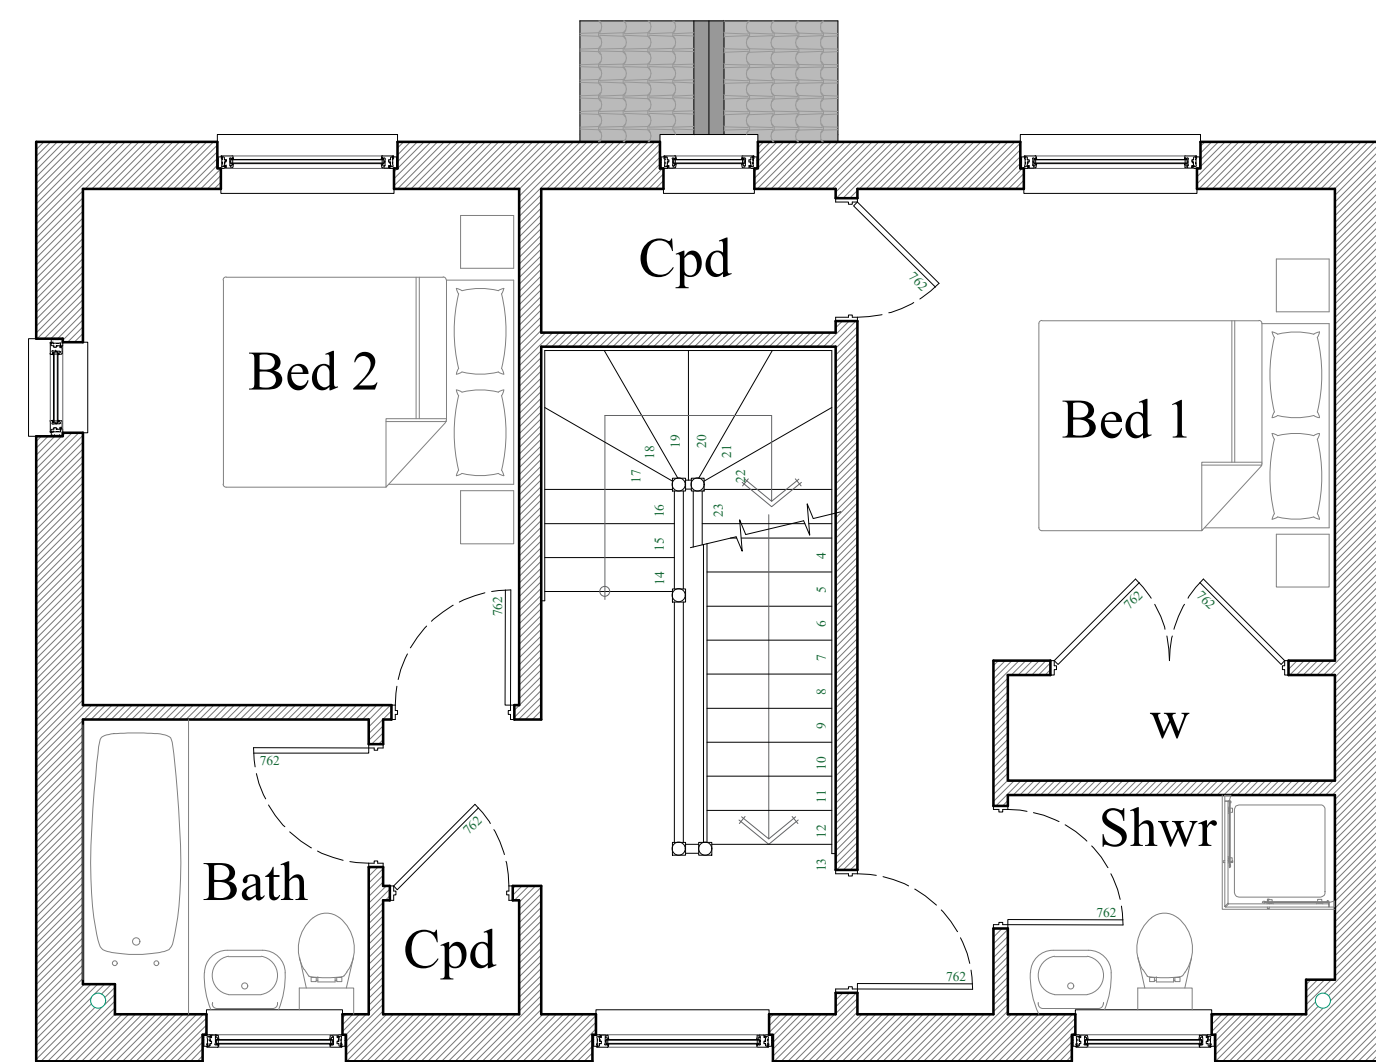

4 FIRST FLOOR PLAN
1:50 @ A1 (1:100 @ A3)