


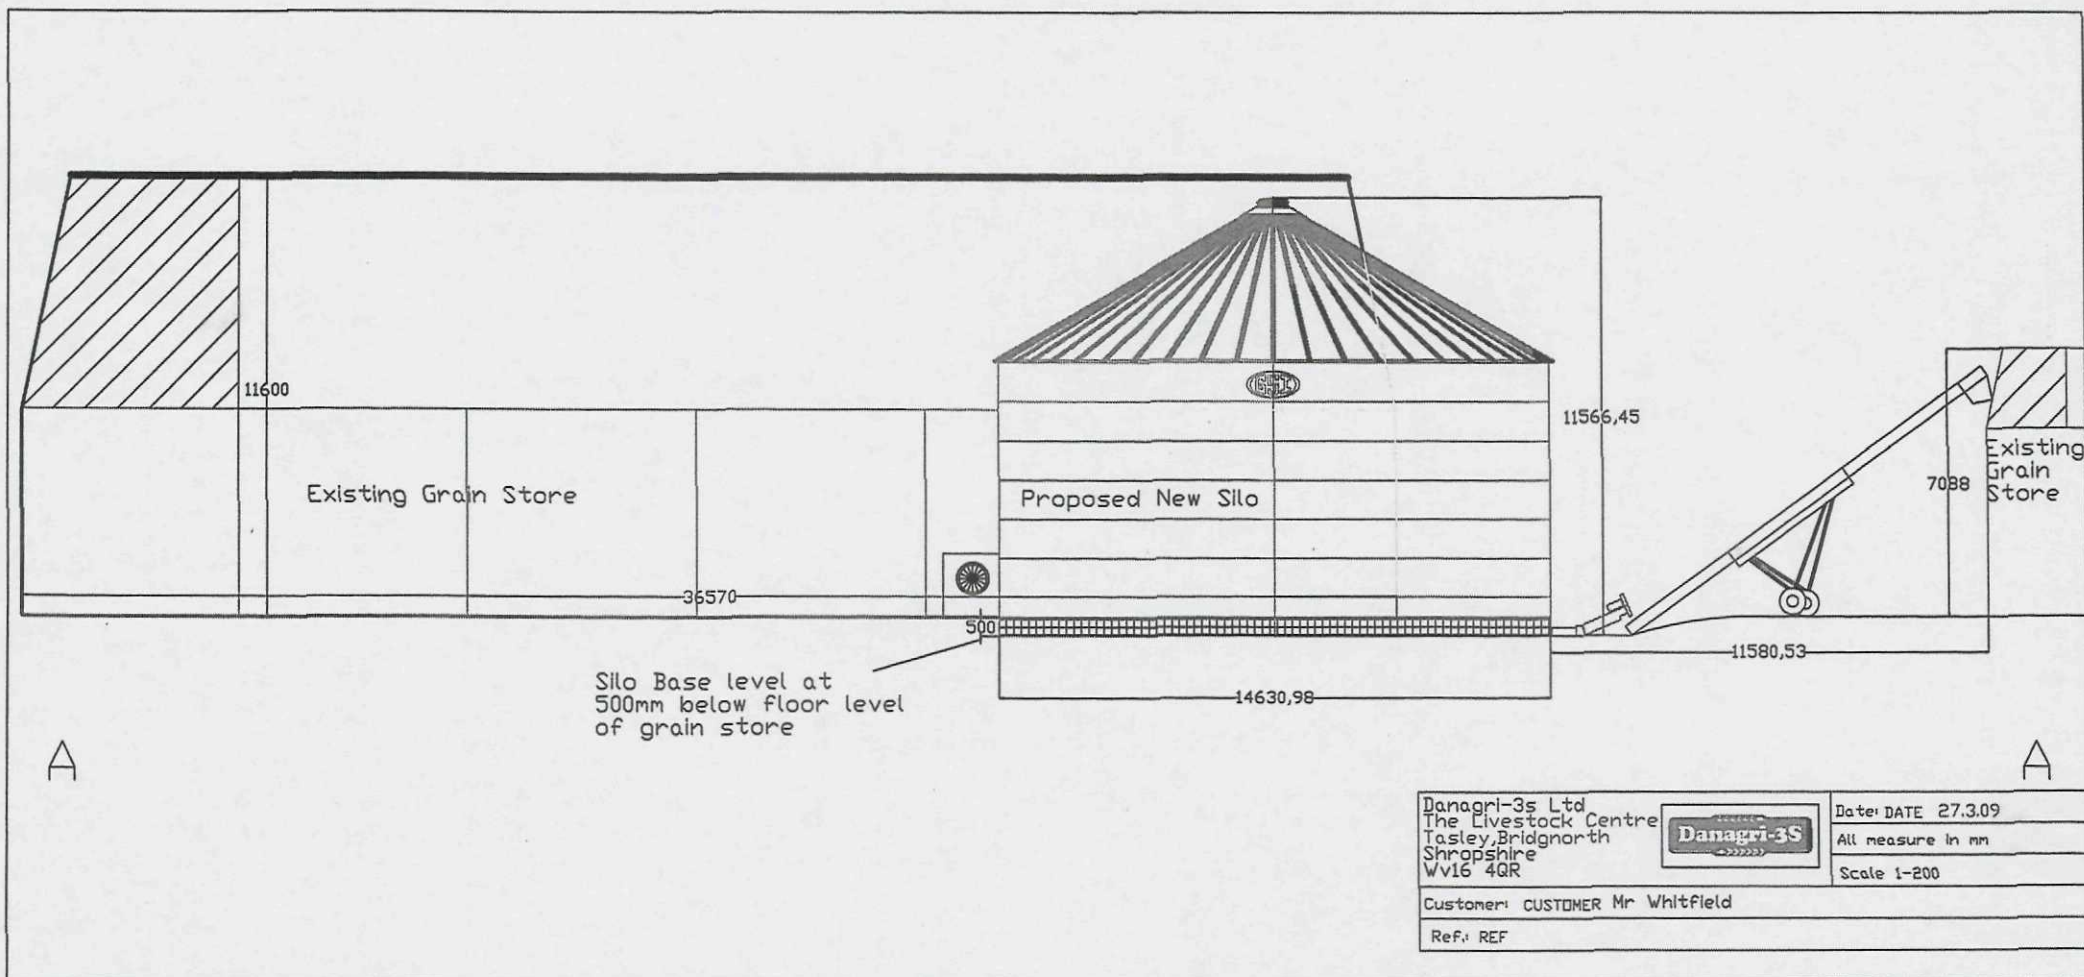

E & E WHITFIELD
 Bank House Farm
 The Delph
 Spalding PE11 3JH
 Tel & Fax: (01775) 670252

**DETERMINED
PLAN**

SHDC
 Planning & Development
 17 APR 2009
 Ref: 0264/09