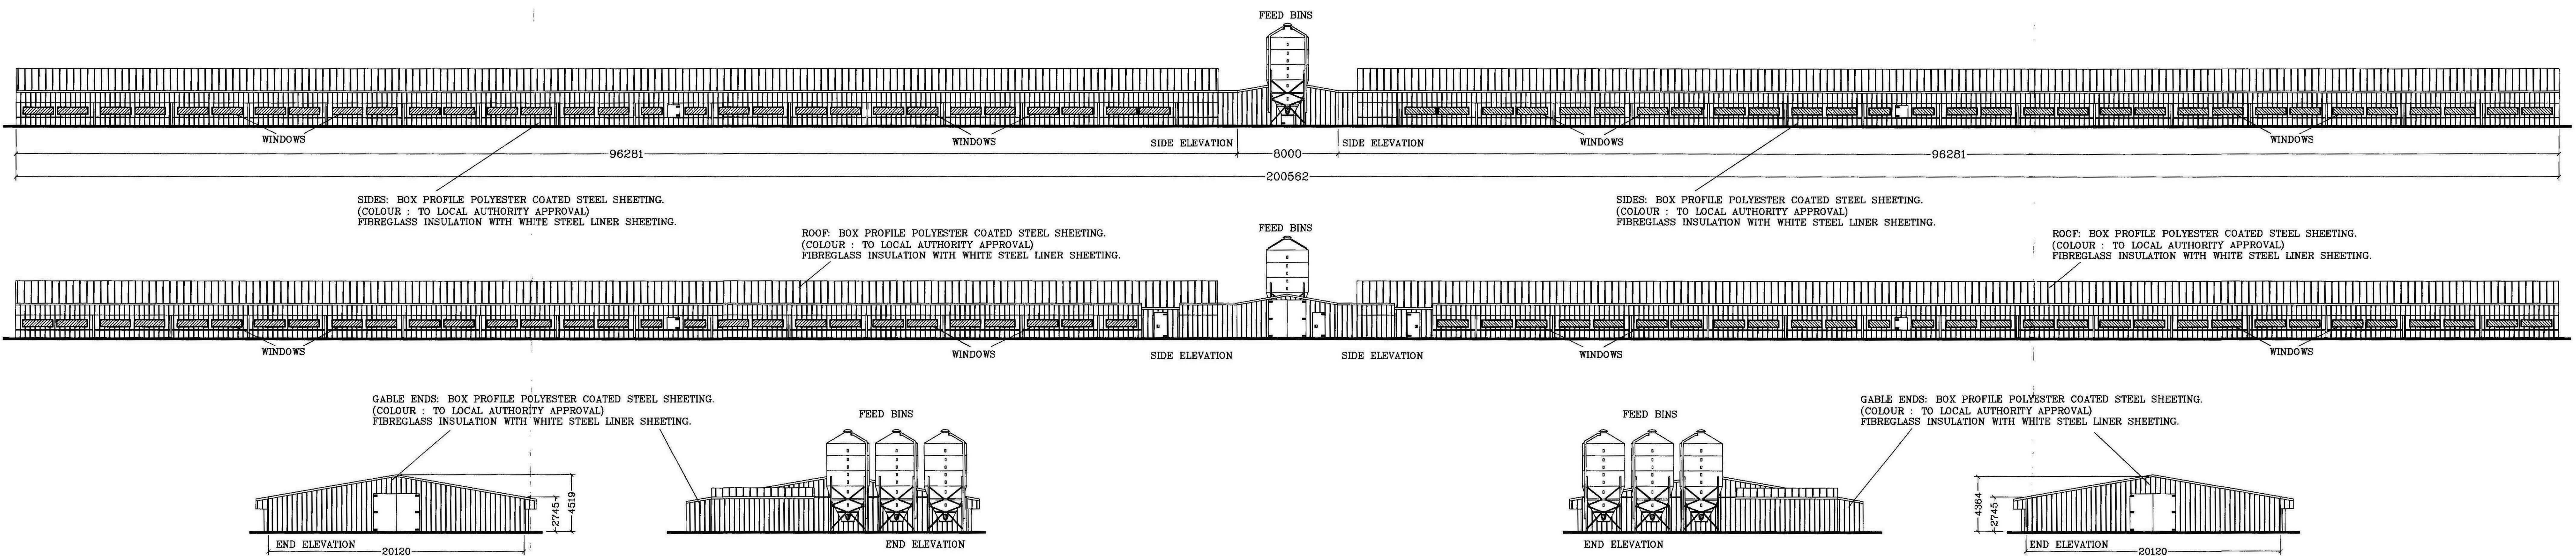


Morspan

CONSTRUCTION LTD

TEL: 01291 672334 FAX: 01291
richard@morspan.co.uk www.morspan.co.uk

TITLE: PROPOSED NEW POULTRY UNITS - DV
DEEPING FARM
MAIN ROAD
DEEPING ST. NICHOLAS
LINCOLNSHIRE
PE11 3BW

SHC
Planning & Develop
22 APR 2010
Ref: 033A-1

DATE: 04/03/2010
DRWN BY: T.G.A.
SCALE: 1:200 @ A0
DRWG No: DV DEEP - PL/EL/FP (A0)
CLIENT: DV FARMS LLP

NOTES: FEED B
CONTRO
TO BE
POSITION
PER SIT