



DO NOT SCALE FROM THIS DRAWING

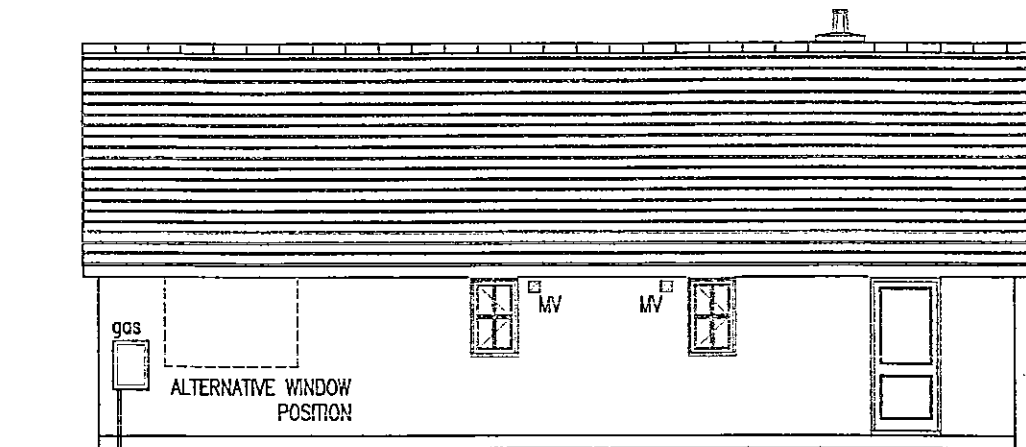



SIDE ELEVATION

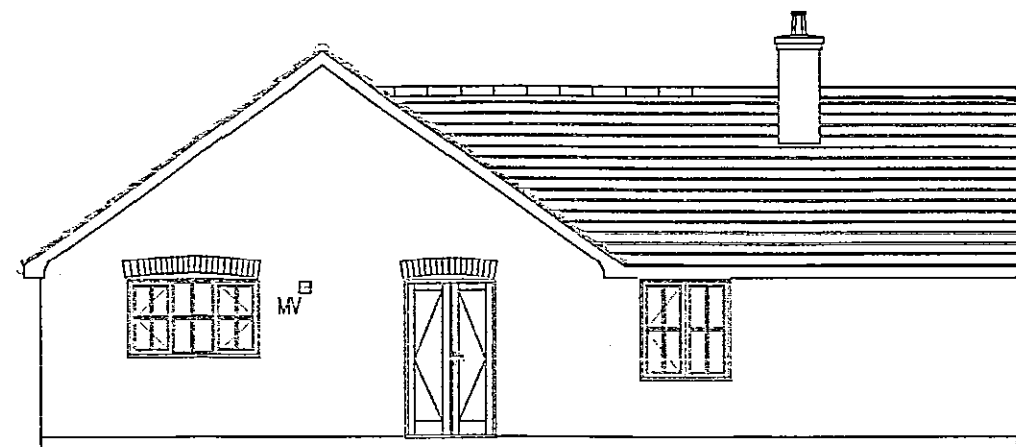


REAR ELEVATION

SHDC
Planning & Development
17 MAR 2004
Ref 0364/04

DETERMINED
PLAN

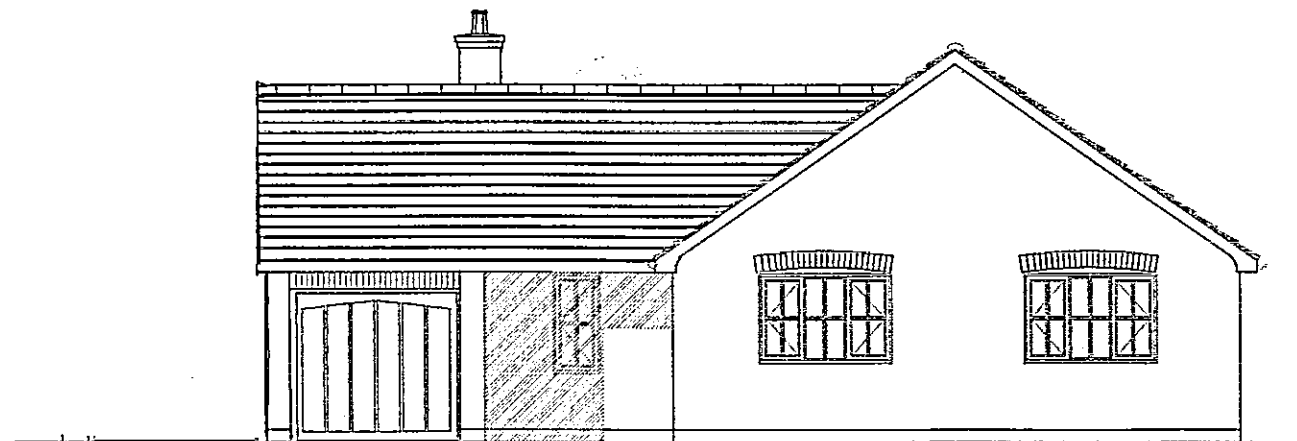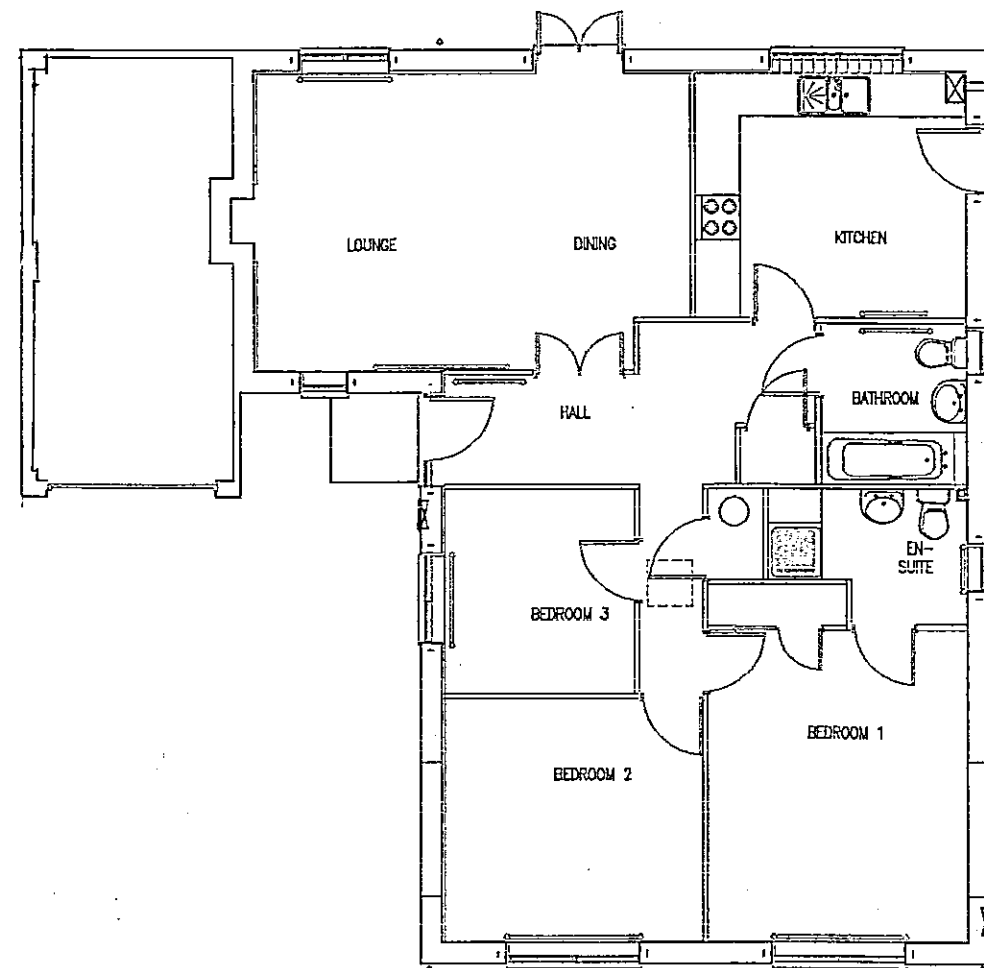

FRONT ELEVATION

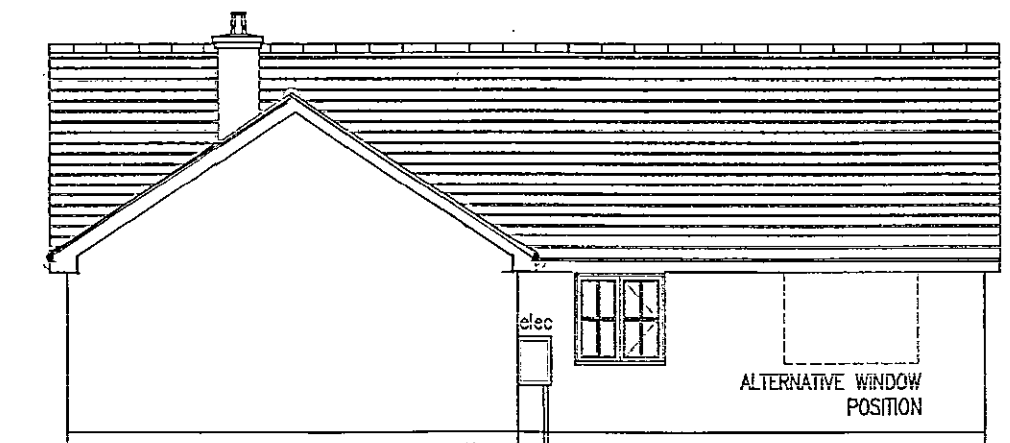

SIDE ELEVATION



TUCKLEY CHESTER DESIGN LTD
PLANNING AND DESIGN
Unit 9, The Bell Plantation
Walling Street, Towcester
Northants, NN12 6HN
Tel No:(01327)359222 Fax:(01327)358814
E-Mail: Tuckleychester@BTconnect.com

This drawing is copyright. Contractors must check all dimensions on site. Only figured dimensions to be worked to. Any discrepancies to be immediately reported to the architect before proceeding.

Title

M-95 - COTTAGE - EAST

Detail

PLANNING LAYOUT

Drawn	No.
Date MARCH 2000	
Scale 1:100	A