


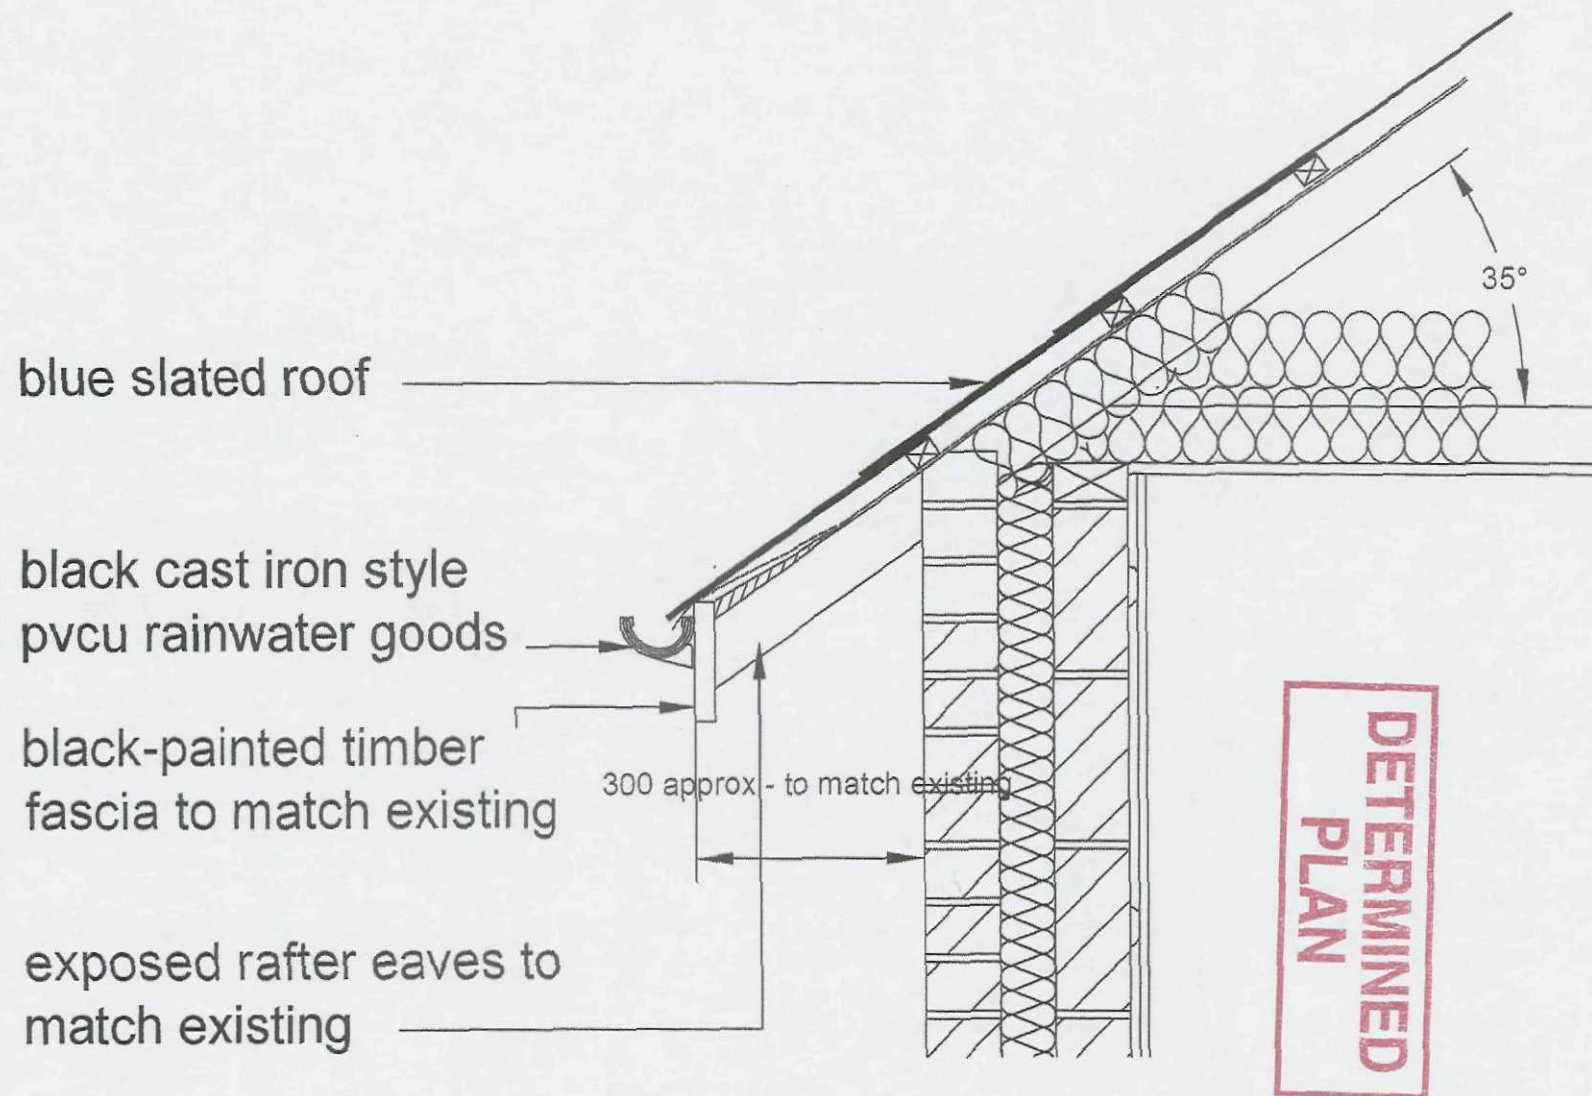

EAVES DETAIL 1:10