


This Drawing is the property of Ryland Design. Copyright is reserved by them and the Drawing is issued on the condition that it is not copied, reproduced, retained or disclosed to any unauthorised person either wholly or in part without the written consent of Ryland Design.

Notes

1. All dimensions to be verified on site prior to any fabrication or site works being commenced.
2. Any discrepancies to be reported to Ryland Design before any work is put in hand.
3. Do not scale from this Drawing, use figured dimensions only, Contractors are responsible for taking and checking all site dimensions.
4. All dimensions are in millimetres unless stated otherwise.
5. This Drawing is to be read in conjunction with relevant Consultant and Specialists Drawings.
6. This Drawing is to be read in conjunction with Drawing Nos.



Typical Elevation

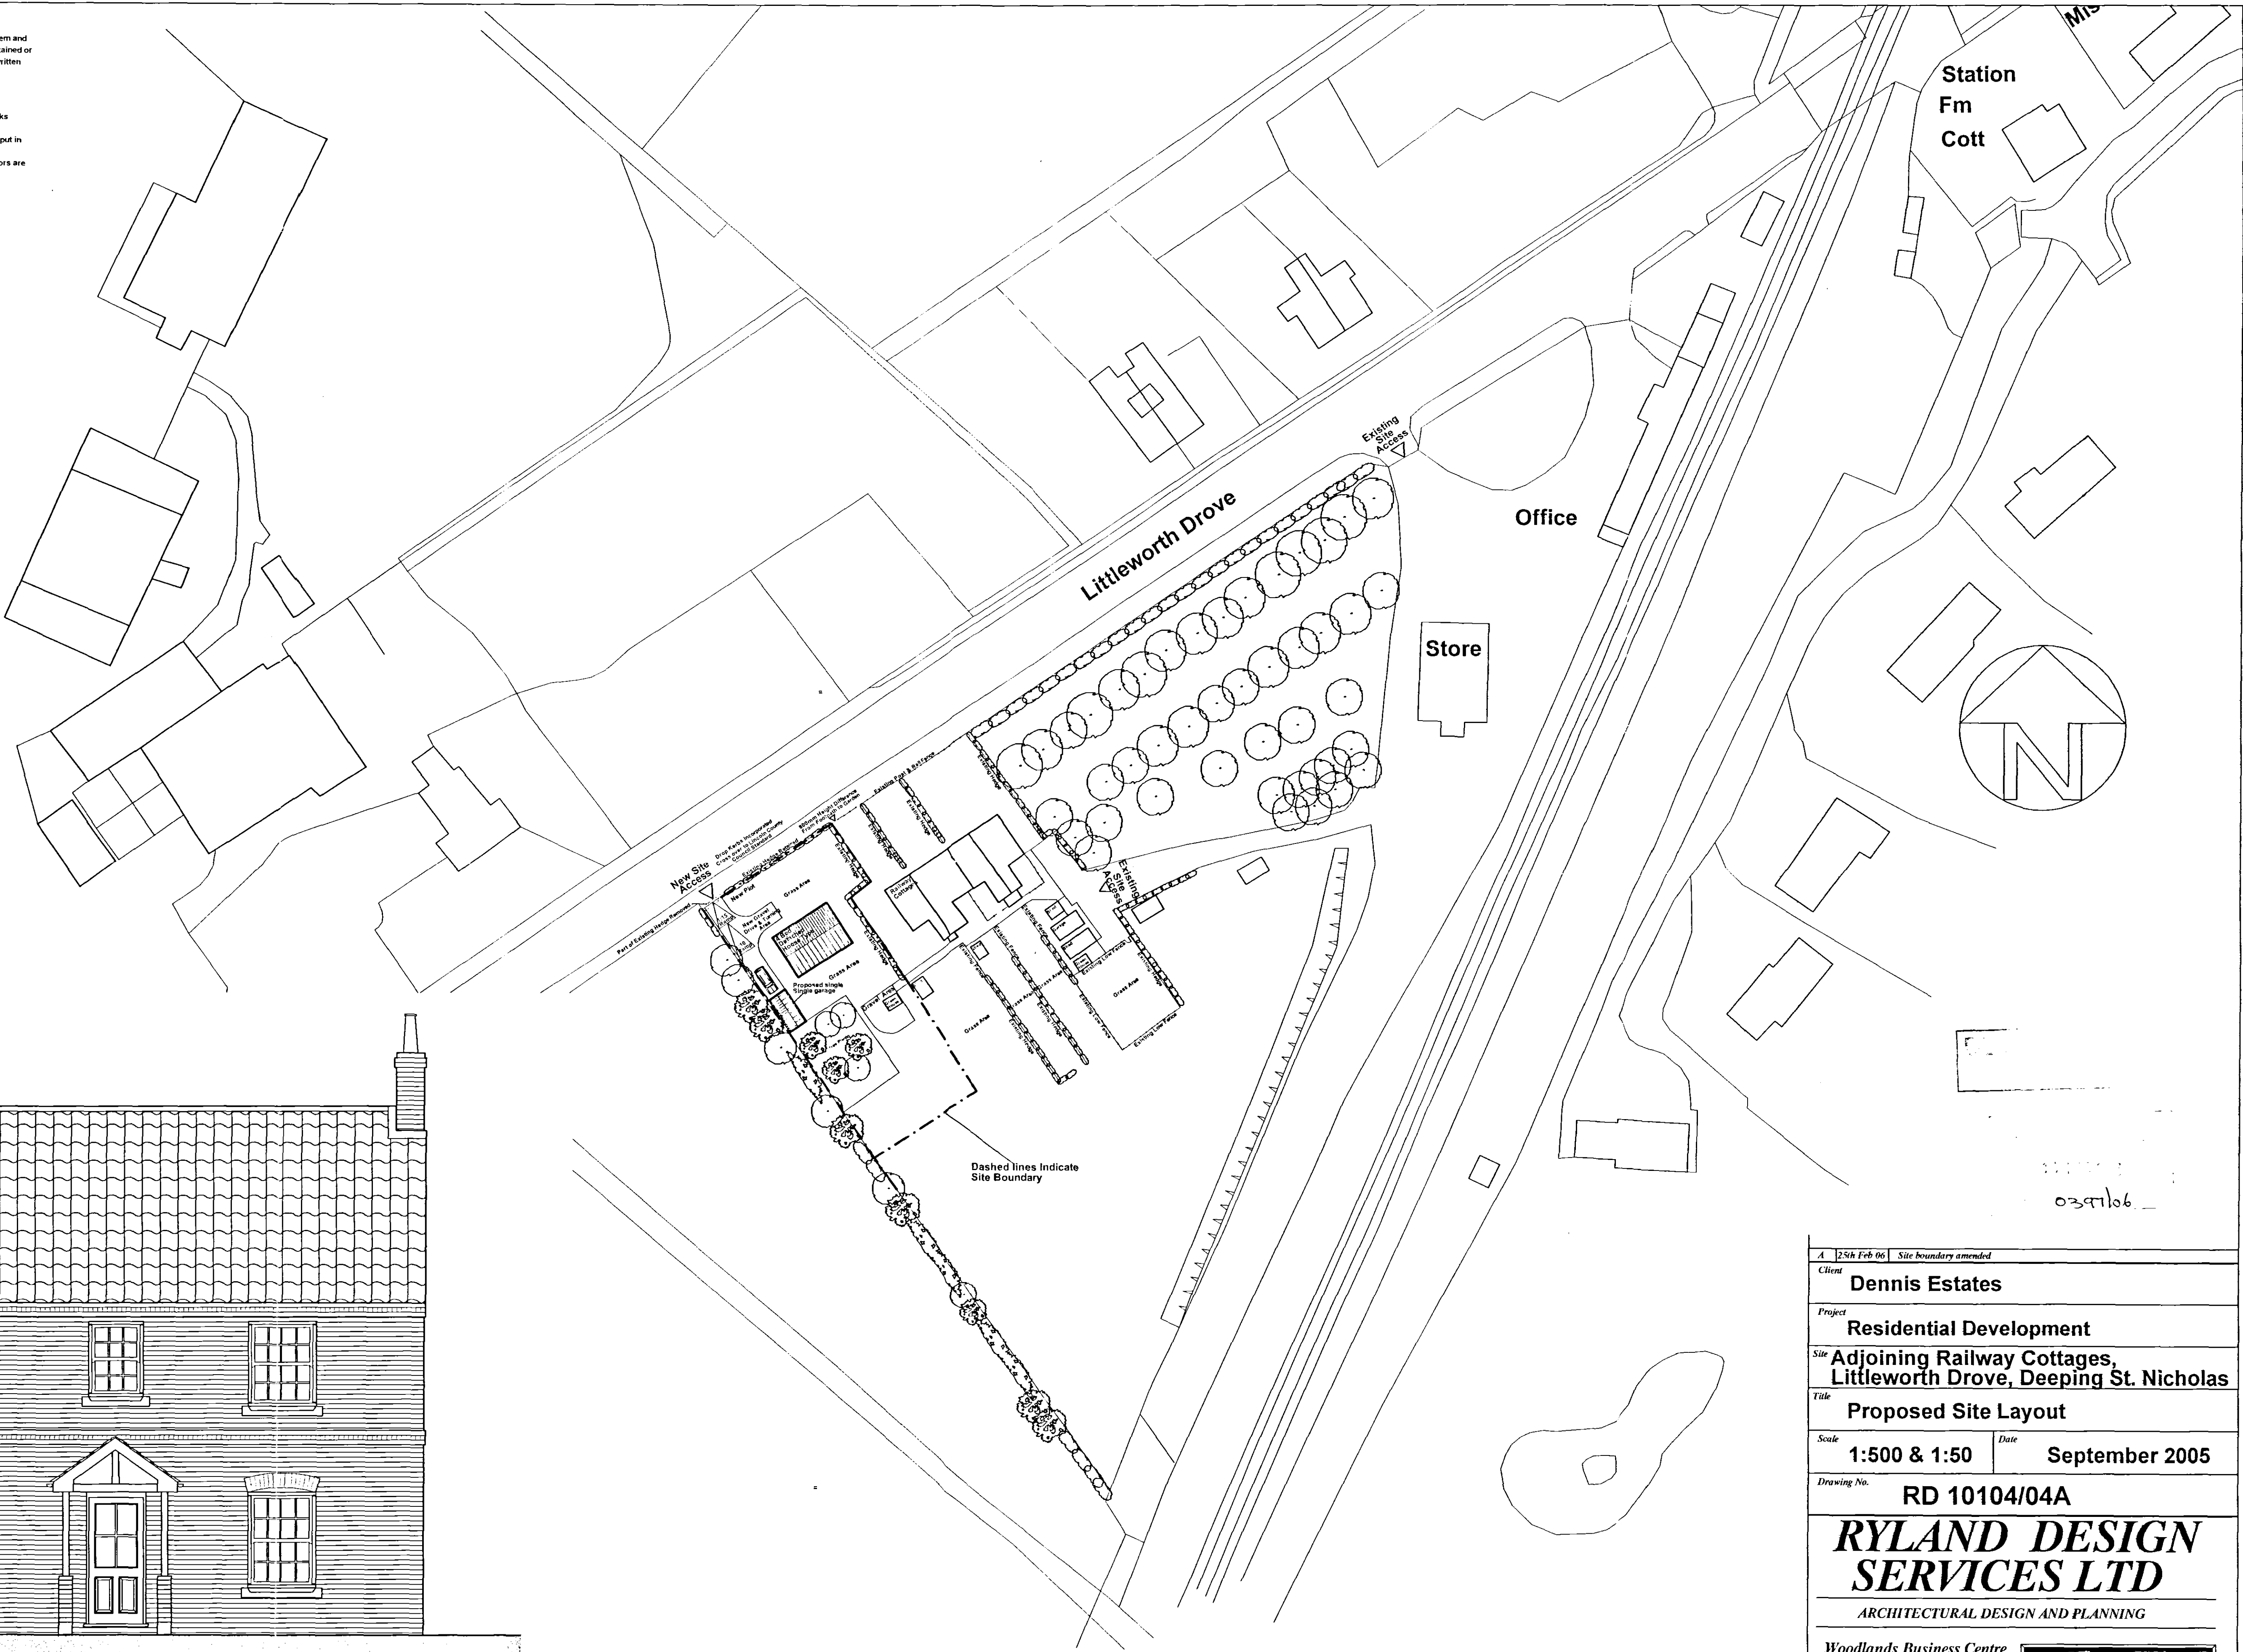

A 25th Feb 06 Site boundary amended	
Client Dennis Estates	
Project Residential Development	
Site Adjoining Railway Cottages, Littleworth Drove, Deeping St. Nicholas	
Title Proposed Site Layout	
Scale 1:500 & 1:50	Date September 2005
Drawing No. RD 10104/04A	
RYLAND DESIGN SERVICES LTD	
ARCHITECTURAL DESIGN AND PLANNING	
Woodlands Business Centre Lincoln Road WELTON Lincoln LN2 3PZ Tel: Welton (01673) 860100 Fax: (01673) 863344	