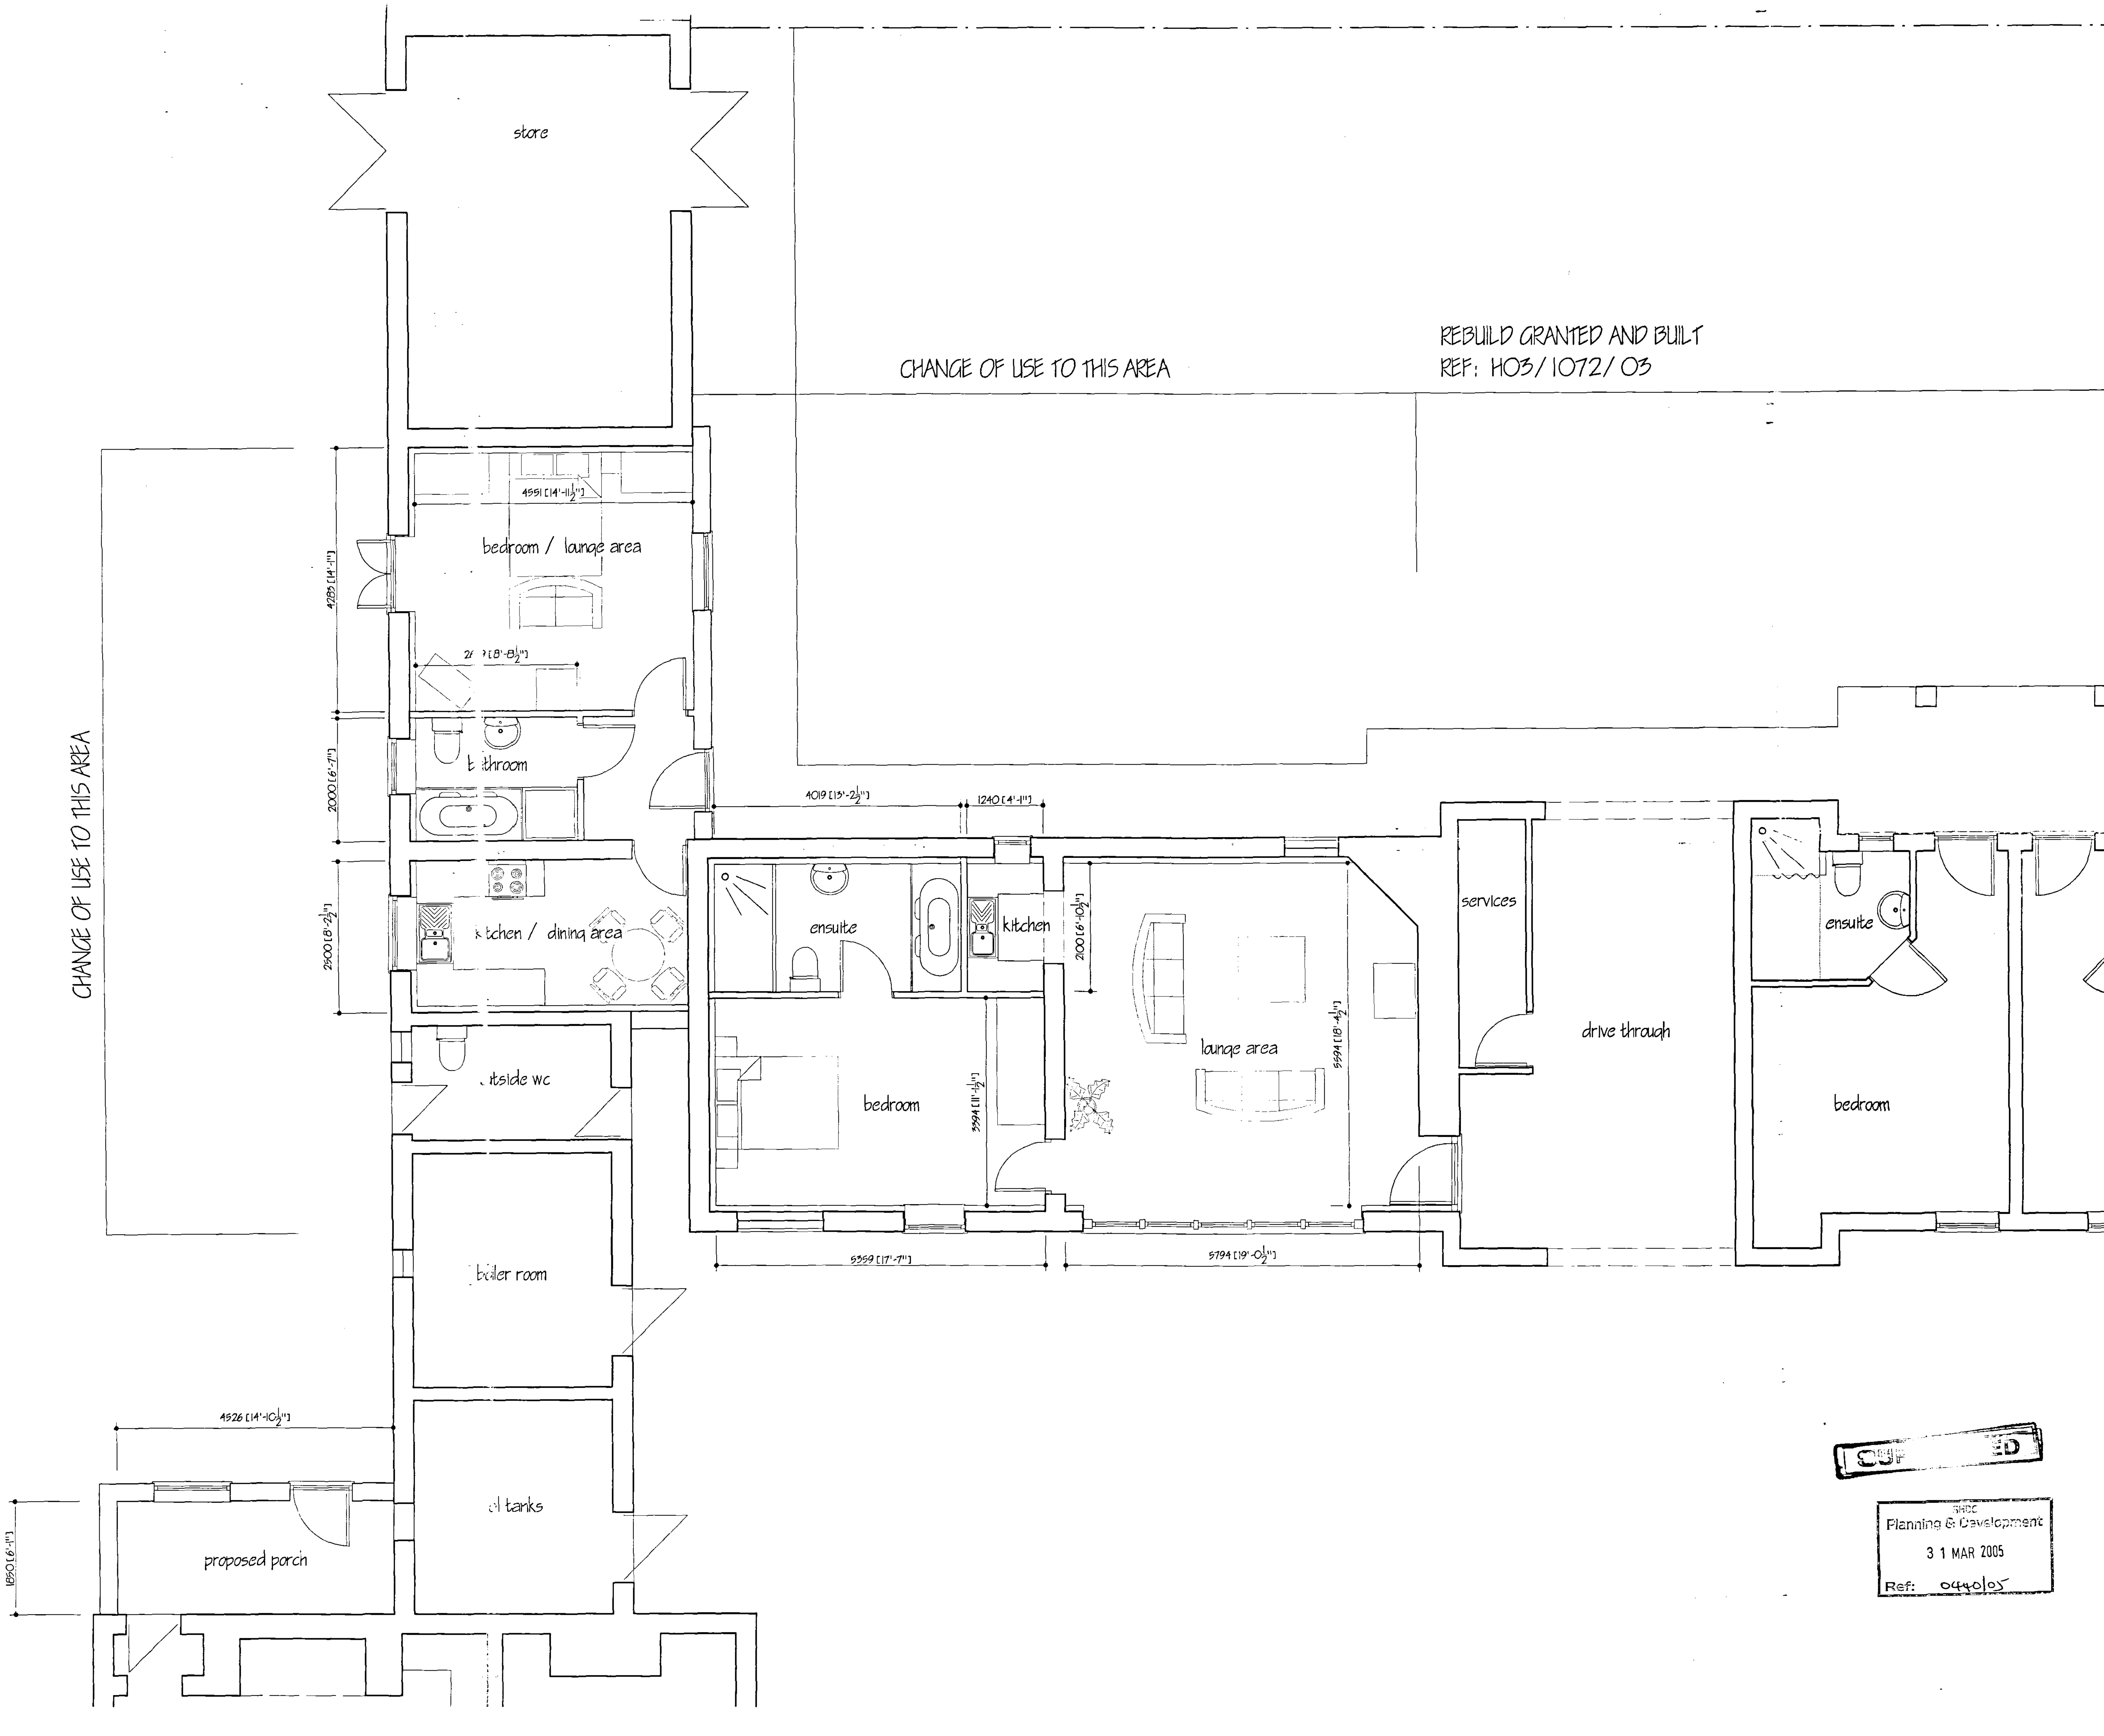

A	CLIENTS ALTERATIONS	MAR 2005
ref	revision	

G. R. MERCHANT

I.ENG AMICE FIWO

ARCHITECTURAL, STRUCTURAL AND LAND DRAINAGE CONSULTANTS

Unit 4, Wrights Mews
12A Park Road, Holbeach,
Spalding, Lincs. PE12 7EE
Tel: 01406 490600
Fax: 01406 425744
E-Mail: G. R. Merchant @ Merchant. Fu. Co. UK

Project
CHANGE OF USE
ST. NICHOLAS HOUSE
DEEPING ST. NICHOLAS
SPALDING LINCS

Client
F. PHILIPS & V. JAMES

Drawing
PLANS AS PROPOSED

Job Ref.	Drawing No.
1080/ 04	03 A
Date	**Drawn**
MAR 2005	JPW

Scales
1/ 50

DO NOT SCALE FROM THIS DRAWING

SHDC
Planning & Development
31 MAR 2005
Ref: 0440/05