


CHANGE OF USE TO THIS AREA

CHANGE OF USE TO THIS AREA

REBUILD GRANTED AND BUILT
REF: HO3/1072/03

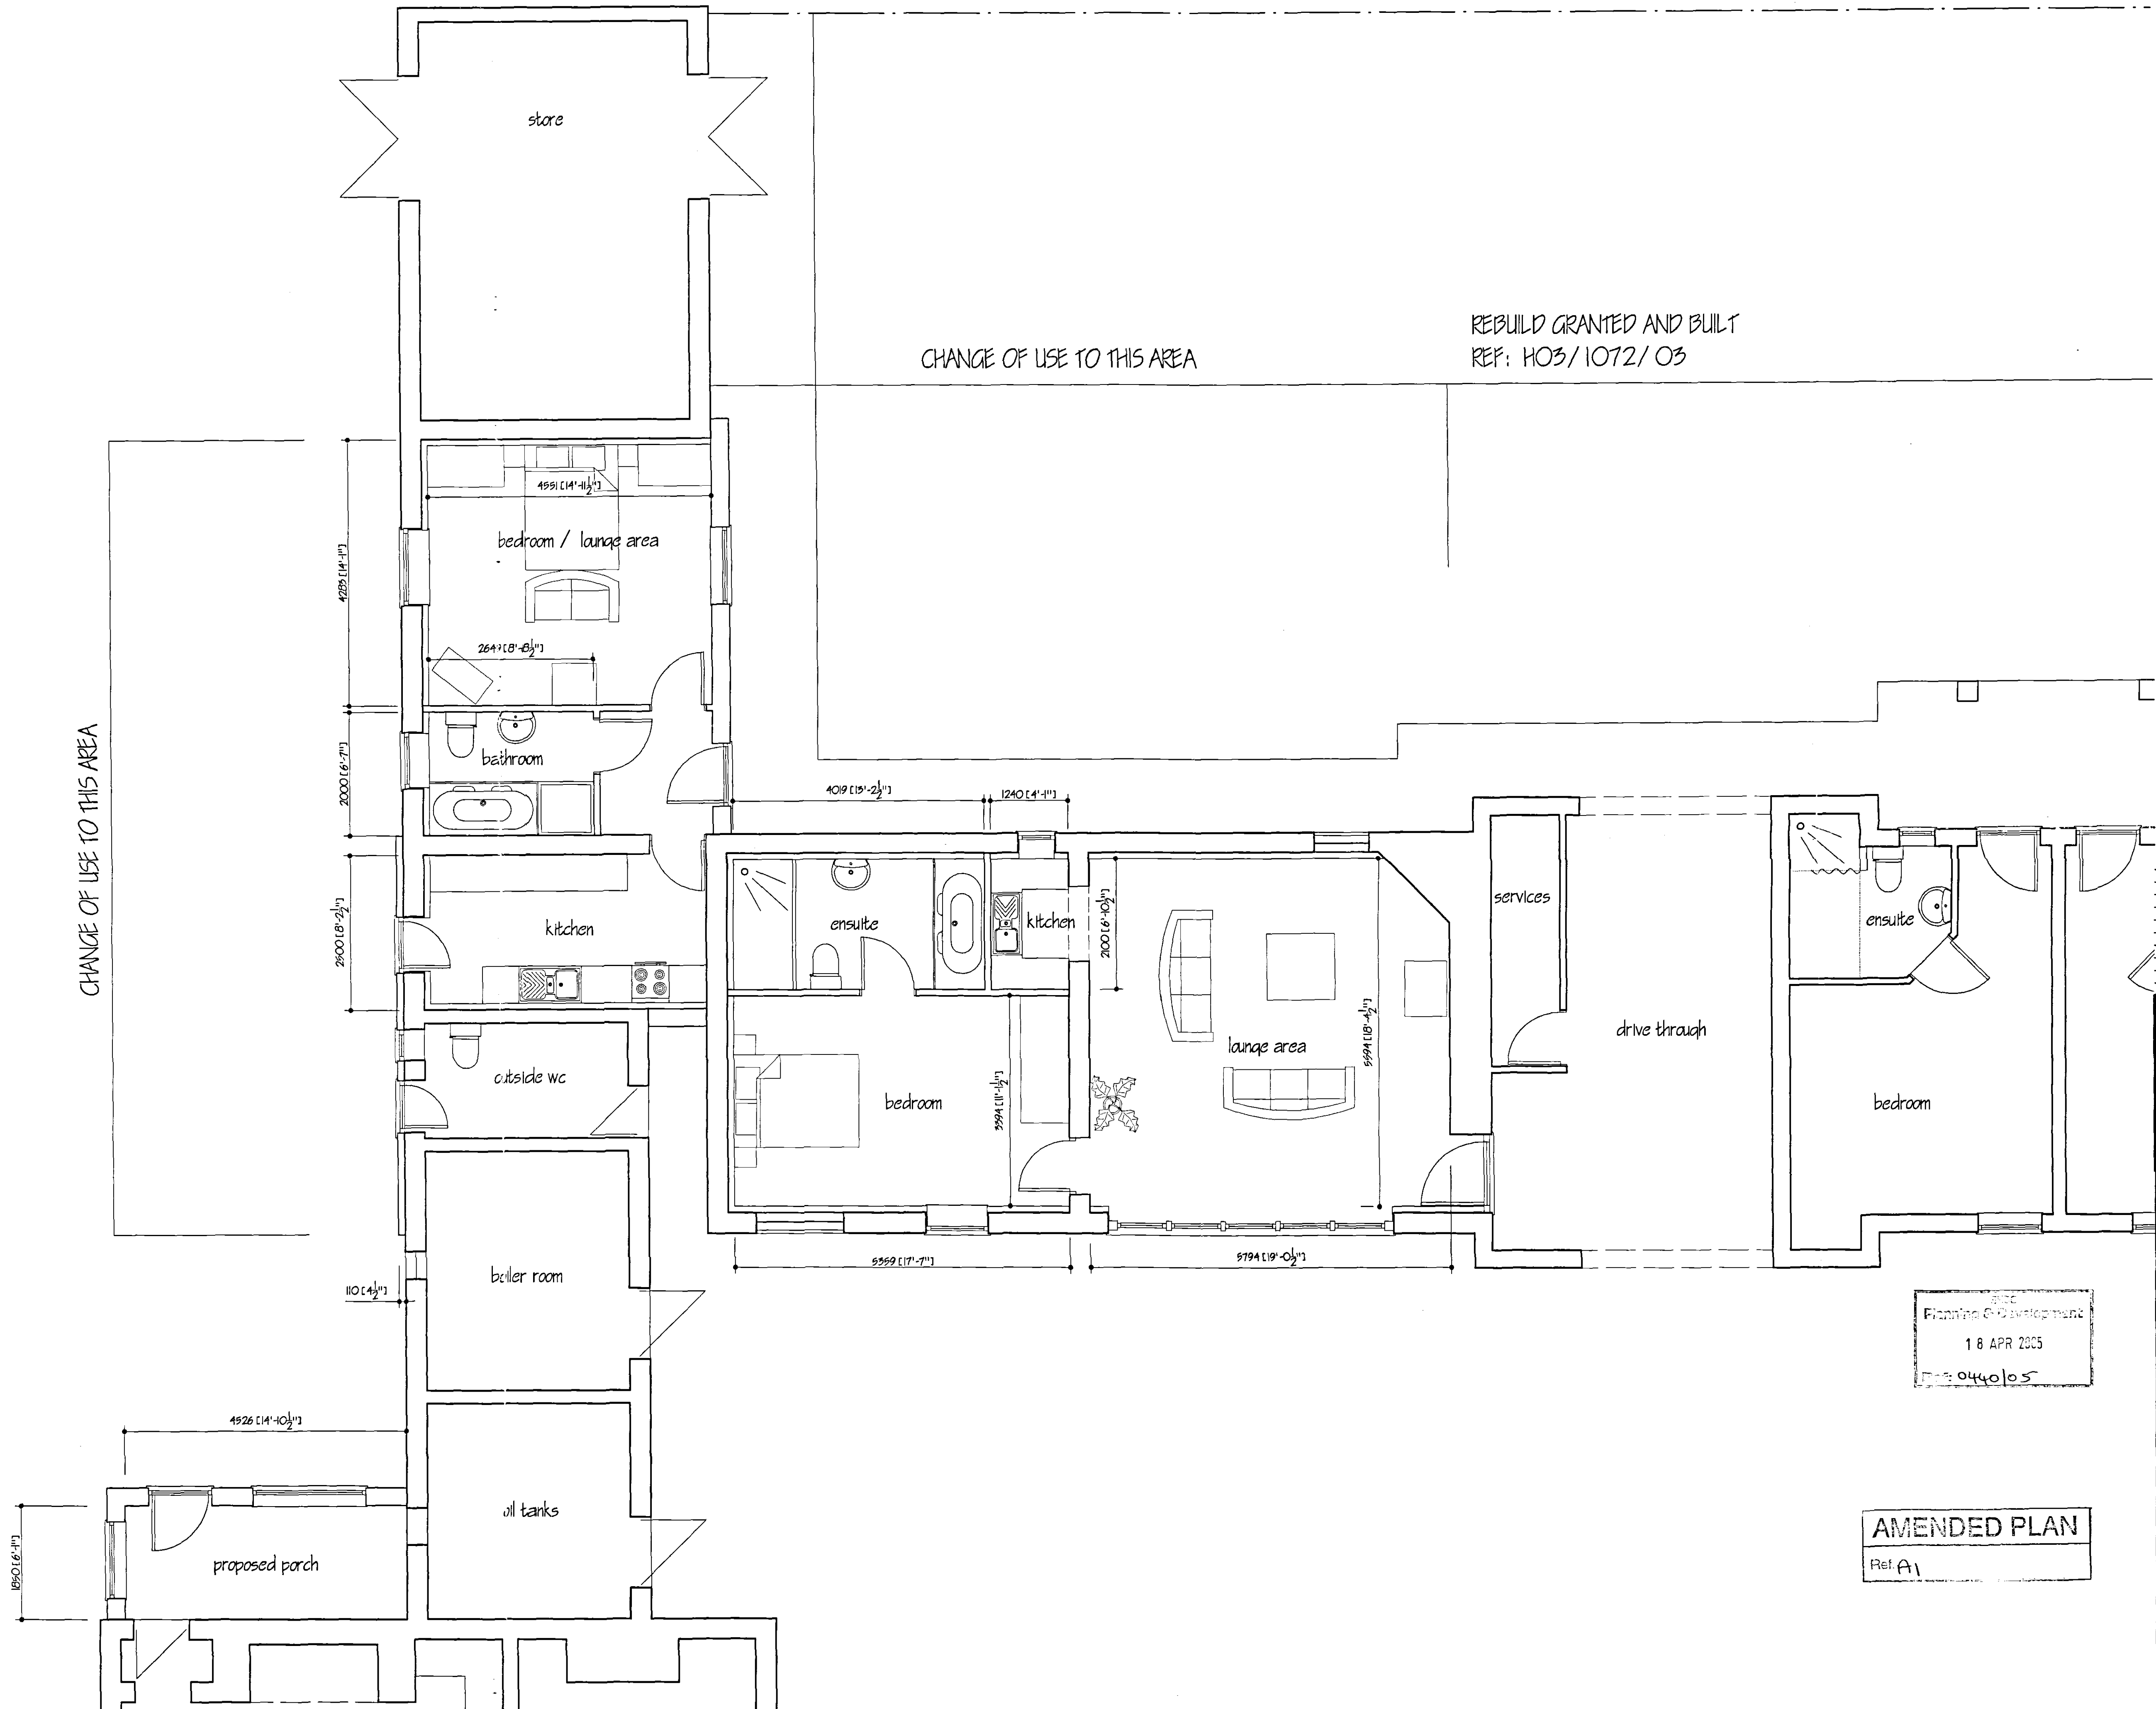

B	PLANNING ALTERATIONS (CORS CREW)	APR 2006
A	CLIENTS ALTERATIONS	MAR 2006
REF	REVISION	

G. R. MERCHANT
I. ENG AMICE FIWO
ARCHITECTURAL, STRUCTURAL
AND LAND DRAINAGE
CONSULTANTS
Unit 4, Wrights Mews
12A Park Road, Holdsworth,
Spalding, Lincs. PE12 7EE
Tel: 01408 480800
Fax: 01408 488744
E-Mail: G. R. Merchant @ Merchant. FS.
Co. UK

Project
CHANGE OF USE
ST. NICHOLAS HOUSE
DEEPIING ST. NICHOLAS
SPALDING Lincs

Client
P. PHILIPS & V. JAMES

Drawing
PLANS AS PROPOSED

Job Ref.
1080/04

Date
MAR 2006

Scales
1/50

DO NOT SCALE FROM THIS DRAWING
This drawing is copyright and may not be altered, copied, reproduced or used for any other purpose other than that for which it is issued. The Designer/Consultant is to check all dimensions on site and report any discrepancies to the Architect. All works shown on this drawing including foundations are based upon typical site conditions related to the area. No responsibility can be accepted for abnormal conditions which may be discovered during construction unless notified to the Architect as they arise. The Designer/Consultant is not responsible for any errors or omissions in this drawing. The drawing is issued in the amount of information considered and does not purport to contain a full specification of the works. It is issued for the purpose of obtaining Planning Permission. The drawing is not to be used for any other purpose without the written consent of the Designer/Consultant. The works shall be supervised or inspected by the Designer/Consultant or any representative thereof. It is the client's or their representative's responsibility to ensure that the works are carried out in accordance with the specification, standards to be used, etc.
All materials to be used shall conform to the specification and standards to be used, and shall be tested and certified as such. The Designer/Consultant is not responsible for any errors or omissions in this drawing. The drawing is issued in the amount of information considered and does not purport to contain a full specification of the works. It is issued for the purpose of obtaining Planning Permission. The drawing is not to be used for any other purpose without the written consent of the Designer/Consultant. The works shall be supervised or inspected by the Designer/Consultant or any representative thereof. It is the client's or their representative's responsibility to ensure that the works are carried out in accordance with the specification, standards to be used, etc.

18 APR 2005
0440105

AMENDED PLAN
Ref A1